


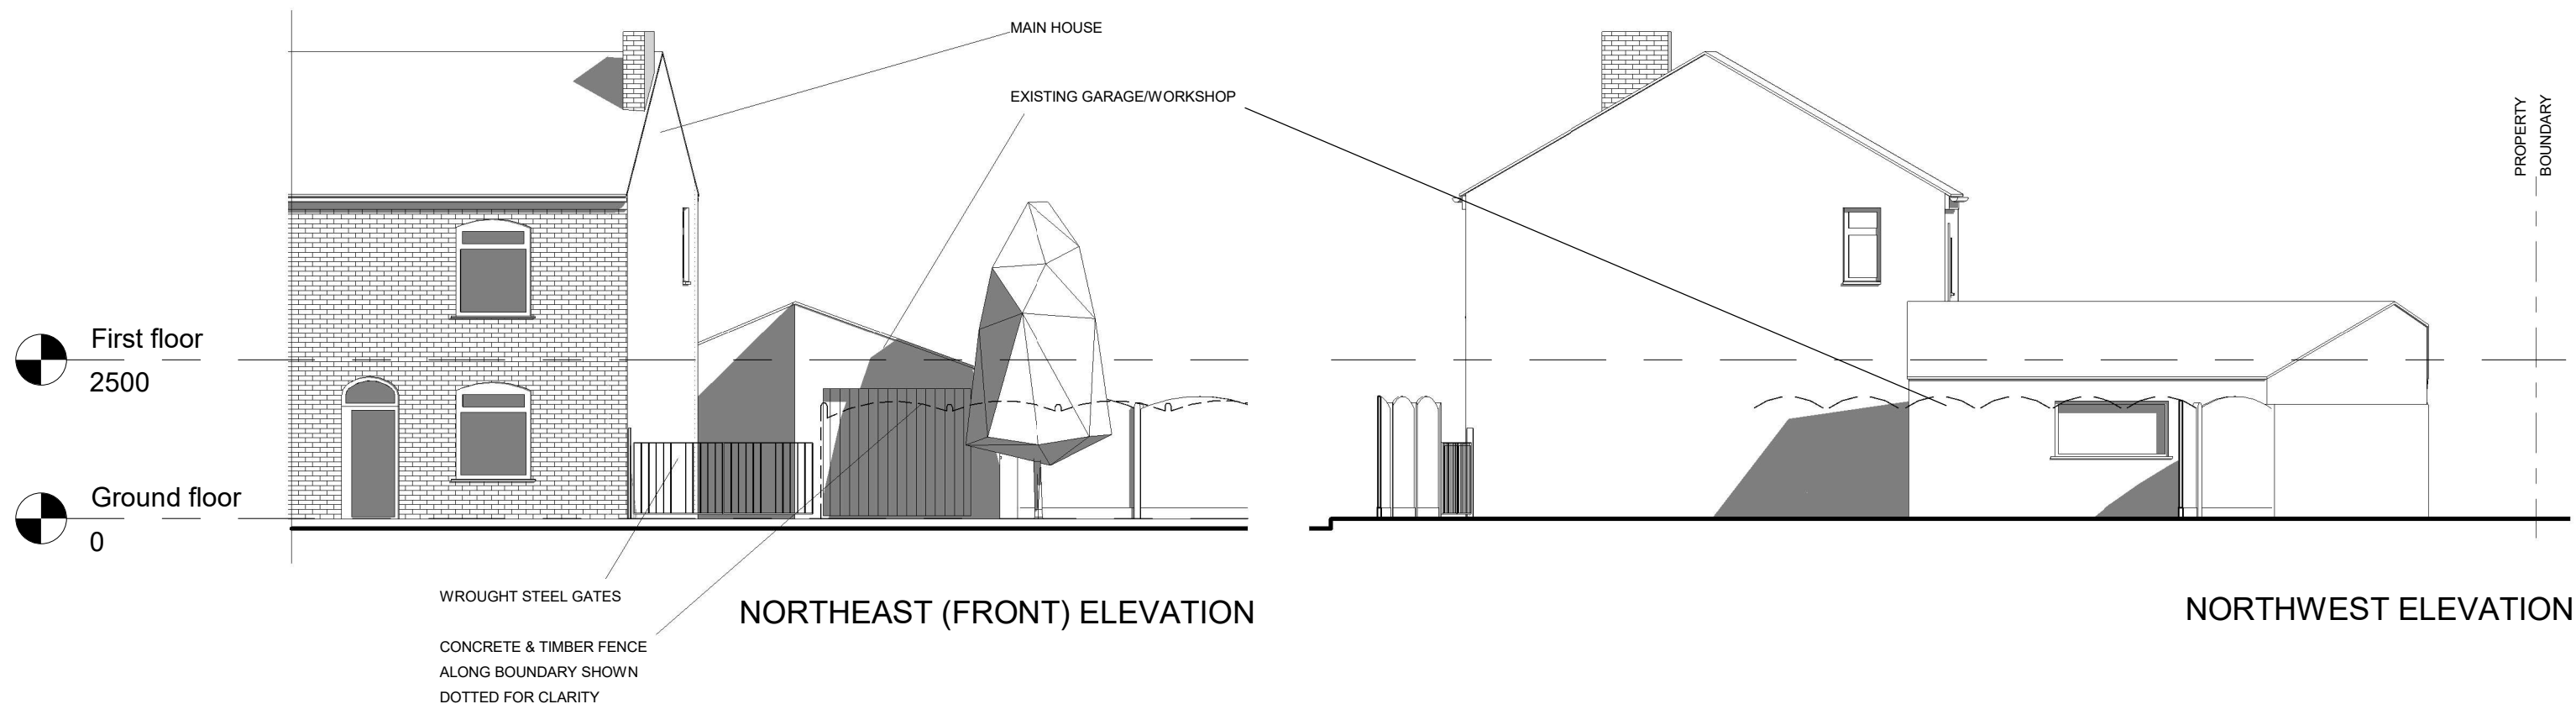

 PLANNING BY DESIGN FROM CONCEPT TO COMPLETION ALL DIMENSIONS TO BE VERIFIED ON SITE THIS DRAWING IS NOT FOR CONSTRUCTION	Rev		190 Grimshaw Lane Middleton M24 2AJ	EXISTING NORTHEAST AND NORTHWEST ELEVATIONS		
	A 04.07.2025 FENCING; GATES			Date	25.04.2025	Scale @ A3
				By	JL	1:100
				No.		05A
				Drwg ref:		190GrimshawDriveExistingNorthEastandNorthwestElevations V3