


Location Plan

Site Address: 15, Woodfield Road, Middleton, M24 1NF

Date Produced: 13-May-2025

Scale: 1:1250 @A4

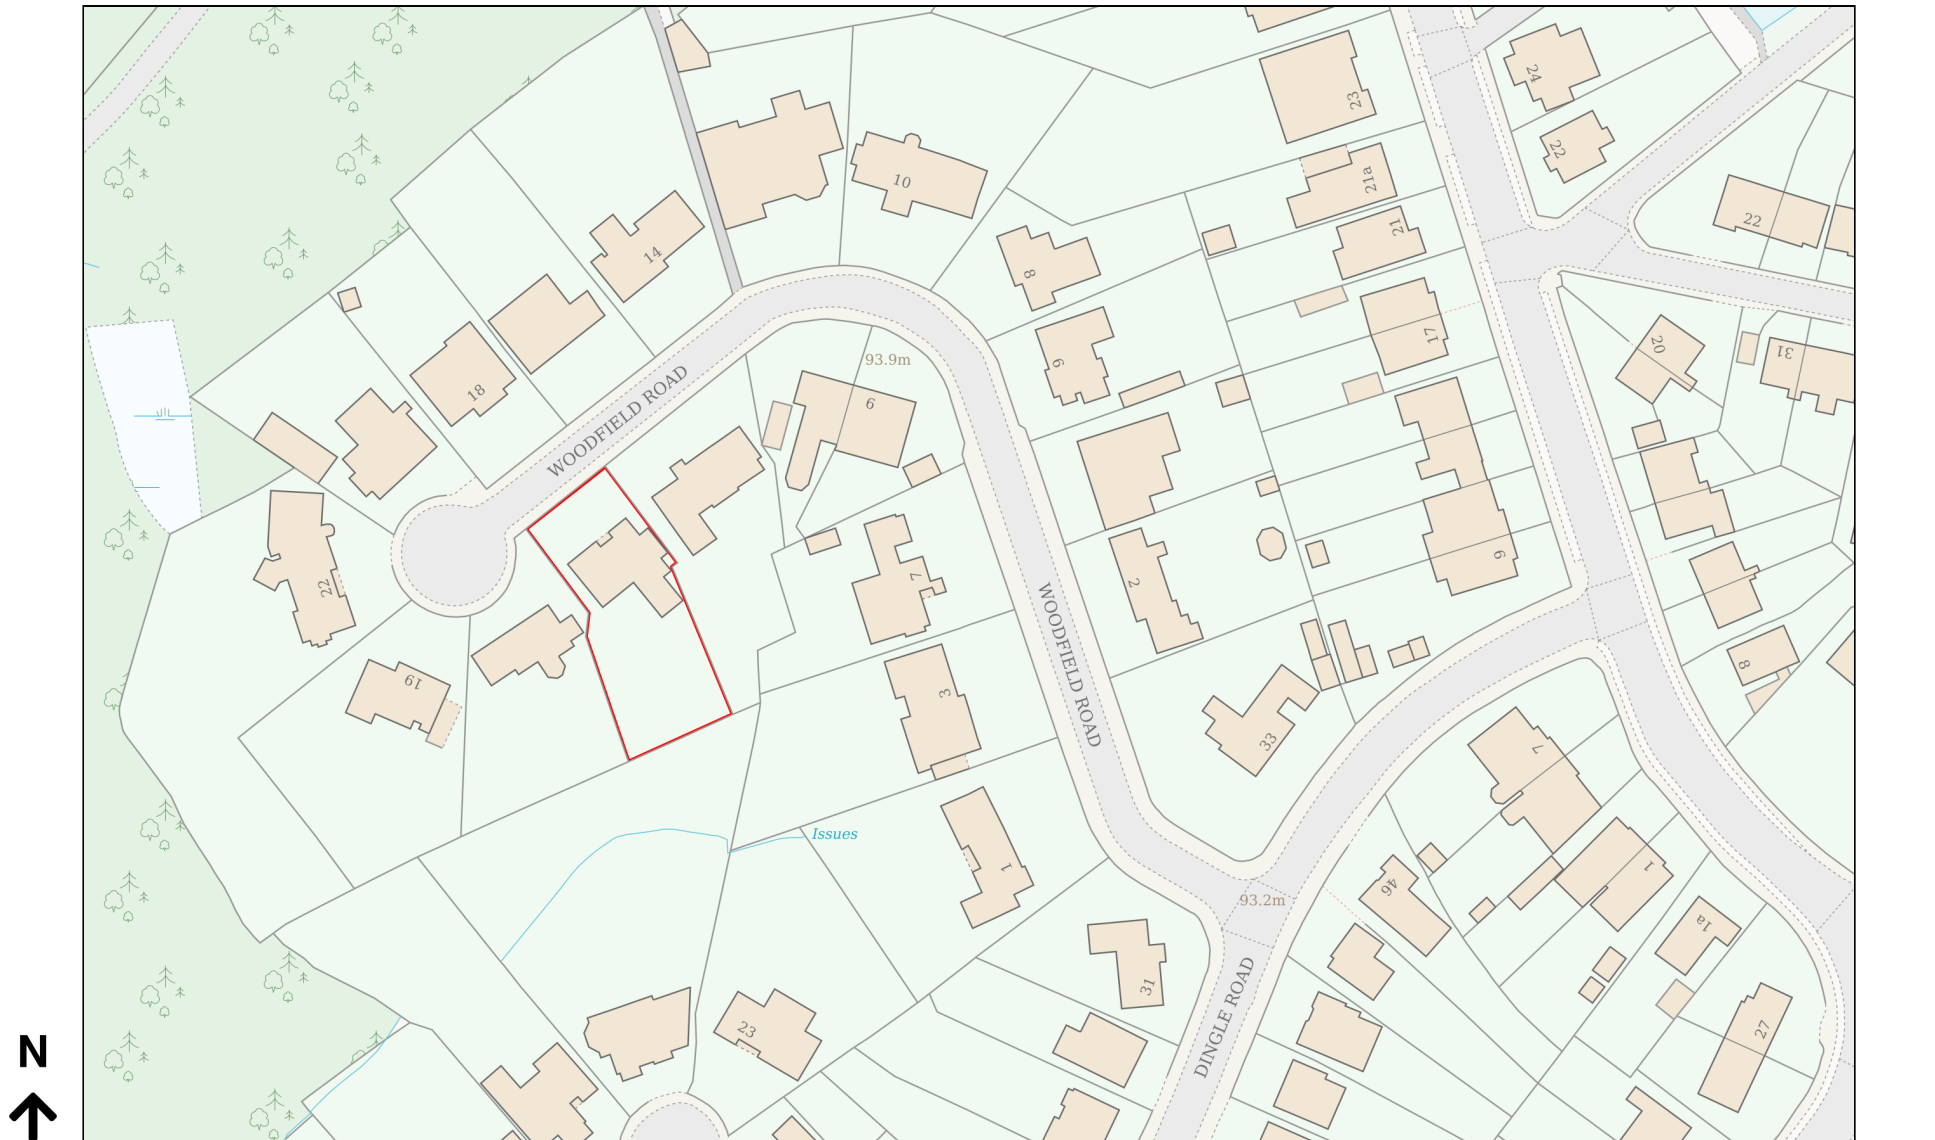

Planning Portal Reference: PP-14004049v1