

NOTES
1. On no account may this drawing be scaled.
2. Any discrepancy to be reported to the Architect immediately.
3. The Contractor must check all dimensions on site.
4. This drawing is copyright of P.J. Enterprises Ltd
t/a LR-Design) It may not be reproduced, or part reproduced
without the express consent of propertysign.

Drawing Status

- ☐ PRELIMINARY FOR APPROVAL
- ☐ AGREED LAYOUT -SIGNED OFF
- ☒ PLANNING DRAWING
- ☐ BUILDING CONTROL DRAWING
- ☐ TENDER DRAWING
- ☐ CONTRACT DRAWING
- ☐ CONSTRUCTION DRAWING
- ☐ AS-BUILT DRAWING

PLANNING

Project
Langley Lane Farm,
Langley Lane
Middleton M24 5LJ

Drawing Title
True Elevations

Scale
1:100 @ A1

Date
24.06.25


Drawing No.
2300/L21-404

Revision
000


Revision Details
000

Proposed Elevations
Material Key:


- 1 Black stained timber cladding
- 2 Contrasting Timber cladding (charred larch or similar)
- 3 Dark grey roofing slate
- 4 Grey framed windows
- 5 Grey metal cladding (GreenCoat or similar)
- 6 Opaque glazing
- 7 Reclaimed farmhouse blend brickwork to match existing farmhouse
- 8 Conservation Velux rooflights

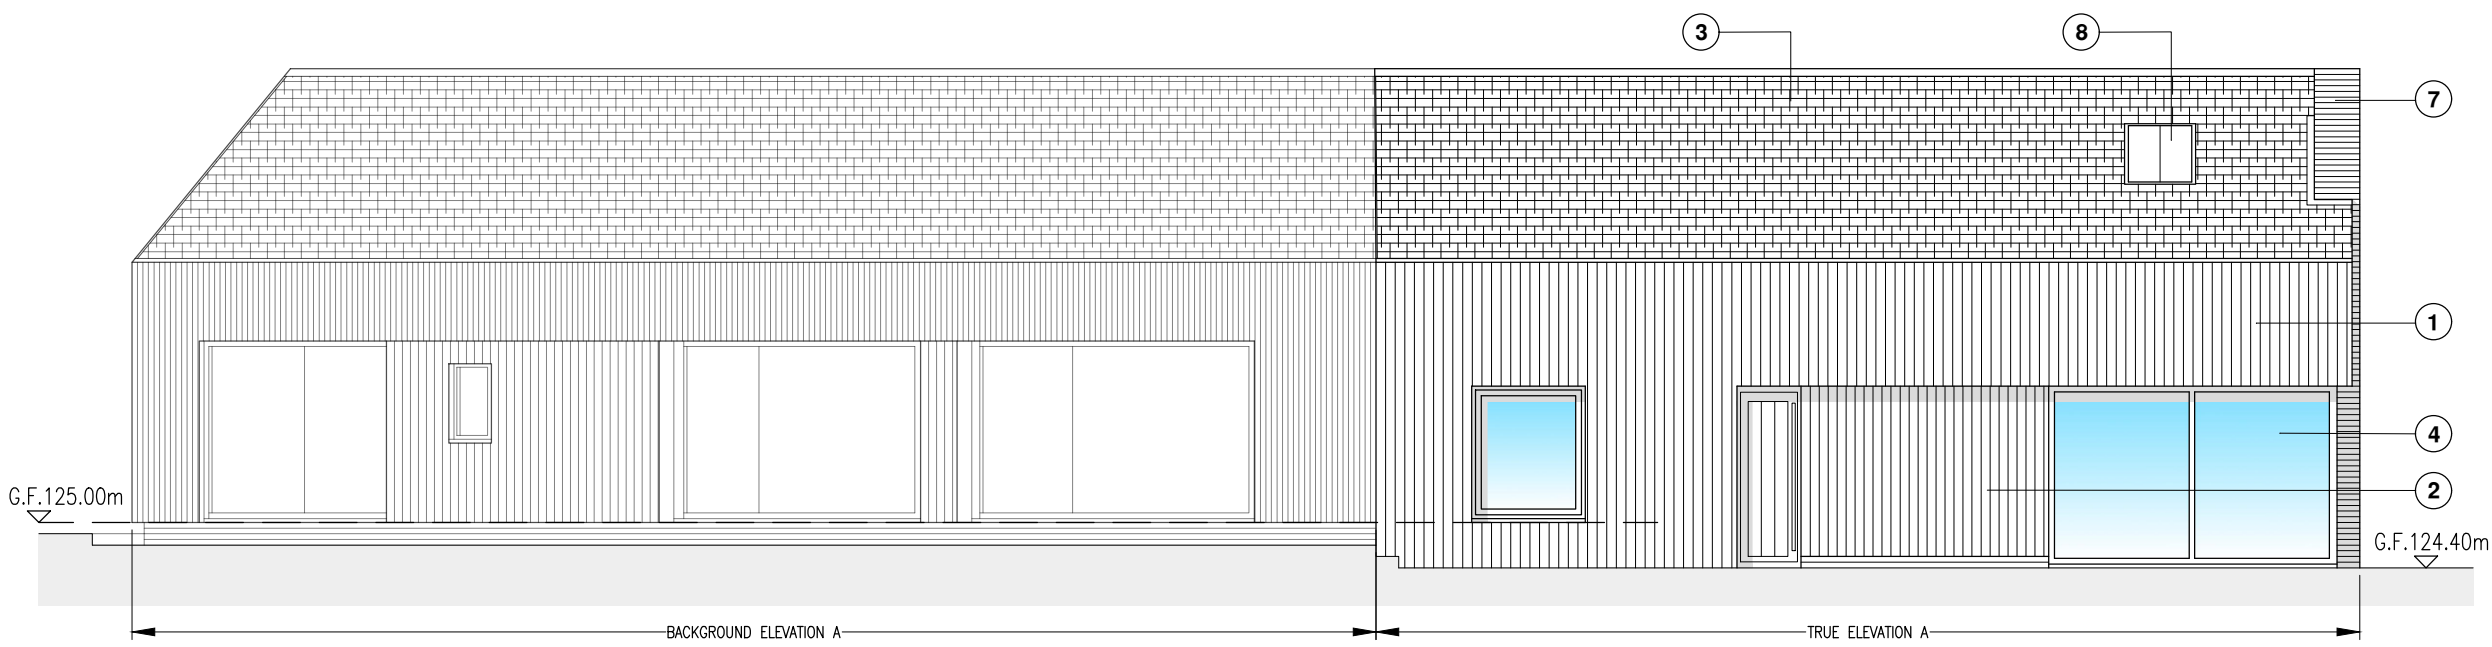


ELEVATION A (NORTH EAST) AS PROPOSED

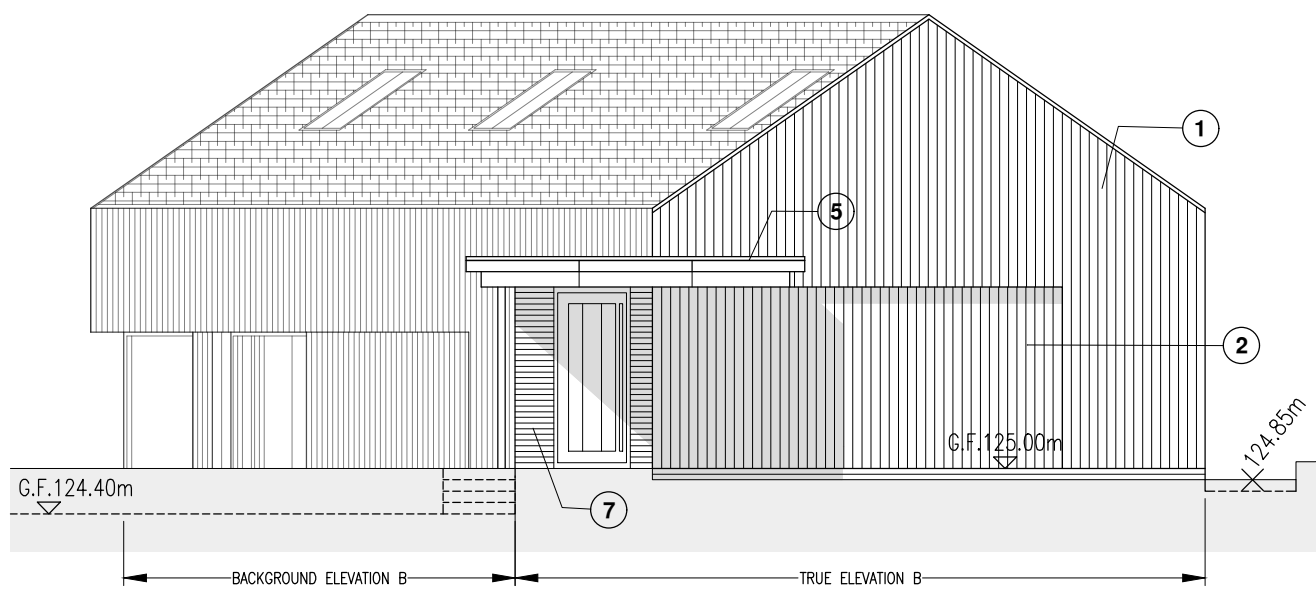


ELEVATION B (SOUTH EAST) AS PROPOSED

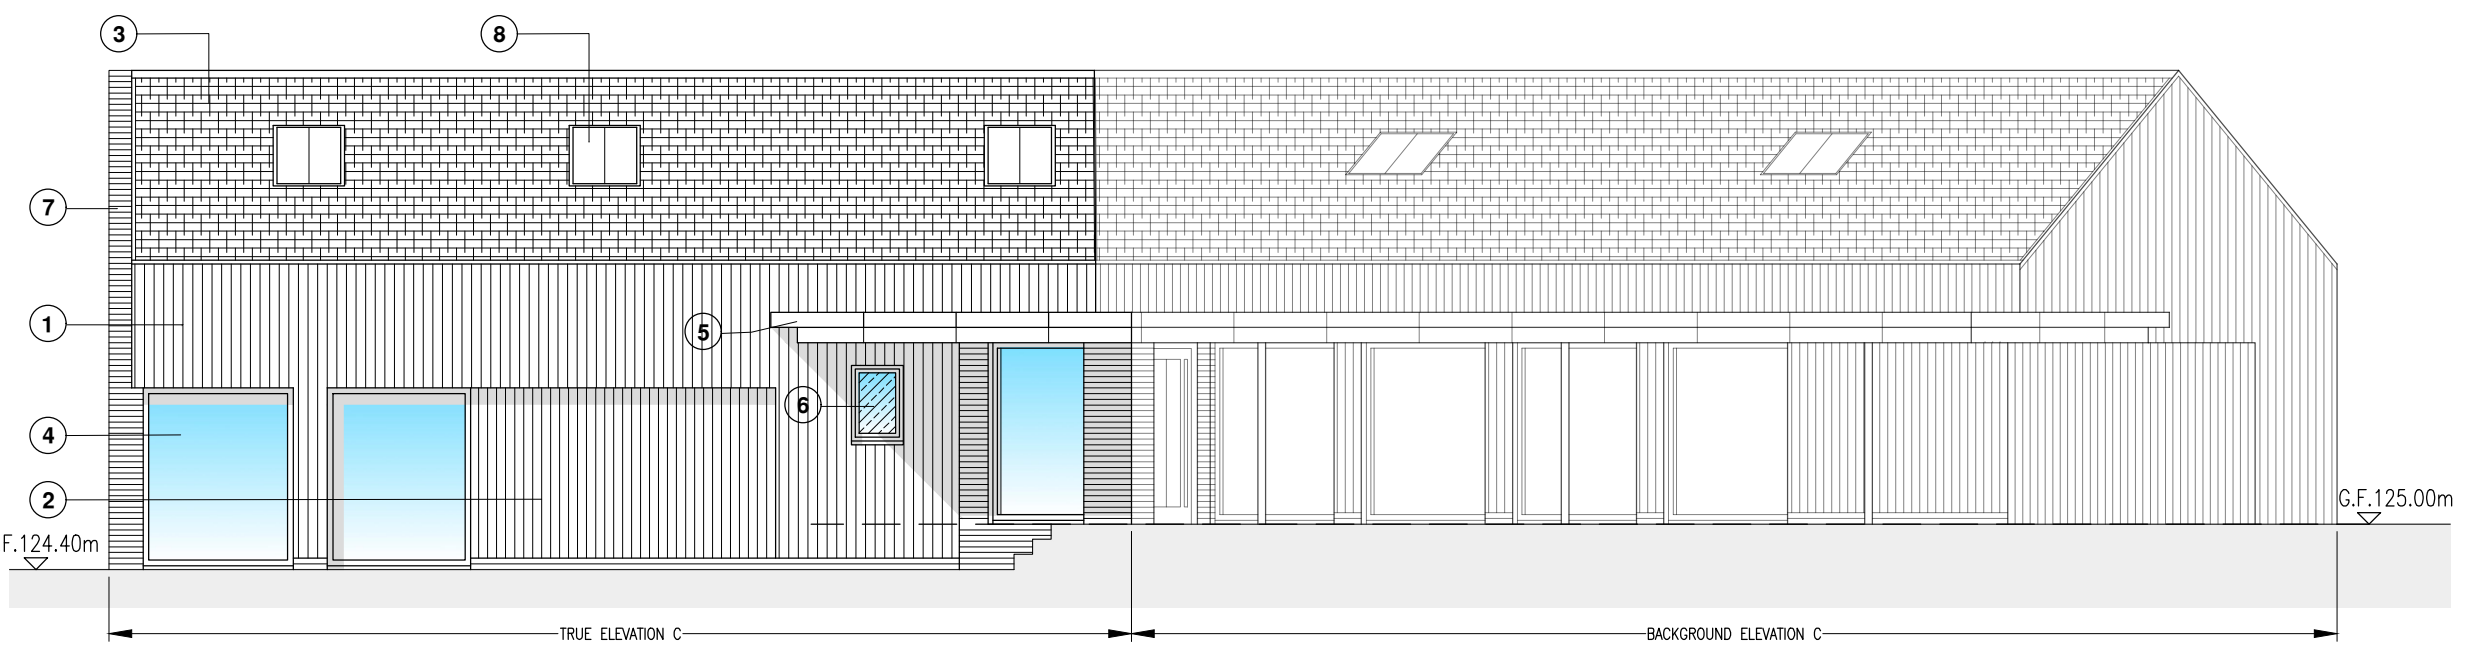


ELEVATION C (SOUTH WEST) AS PROPOSED

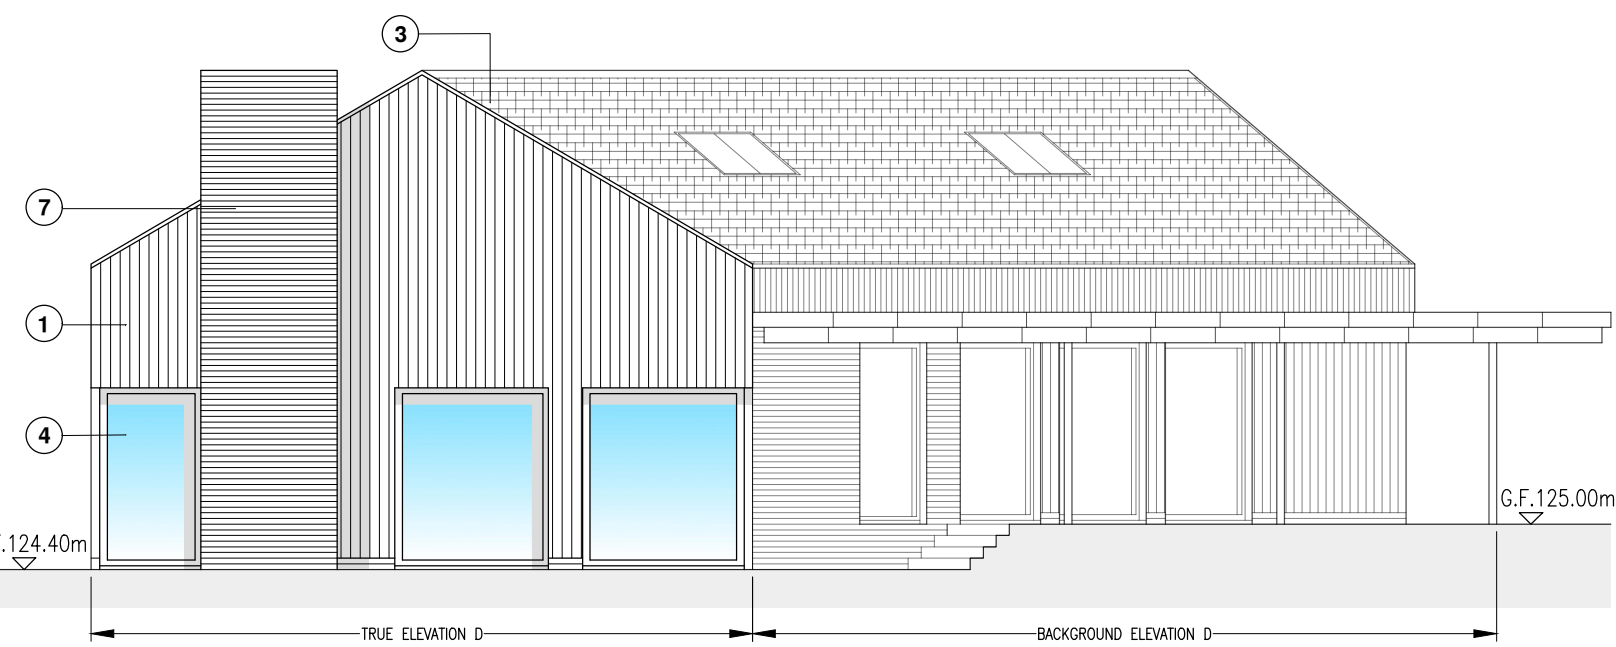


ELEVATION D (NORTH WEST) AS PROPOSED

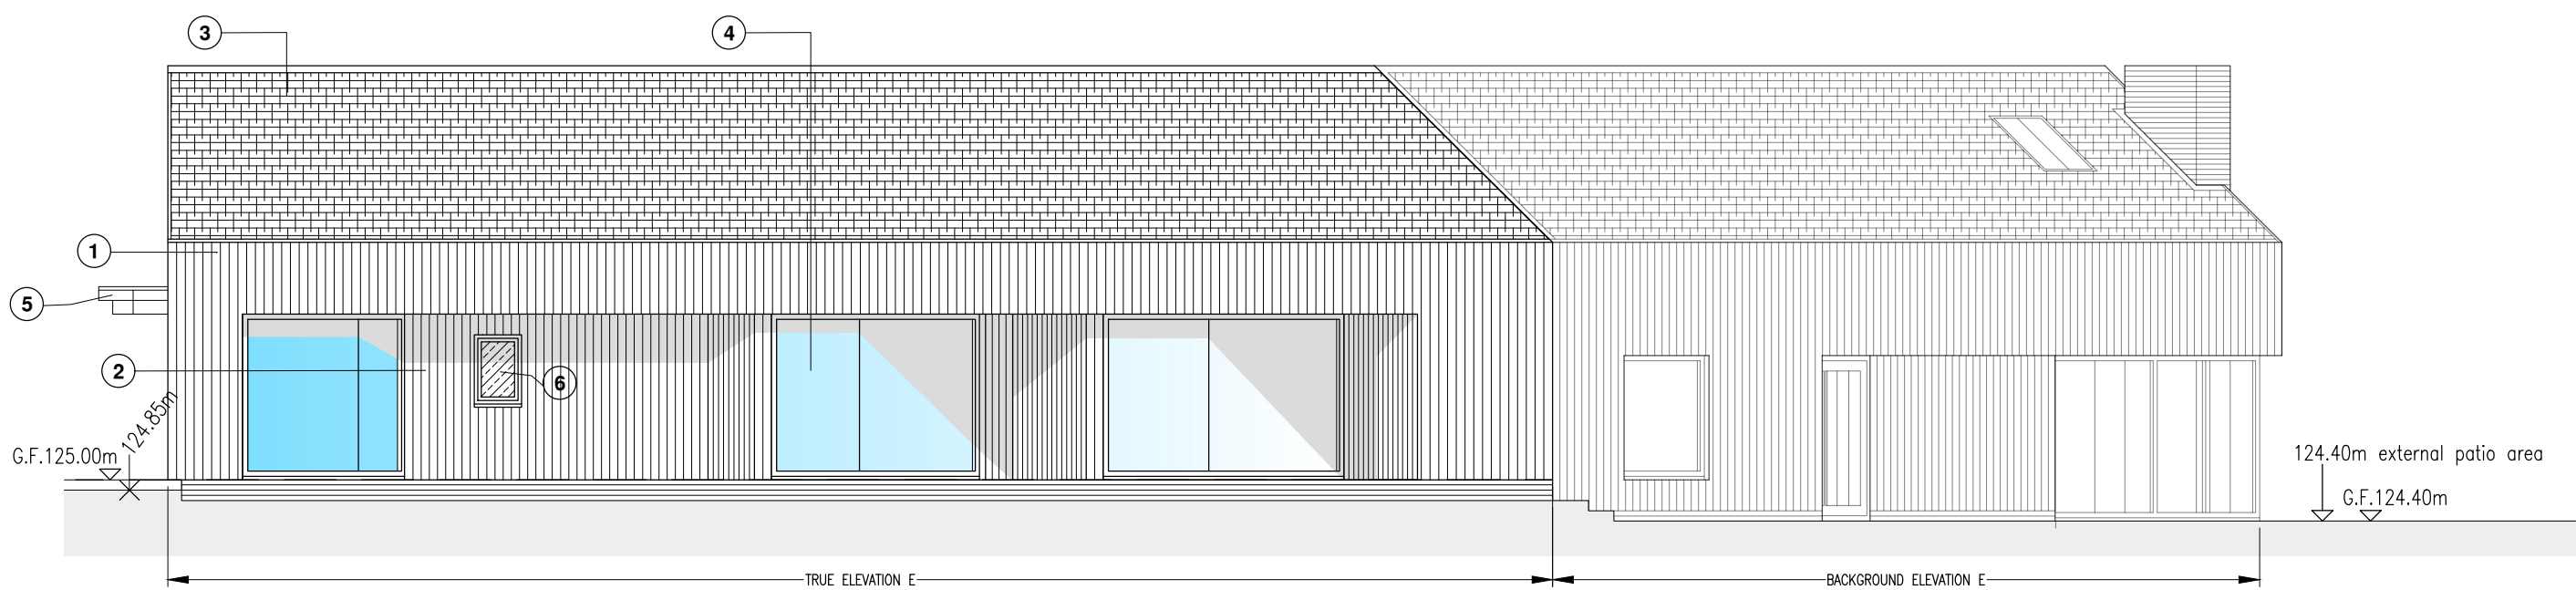



ELEVATION E (NORTH EAST) AS PROPOSED

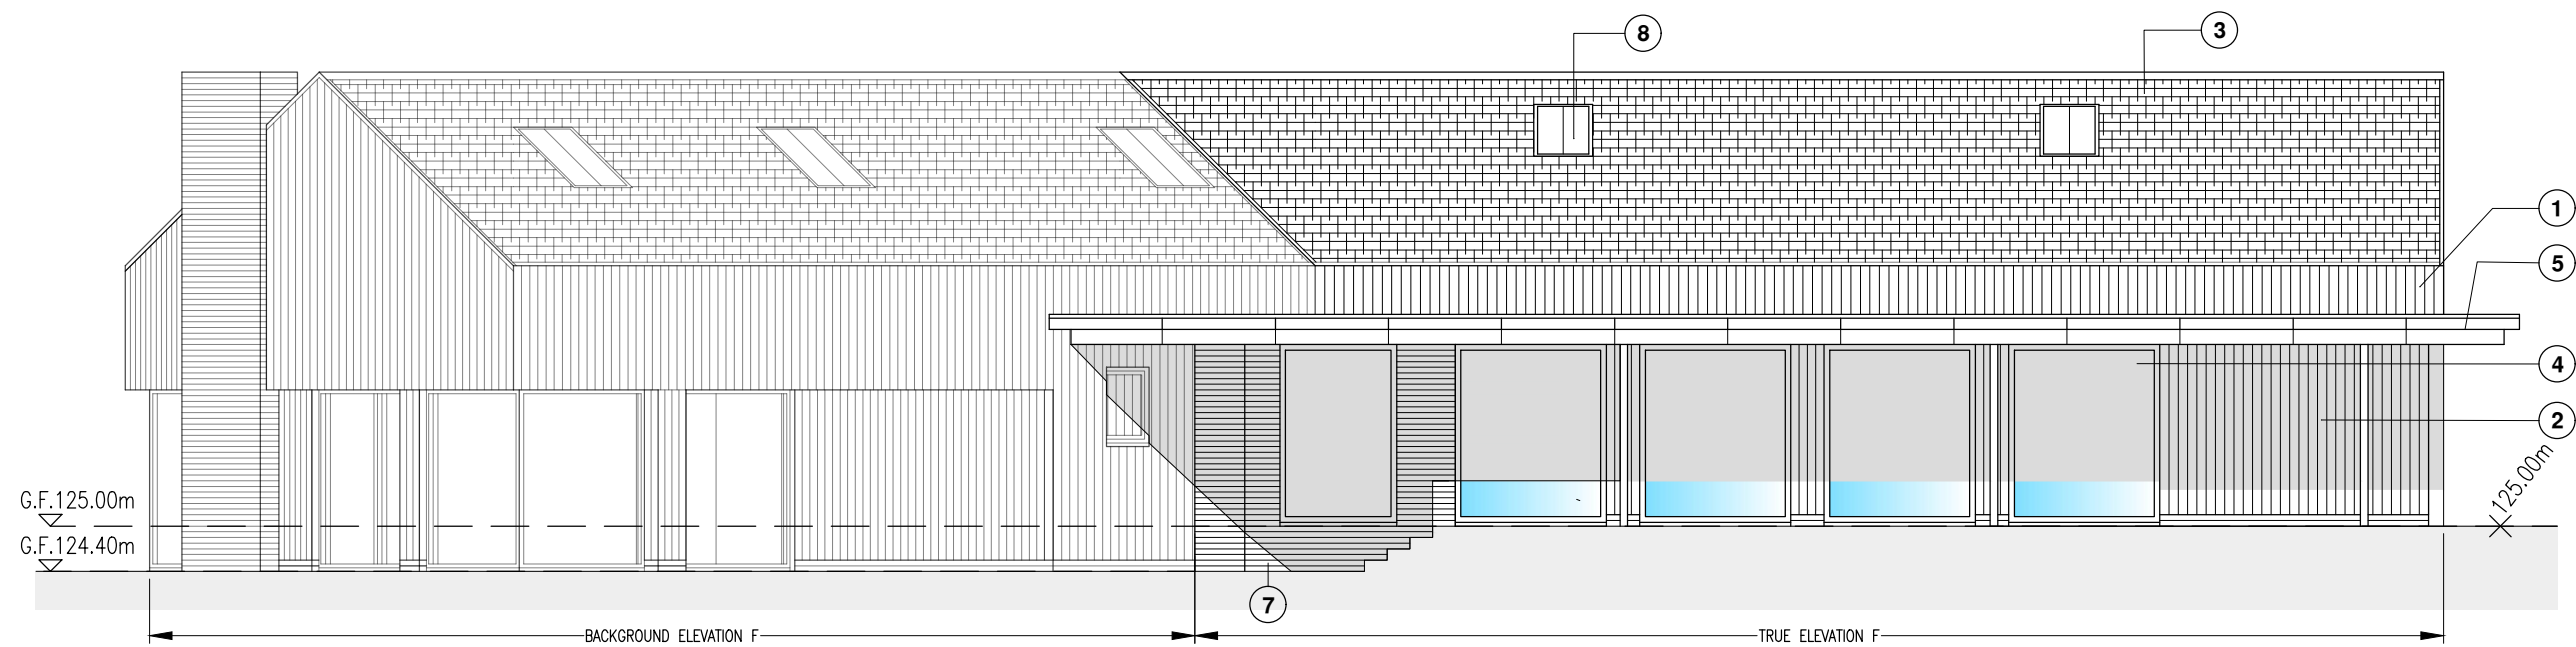

ELEVATION F (SOUTH WEST) AS PROPOSED

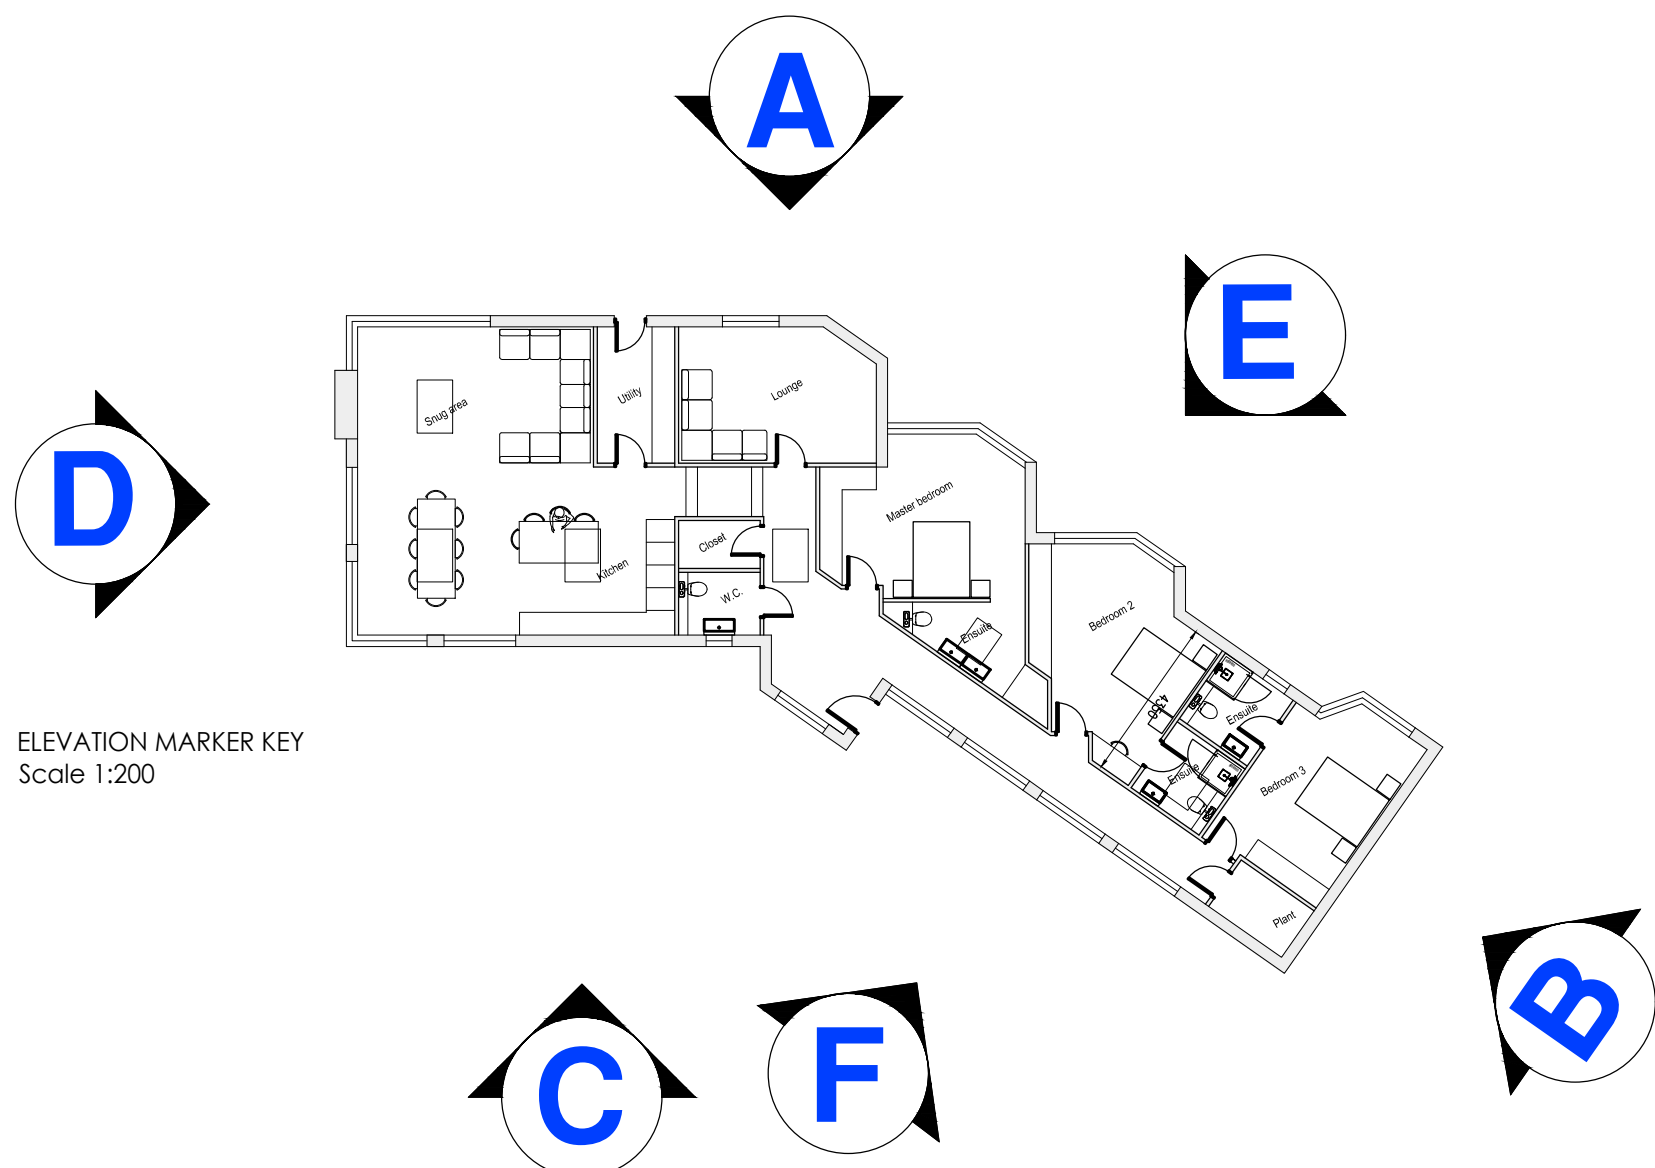

ELEVATION MARKER KEY
Scale 1:200

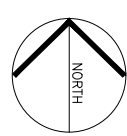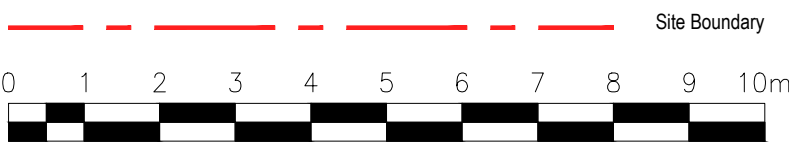

Architectural services
Office 3
131a Bury New Road,
Prestwich
M25 9NX
t. +44(0)161 820 9196
e. project@lr-design.net
www.lr-design.net