
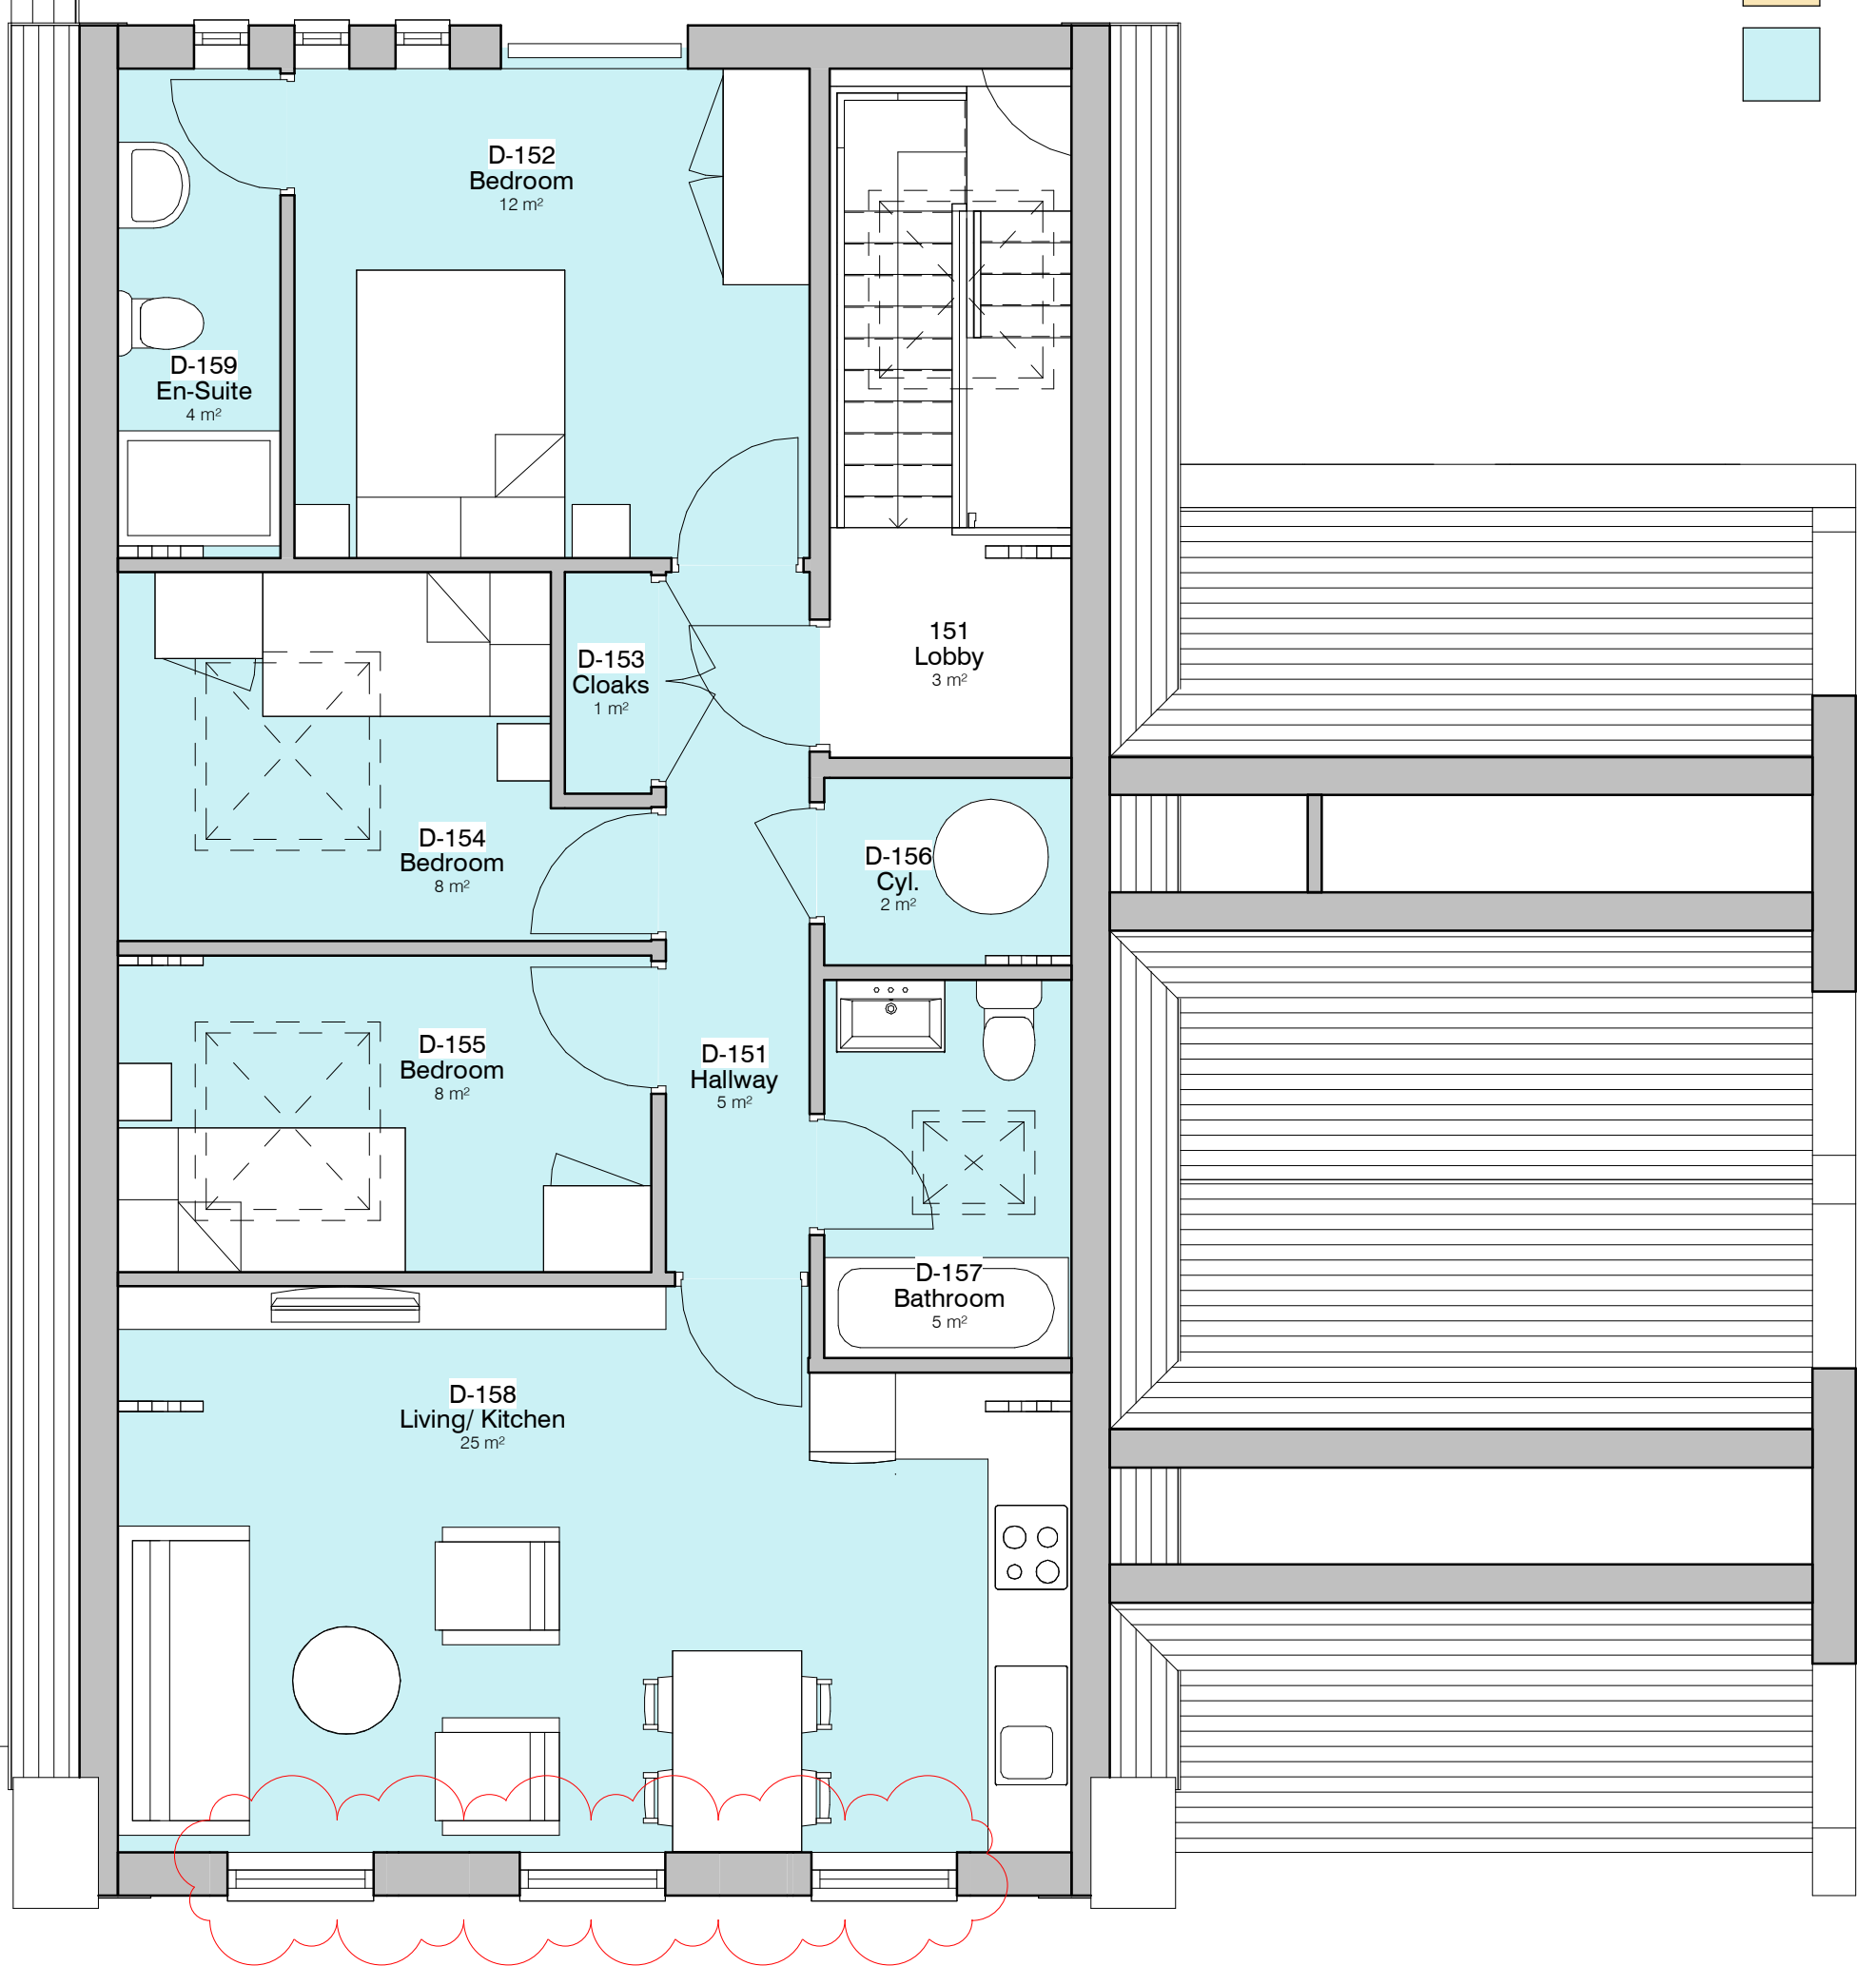


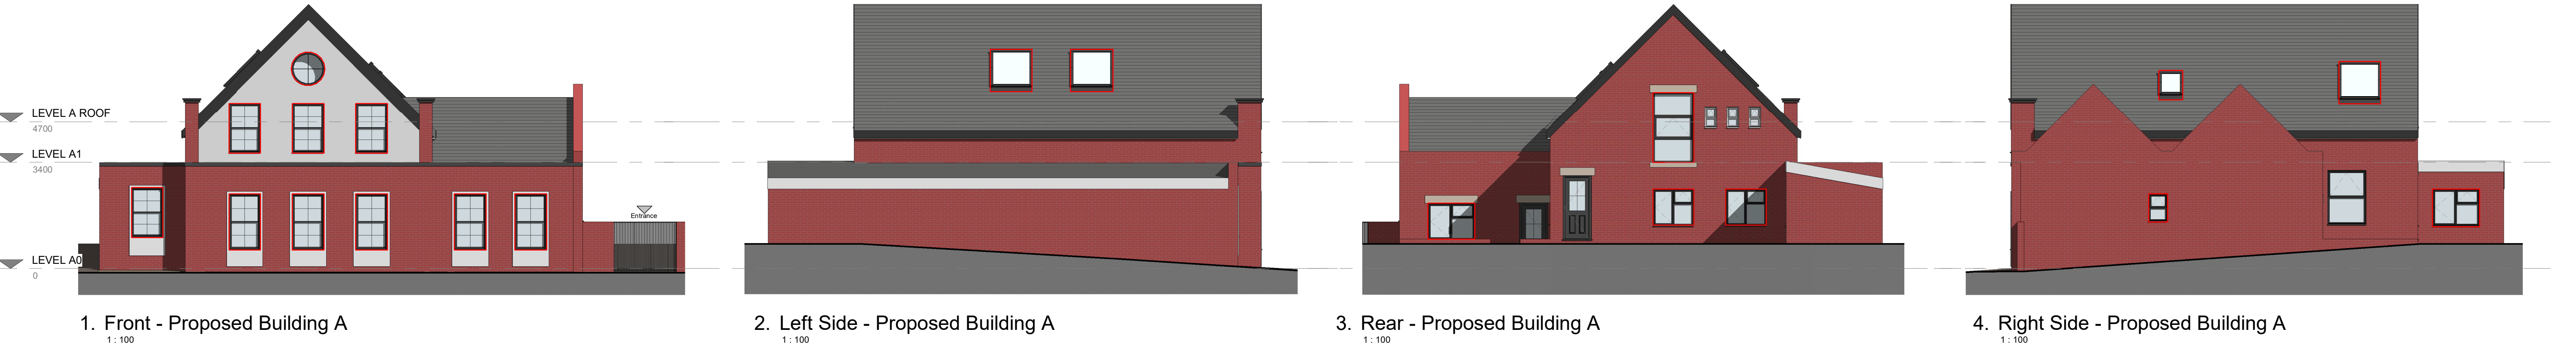

| Aptment Name | Area               | Occupancy |
|--------------|--------------------|-----------|
| A            | 61.8m <sup>2</sup> | 2B3P      |
| B            | 50.9m <sup>2</sup> | 1B2P      |
| C            | 42.4m <sup>2</sup> | 1B1P      |
| D            | 71.4m <sup>2</sup> | 3B4P      |

3

2

1

Planning Amendment

General alterations highlighted

Shovel internal equipment

CW

10/06/25

10/06/25

20/04/25

REV

DESCRIPTION

BY

DATE

PROJECT

Church St Ind Estate

CLIENT

Ventures Uk Ltd

TITLE

Proposed GA Plans and Elevations- Building A

PROJECT NO.

DA24072.

DRAWING NO.

004.

REV.

3

SCALE 1:100

0 1 2 3 4 5

m

SCALE 1:50

0.5 0 0.5 1 1.5 2 2.5

m

DA

DEBTAL

ARCHITECTURE

www.debtal.co.uk

NOTES

THIS DRAWING MUST NOT BE REPRODUCED WITHOUT WRITTEN CONSENT FROM THE ARCHITECT. ALL DIMENSIONS AND MATERIALS SHALL BE CHECKED AND CONFIRMED BY THE ARCHITECT BEFORE CONSTRUCTION. ALL DIMENSIONS SHALL BE IN ACCORDANCE WITH THE CURRENT STATUTORY REGULATION, RELEVANT CODES OF PRACTICE AND BEST PRACTICE. ALL DIMENSIONS ON THIS DRAWING ARE IN MILLIMETRES UNLESS OTHERWISE STATED.

5. Level A0 - GA Proposed  
1 : 50

6. Level A1 - GA Proposed  
1 : 50

Permitted Development under Class A of Part 7