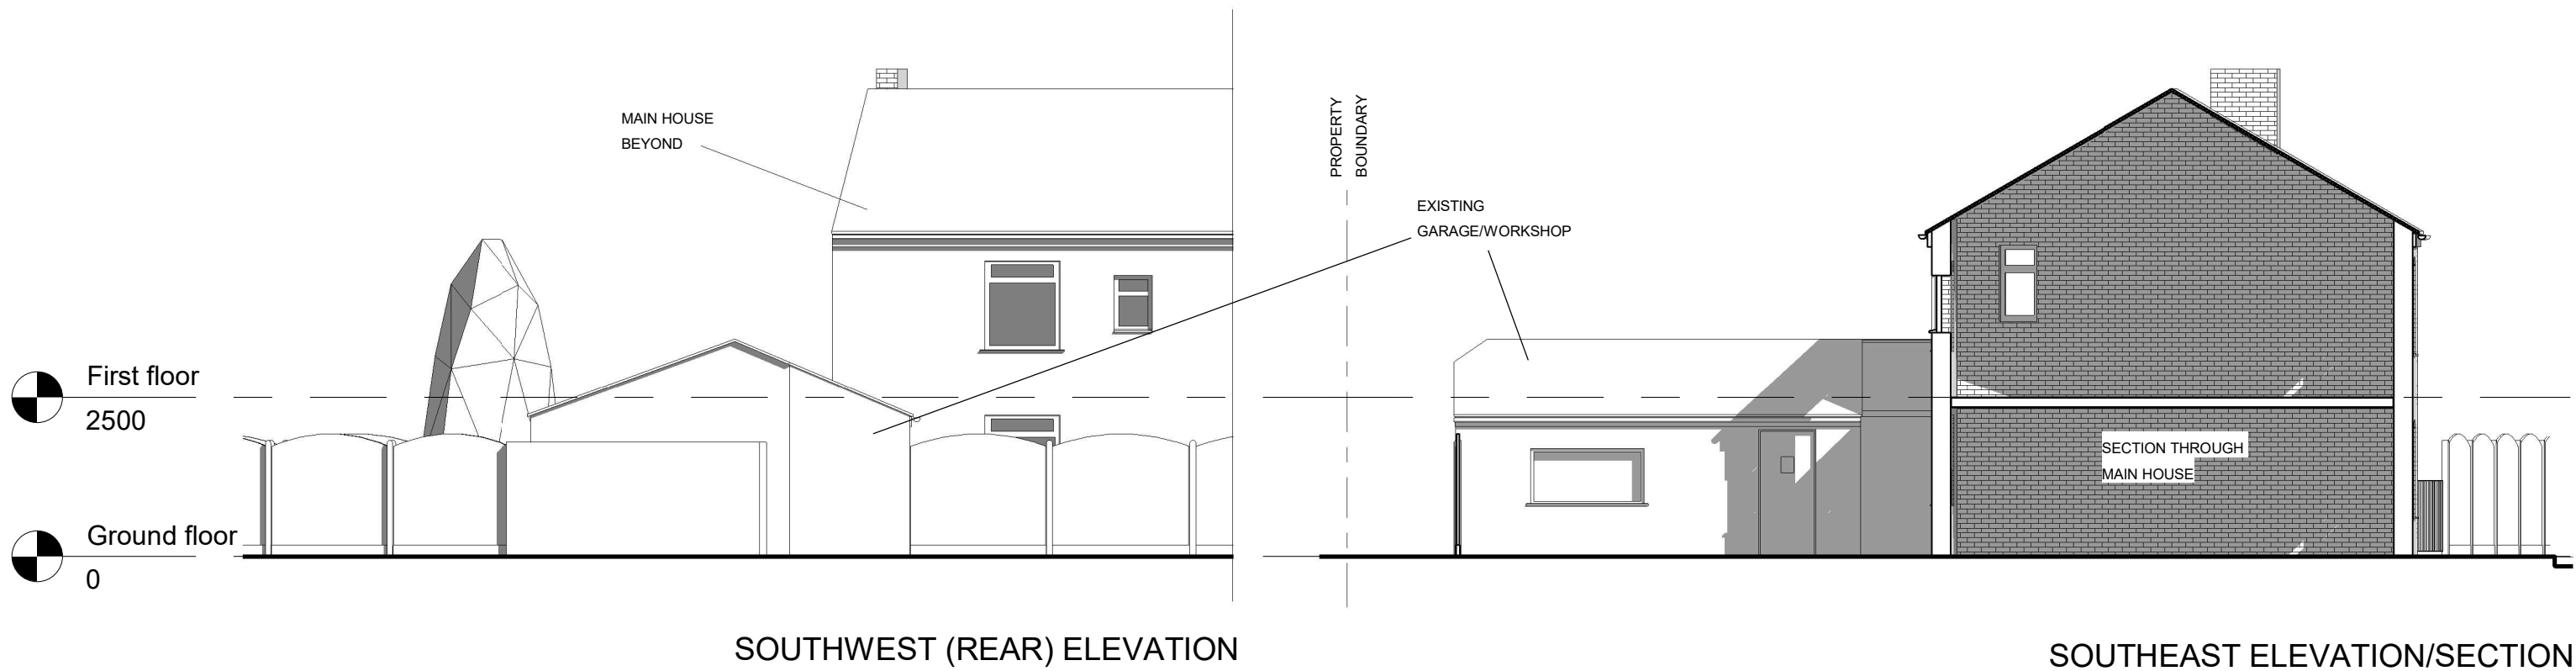


 PLANNING BY DESIGN FROM CONCEPT TO COMPLETION	Rev	190 Grimshaw Lane Middleton M24 2AJ	EXISTING SOUTHWEST AND SOUTHEAST ELEVATIONS		
	A 04.07.2025 FENCING		Date	25.04.2025	Scale @ A3
			1:100		No.
			By	JL	06A
			Drwg ref:	190GrimshawDriveExistingSouthwestAndSoutheast V4	

ALL DIMENSIONS TO BE VERIFIED ON SITE
THIS DRAWING IS NOT FOR CONSTRUCTION