


1 Manchester Road Elevation

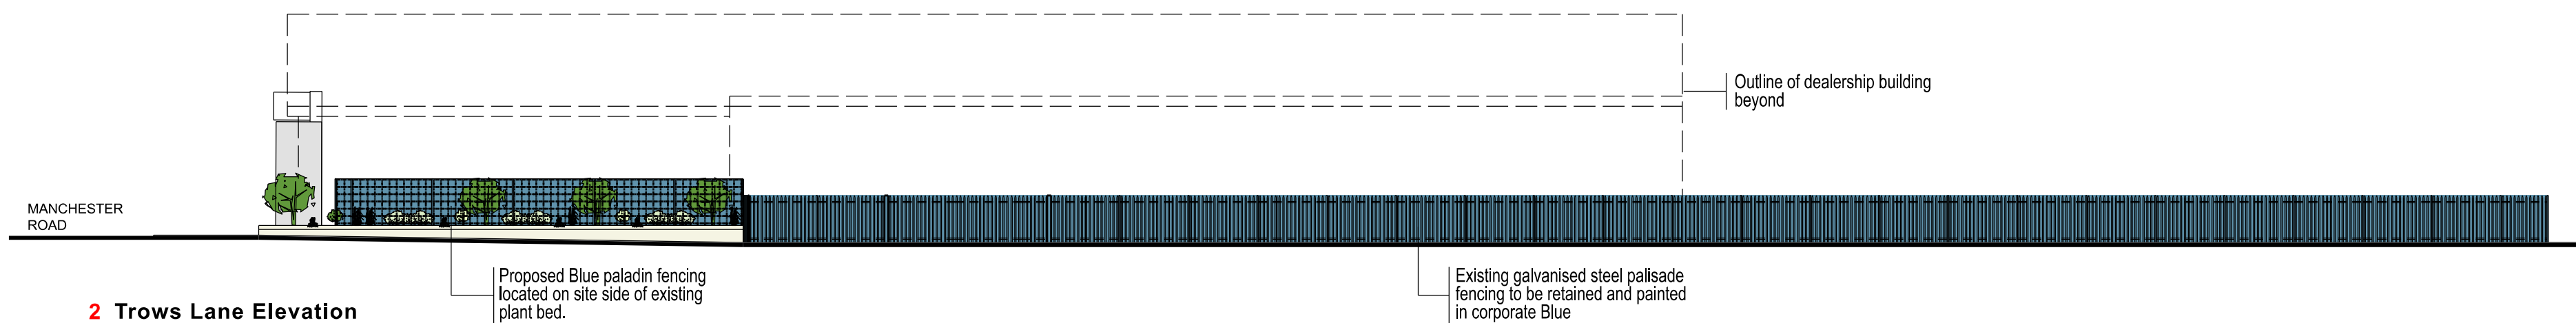

2 Trows Lane Elevation

1:200 0m 5m 10m 15m 20m

Proposed Street Elevations - Manchester Road and Trows Lane

OMC Ford
Manchester Road, Rochdale

6645_320-1_P1
Scale : 1:200 @A2

TAYLORDESIGN
architects

© Taylor Design 2025
w www.taylor-design.co.uk
Norrcliffe House, Station Road, Wilmot, Cheshire SK9 1BU
t 01625 528181 e office@taylor-design.co.uk