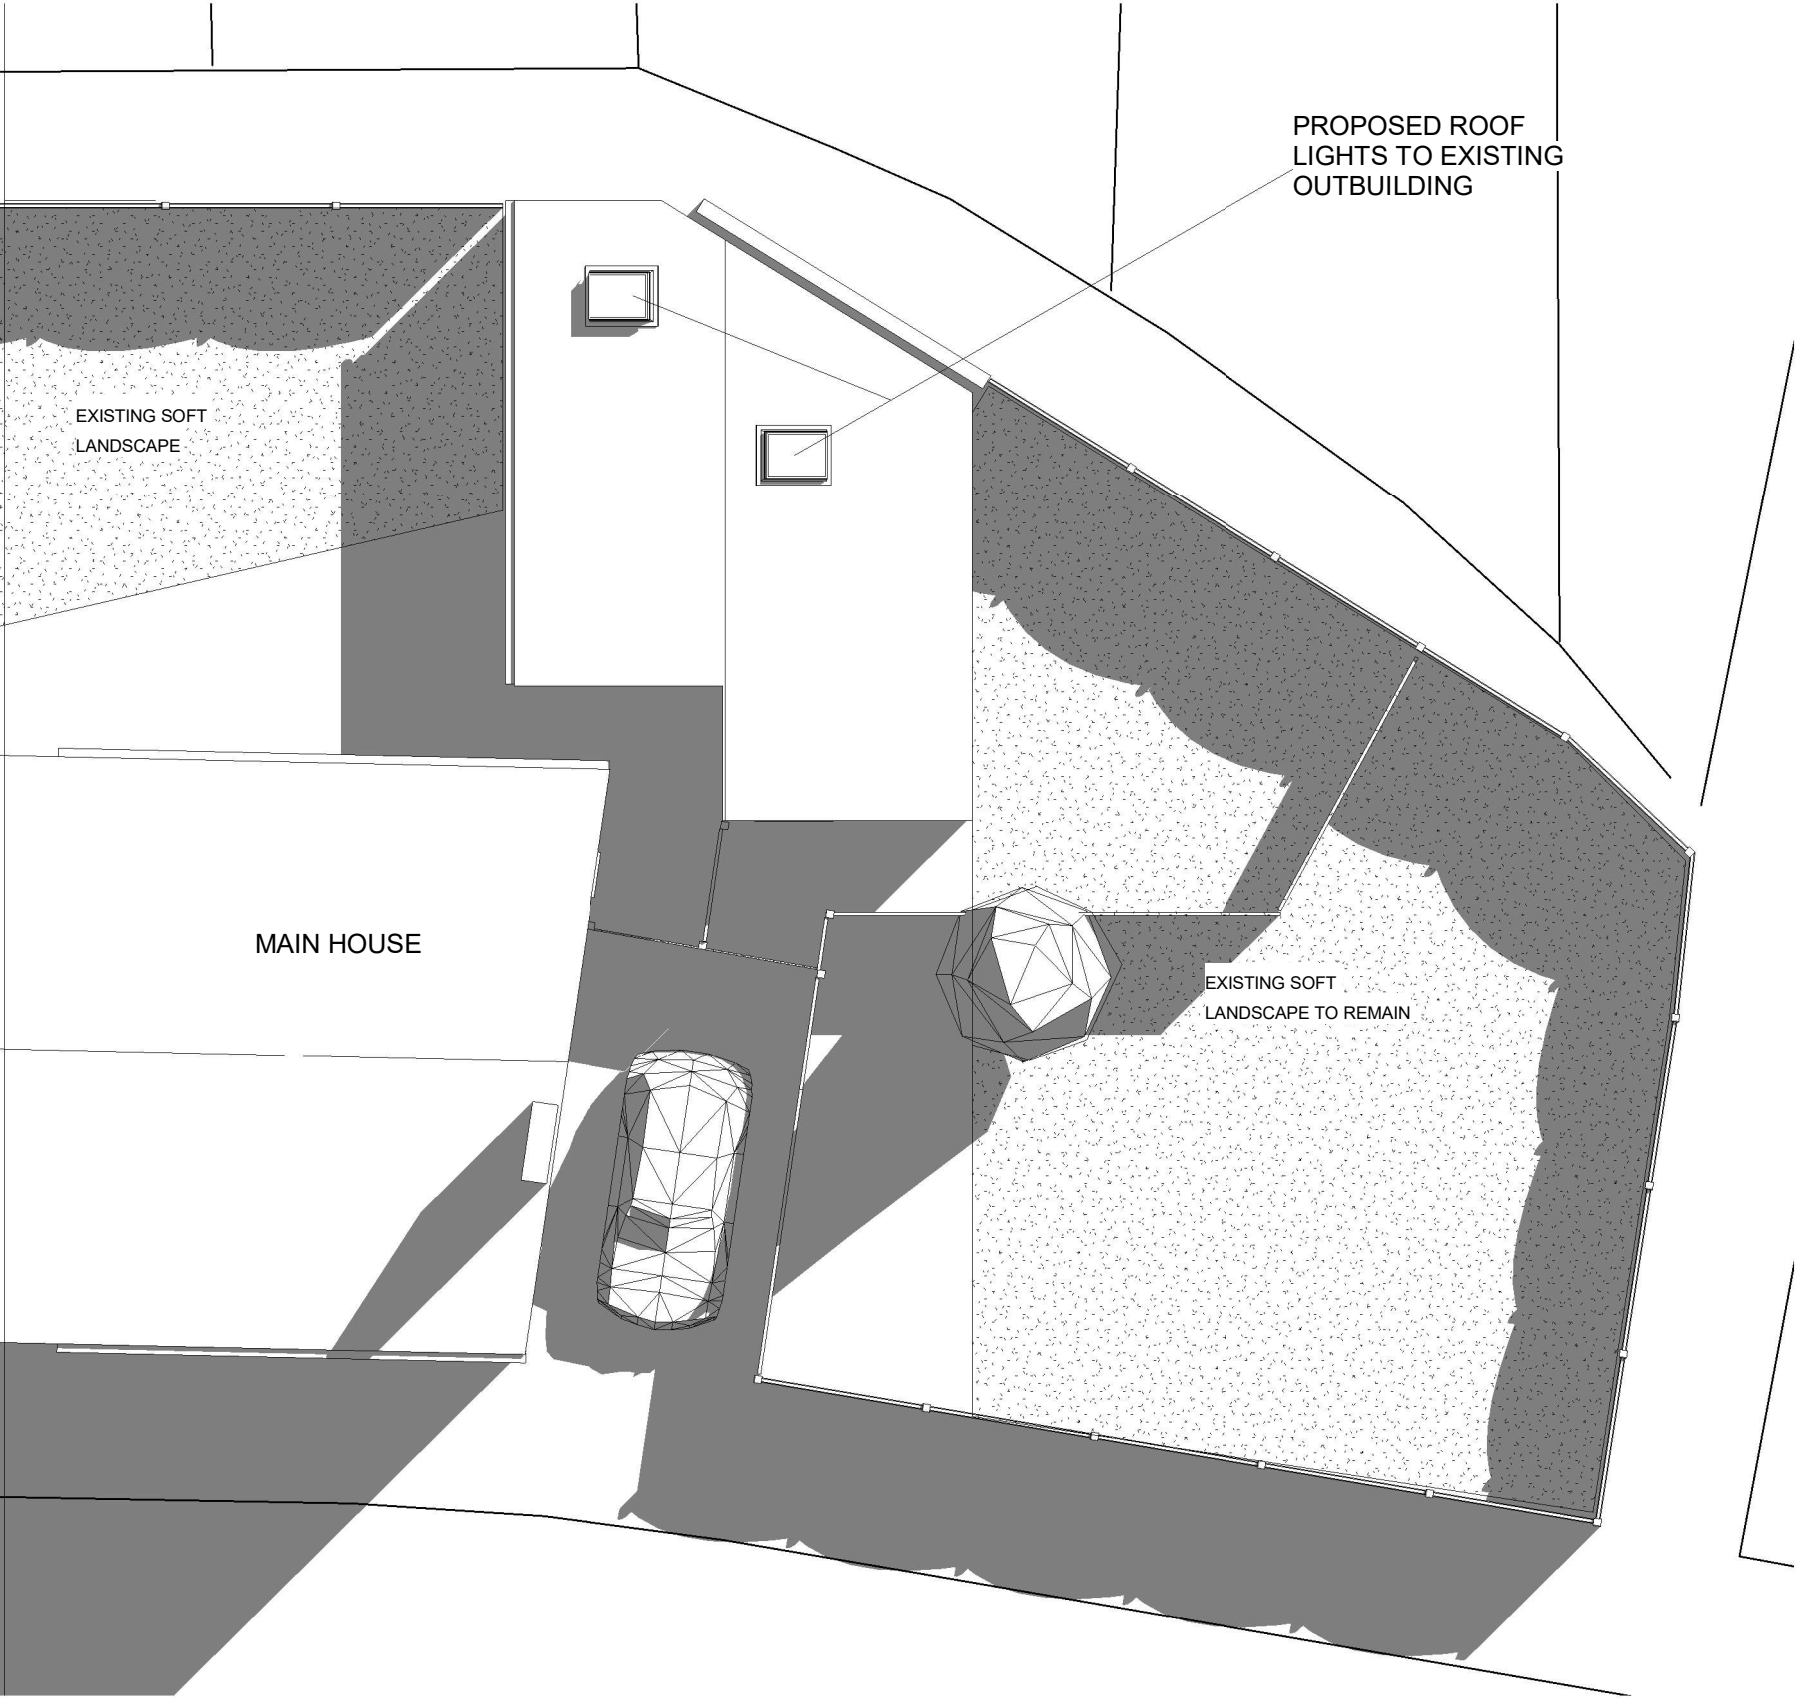


 PLANNING BY DESIGN FROM CONCEPT TO COMPLETION	Rev	190 Grimshaw Lane Middleton M24 2AJ	PROPOSED ROOF PLAN		
	A 04.07.2025 FENCES; NOTES		Date	25.04.2025	Scale @ A3
			By	JL	1:100
			Drwg ref:	190GrimshawLaneProposedRoofPlan V3	
ALL DIMENSIONS TO BE VERIFIED ON SITE THIS DRAWING IS NOT FOR CONSTRUCTION				No.	08A