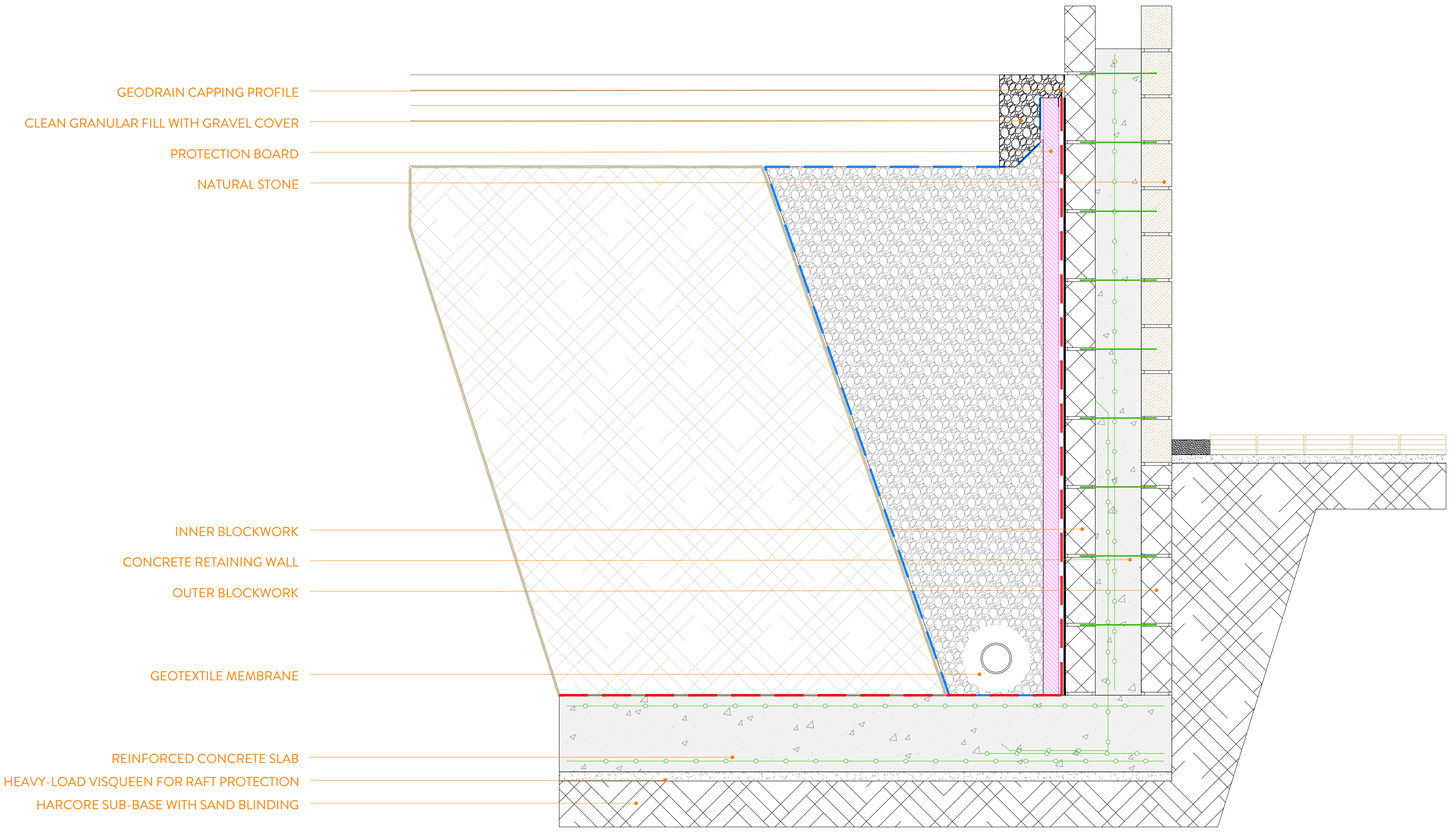


CONSTRUCTION DETAIL 1
1:10

2021 NORTHERN DESIGN AWARDS FINALIST
2022 Best of Houzz Service
BUILD 2021 Home Builder Awards
BUILD Architecture Awards 2019

REVISION	DESCRIPTION	DATE
-	-	-
-	-	-
-	-	-
-	-	-
-	-	-
-	-	-
-	-	-
-	-	-
-	-	-
-	-	-

NOTES

STATUS: PLANNING DRAWING

ORANGE DESIGN STUDIO.
ARCHITECTURAL PRACTICE
hello@orangedesignstudio.co.uk
59A, Huddersfield Road, Mirfield, WF14 8AA
orangedesignstudio.co.uk
01924 650930

COPYRIGHT © ORANGE DESIGN STUDIO LIMITED

PROJECT TITLE: HILLCREST, SHAW ROAD, NEWHEY
DRAWING TITLE: TYPICAL RETAINING WALL DETAIL

SCALE	DRAWN	CHECKED	PROJECT REFERENCE
1:10	EC	JH	ODS_22-536

PAPER SIZE	DWG NUMBER	DATE	REVISION
A1	(72)002	23/05/25	/

CLIENT: AAMNA KHAN