




View 1 - Main Entrance



View 2 - Carpark



View 3 - Nursery

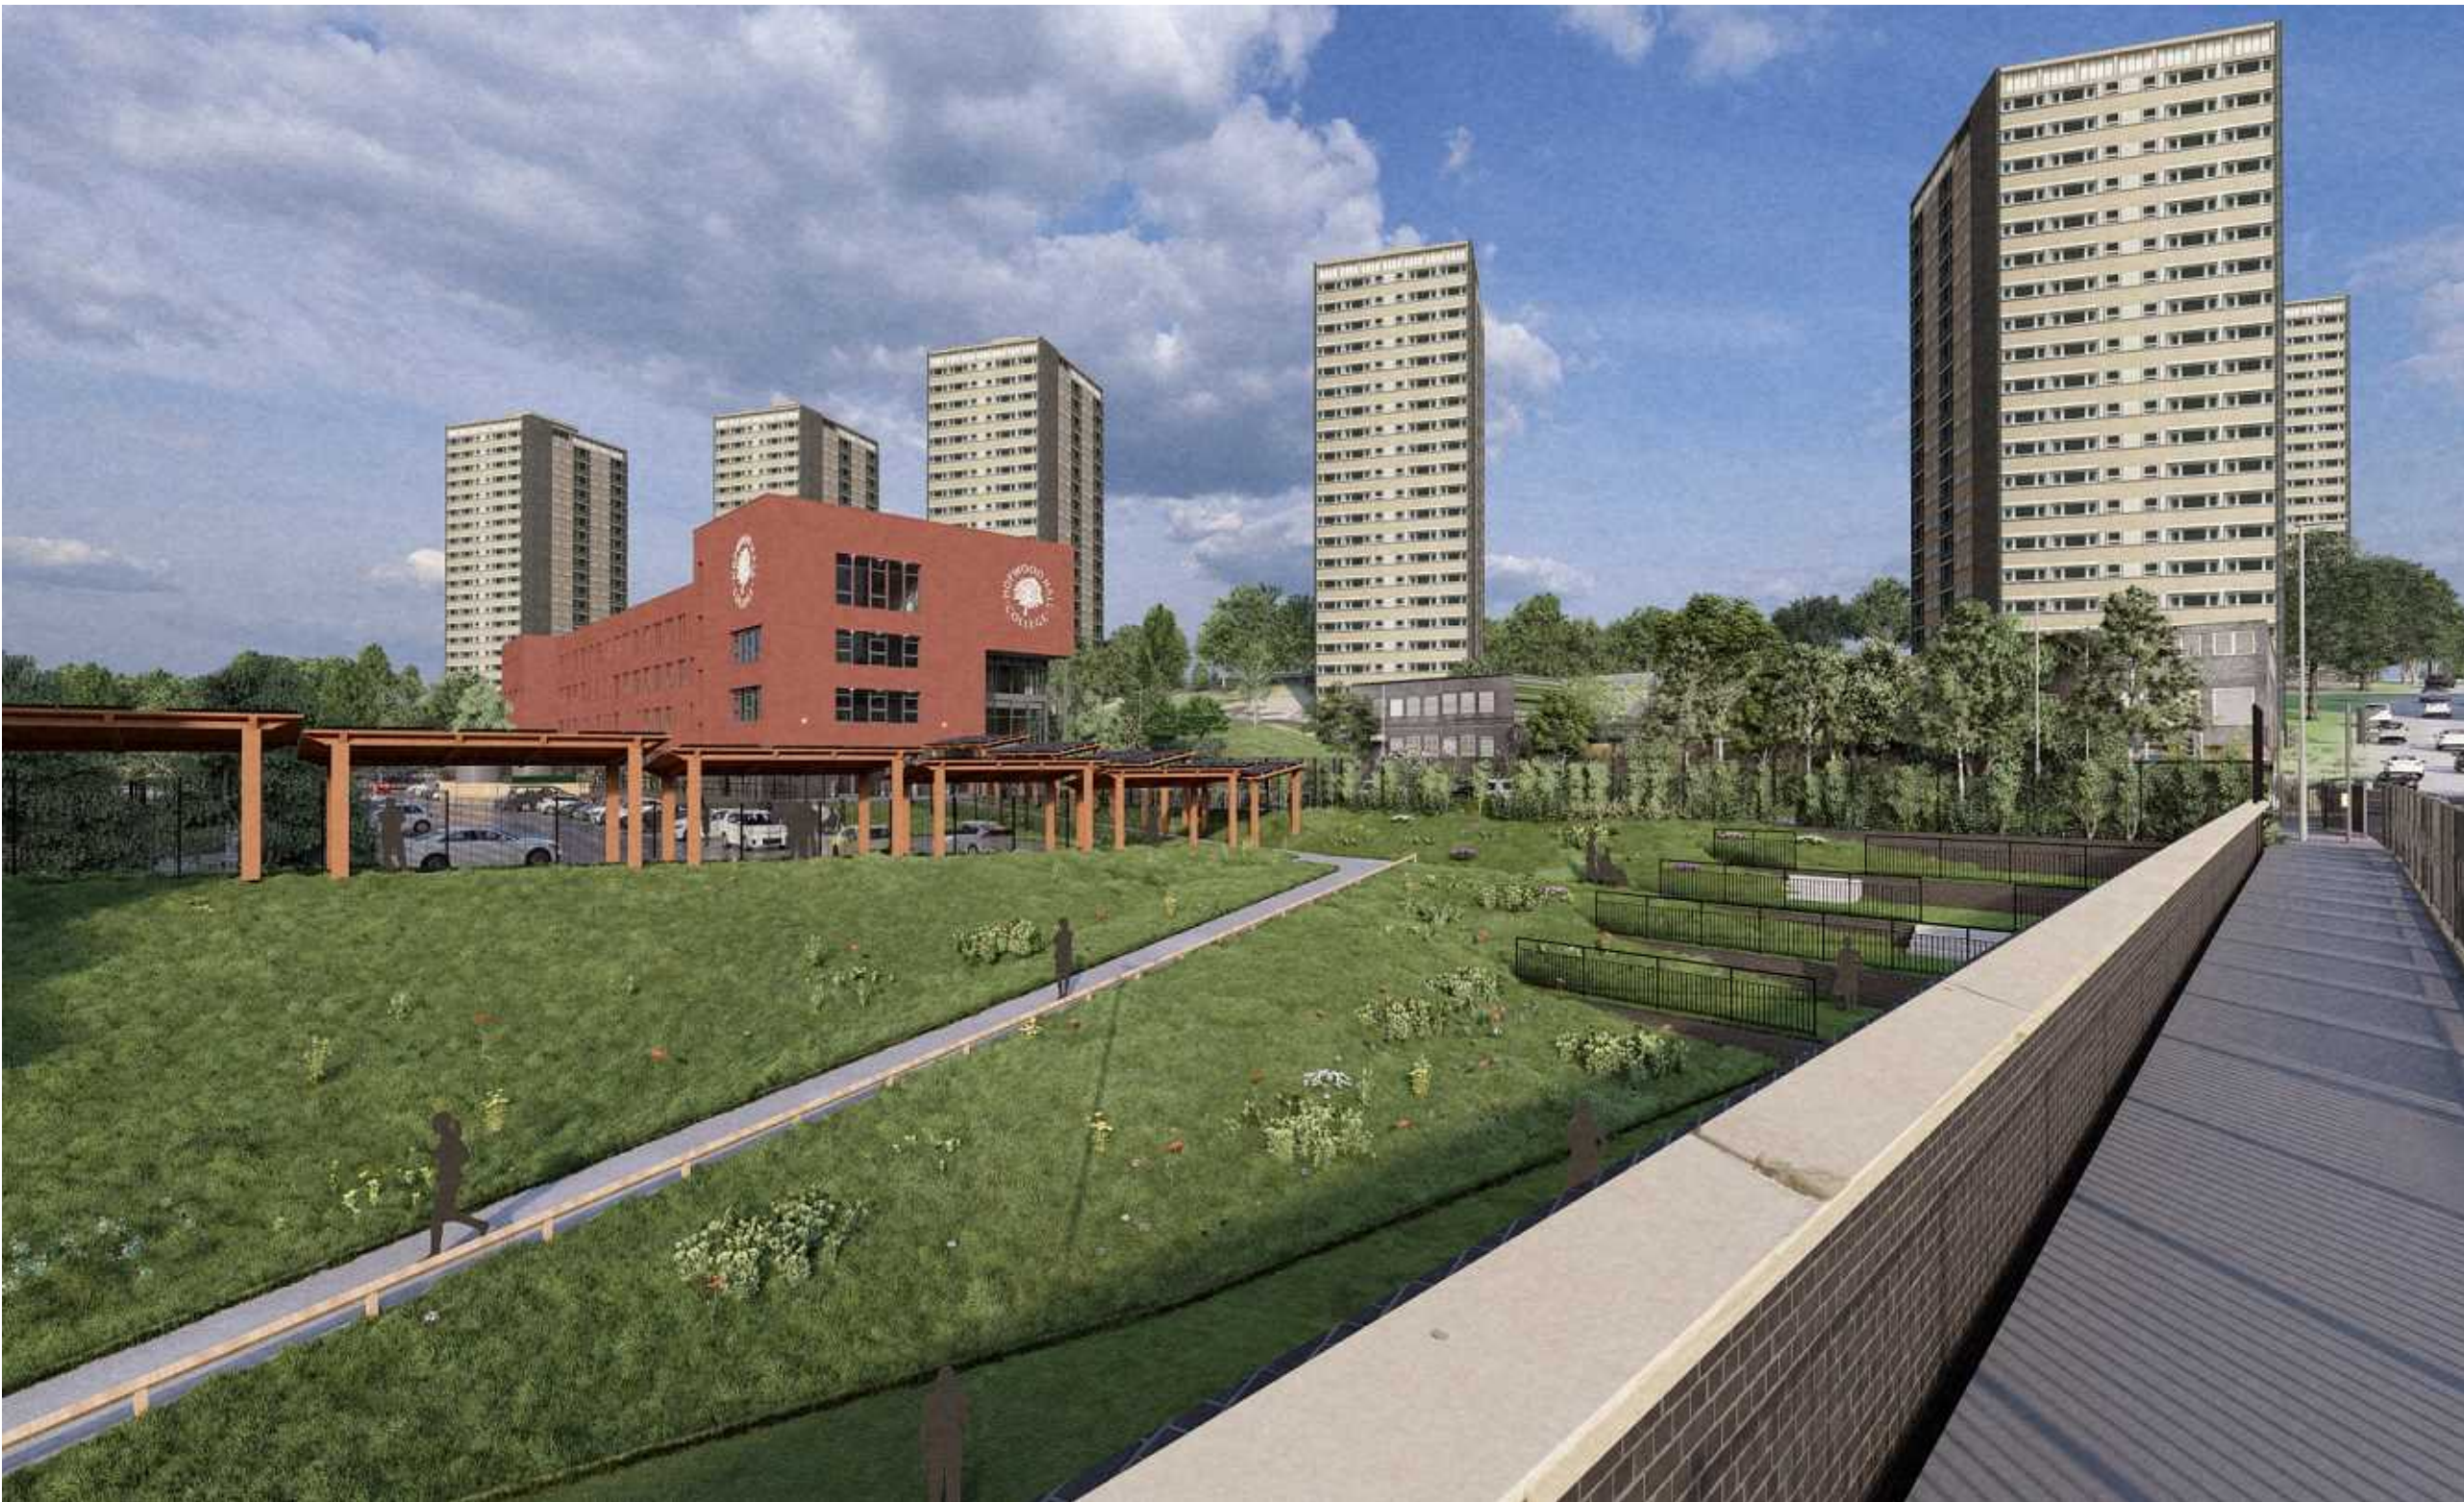

View 4 - Central Plaza and Grassbank


Notes Continued...

1. Do not scale from this drawing
2. To be read in conjunction with Project Risk Register REF: FS0939-ALA-XX-XX-RR-L-0001
3. To be read in conjunction with Landscape Outline Specifications REF: FE012-ALA-ZZ-XX-SP-L-0001
4. To be read in conjunction with all submitted Landscape Architect's drawings.
5. To be read in conjunction with all other consultants' drawings.
6. All prints of this drawing must be made in full colour.
7. Information shown outside extent of works is for illustrative purposes only.
8. Specification and details of build ups to paving, kerbs, edges and structures to be advised by Civil Engineers.

Note

1. Do not scale from this drawing
2. To be read in conjunction with Project Risk Register REF: FS0939-ALA-XX-XX-RR-L-0001
3. To be read in conjunction with Landscape Outline Specifications REF: FE012-ALA-ZZ-XX-SP-L-0001
4. To be read in conjunction with all submitted Landscape Architect's drawings.
5. To be read in conjunction with all other consultants' drawings.
6. All prints of this drawing must be made in full colour.
7. Information shown outside extent of works is for illustrative purposes only.
8. Specification and details of build ups to paving, kerbs, edges and structures to be advised by Civil Engineers.

KEY

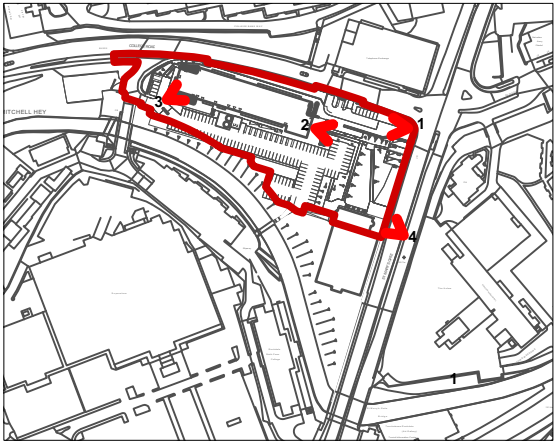

		Refer to: FE0012-ALA-XX-XX-T-L-0003 Risk Assessment and Register FE0012-ALA-XX-XX-D-L-0040 Hazard Identification Plan 1 of 3 FE0012-ALA-XX-XX-D-L-0040 Hazard Identification Plan 2 of 3 FE0012-ALA-XX-XX-D-L-0040 Hazard Identification Plan 3 of 3	
ID	RISK	MITIGATION	DATE MITIGATED
RESIDUAL PROJECT RISKS			

06/05/2025	P05	Re-issued for planning.	MM	MM
01/05/2025	P04	Issued for Stage 4	LS	MM
10/04/2025	P03	Issued for draft Stage 4	LS	MM
DATE	REV	DESCRIPTION OF REVISION	DRAWN BY	APPROVED BY
REVISIONS				

DEIR:

104

STATUS

S2 - For Planning

ares

LANDSCAPE ARCHITECTS

Ares Landscape Architects LTD
Gatecrasher,
51 Eyre Lane
Sheffield
S1 4PB
t: 0114 276 2000
e: hello@aresdesign.co.uk
w: aresdesign.co.uk

CLIENT :

Hopwood Hall College

PROJECT TITLE :

Hopwood Hall College

DRAWING TITLE :

3D External Views

DRAWING SCALE :	DRAWN BY :	DRAWN DATE :
	LS	02/12/2024
PAPER SIZE :	APPROVED BY :	ALA PROJECT CODE :
A1	MM	ALA866

DRAWING NUMBER :	STATUS :	REVISION :
FE0012-ALA-XX-XX-D-L-0028	S2	P05