
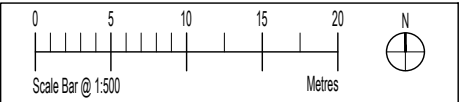
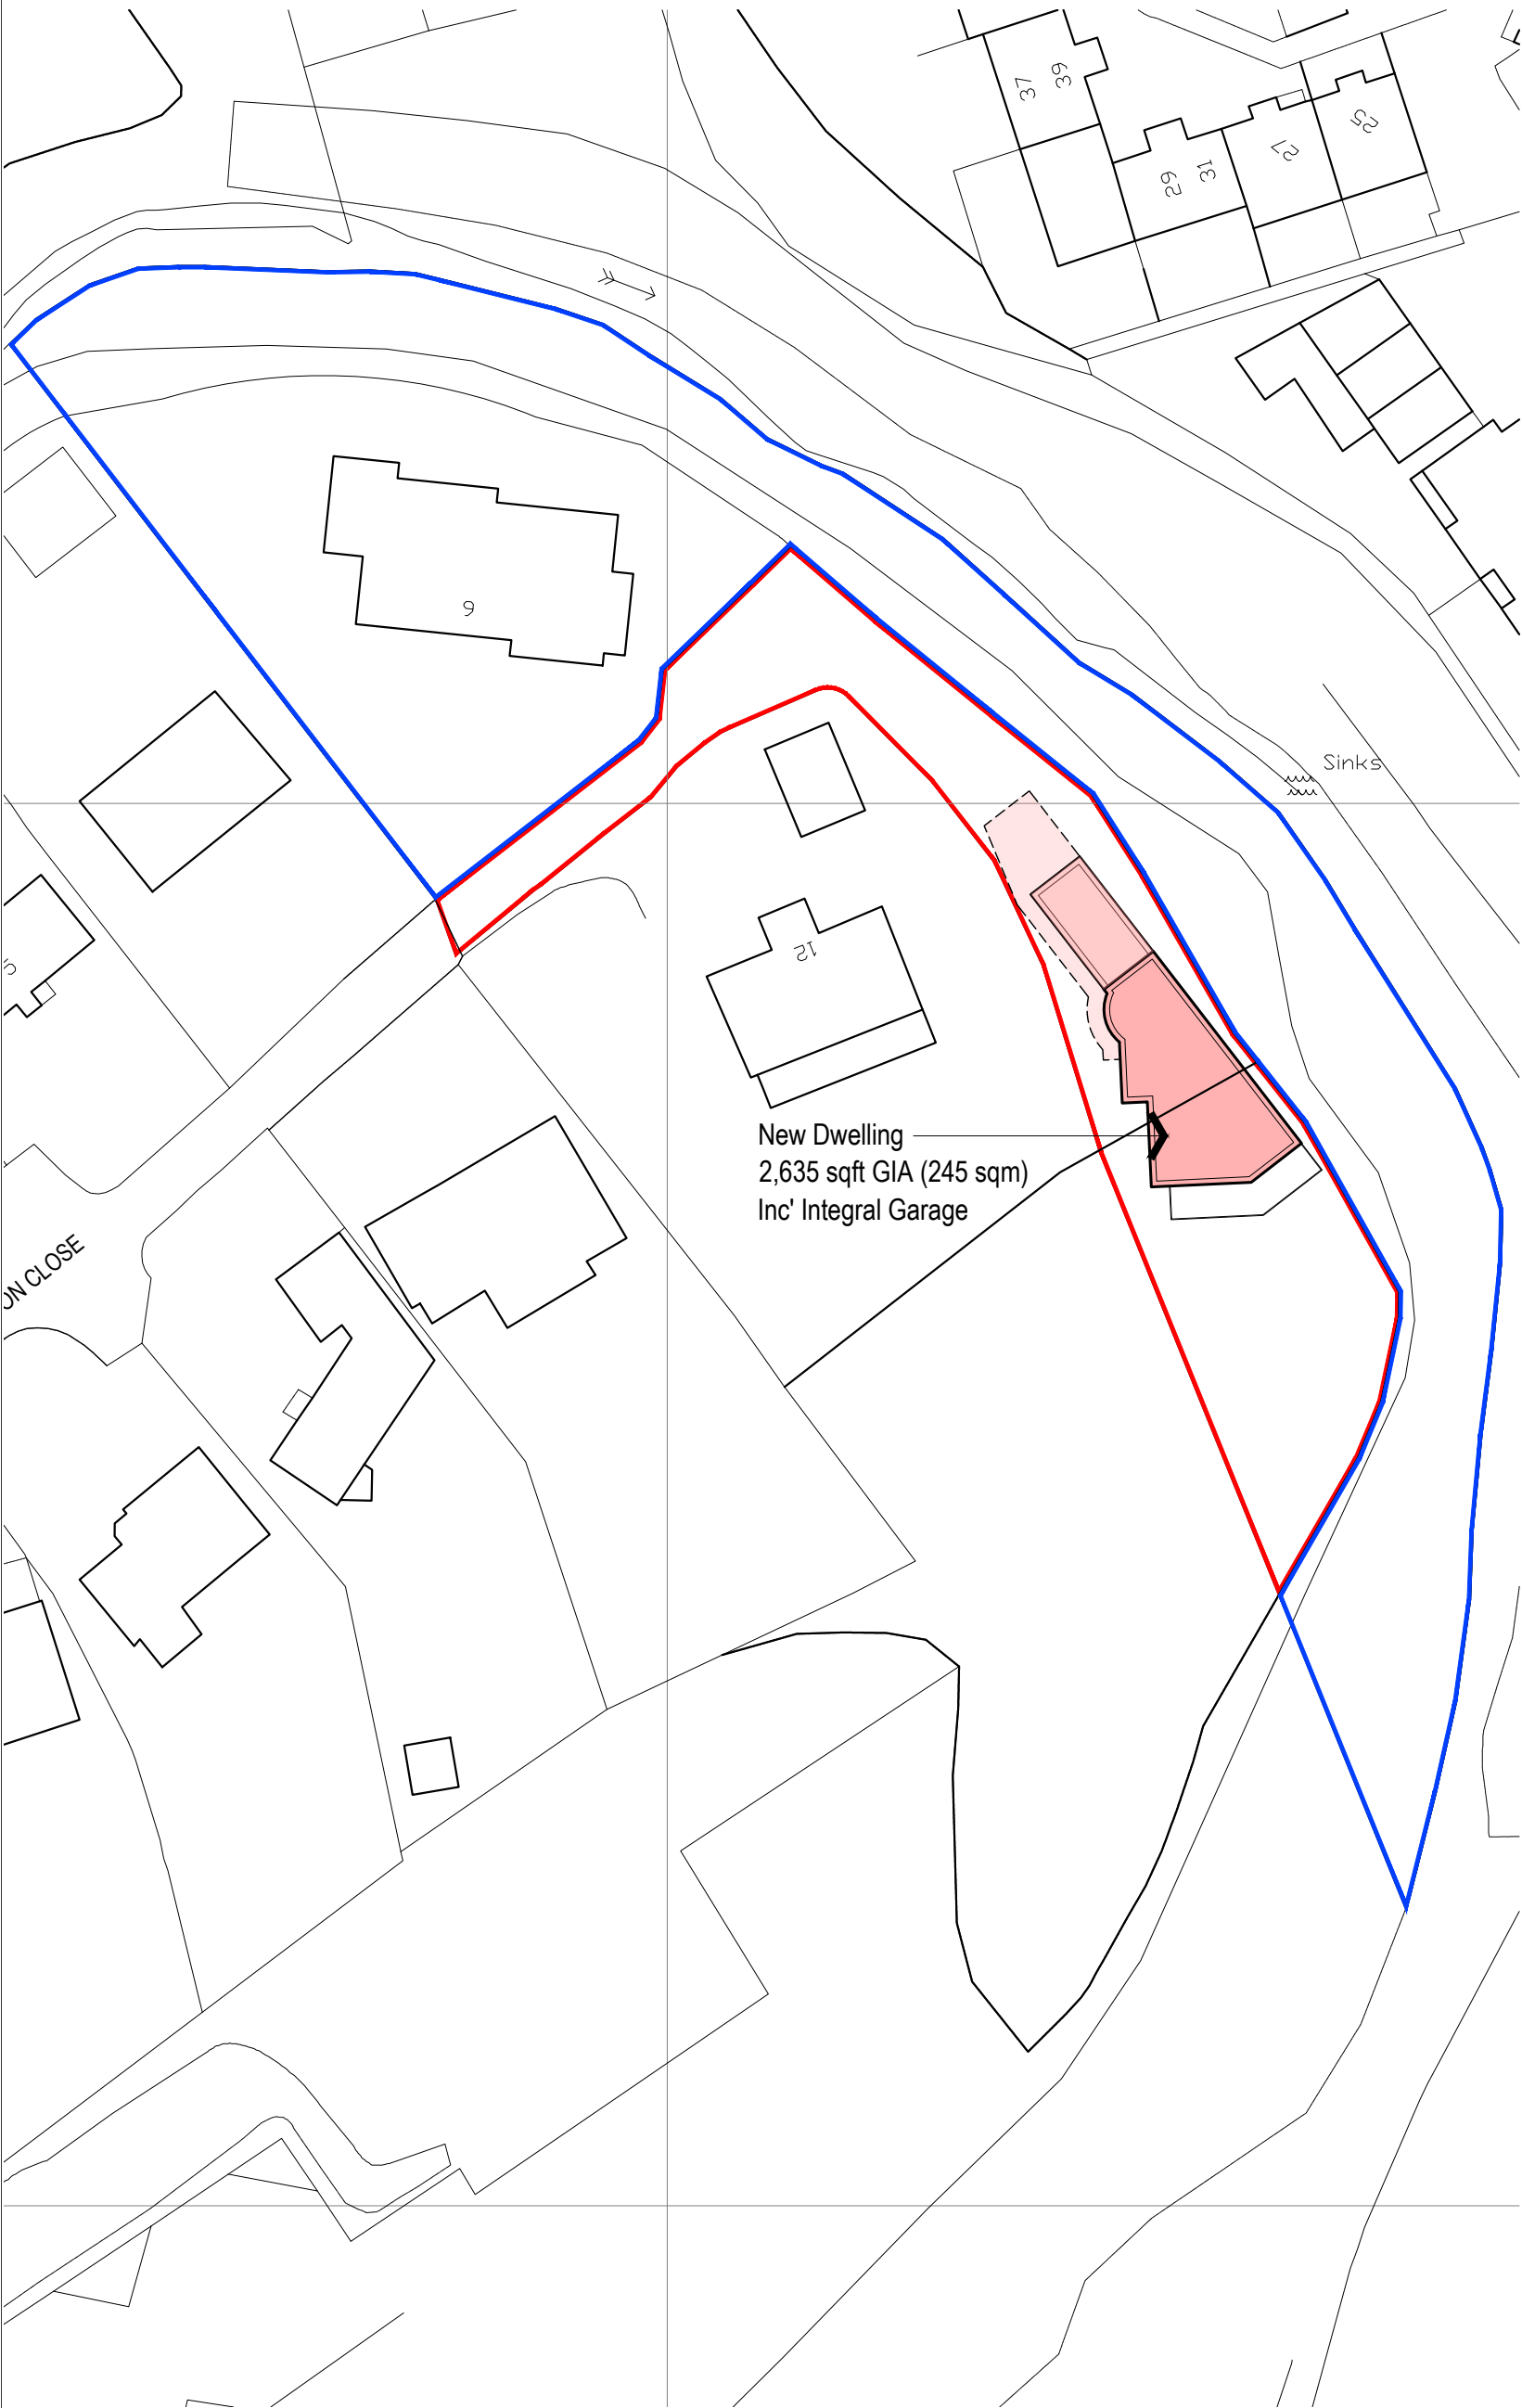
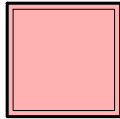


Title overlay drawings and ownership boundaries are produced using all reasonable endeavours. Cube Architecture and Design cannot be responsible for the accuracy or scale discrepancy of base plans supplied to them.

This drawing and its contents are protected by Copyright and Intellectual Property Laws. This drawing may not be reproduced, modified or distributed without prior express written permission from Cube Architecture and Design Limited.

Copyright © 2025 by Cube Architecture and Design Limited. All rights reserved.

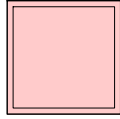

- INDICATIVE MASSING KEY**
-  Accommodation arranged over two storeys at ground floor and lower ground floor levels.
 -  Accommodation arranged over ground floor level only.
 -  External canopies

B	Red & Blue Boundaries amended	07.07.25	DMR
A	Revised following clients comments	15.05.25	DMR
Rev	Description	Date	By
Status: PLANNING			
Client: MR A CRAIGEN			
Contract: 9 ETON CLOSE BAMFORD ROCHDALE			
Drawing: INDICATIVE PROPOSED SITE MASSING PLAN			
Drawing No: AS868-SK02	Revision: B	Scales: 1:500@A3	
Drawn: DMR	Checked: -	Date: APR '25	