




Amenity Deck Layout +12.750m
Scale 1:200

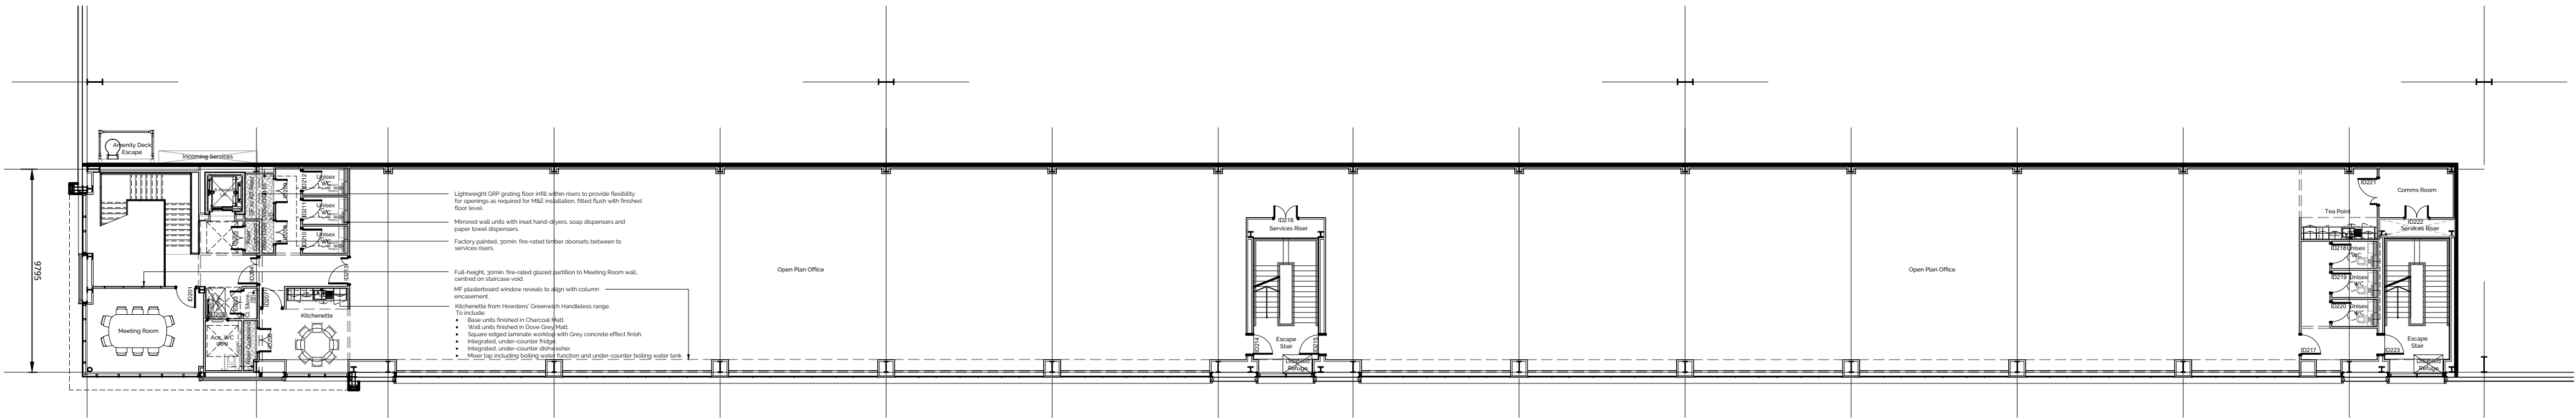

Main Office Second Floor Layout +8.500m
Scale 1:200

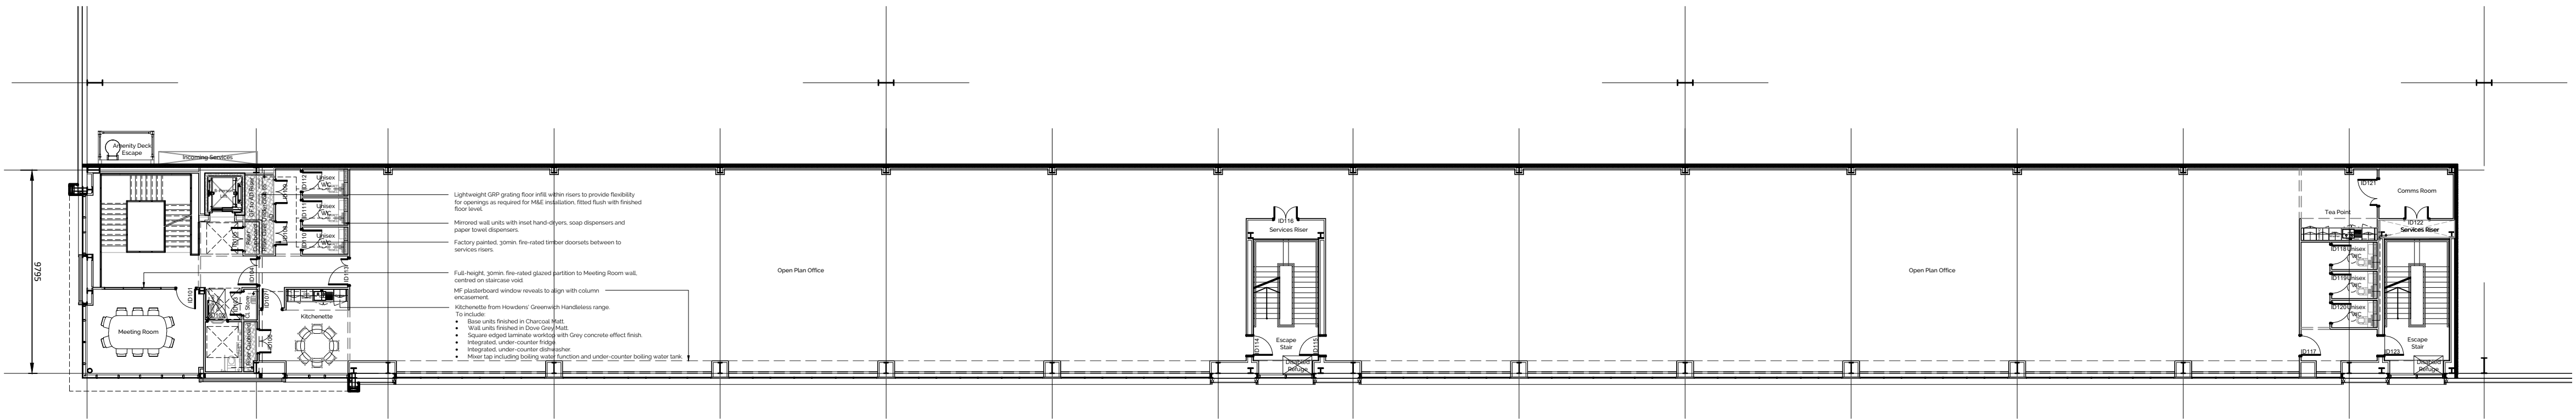

Main Office First Floor Layout +4.250m
Scale 1:200

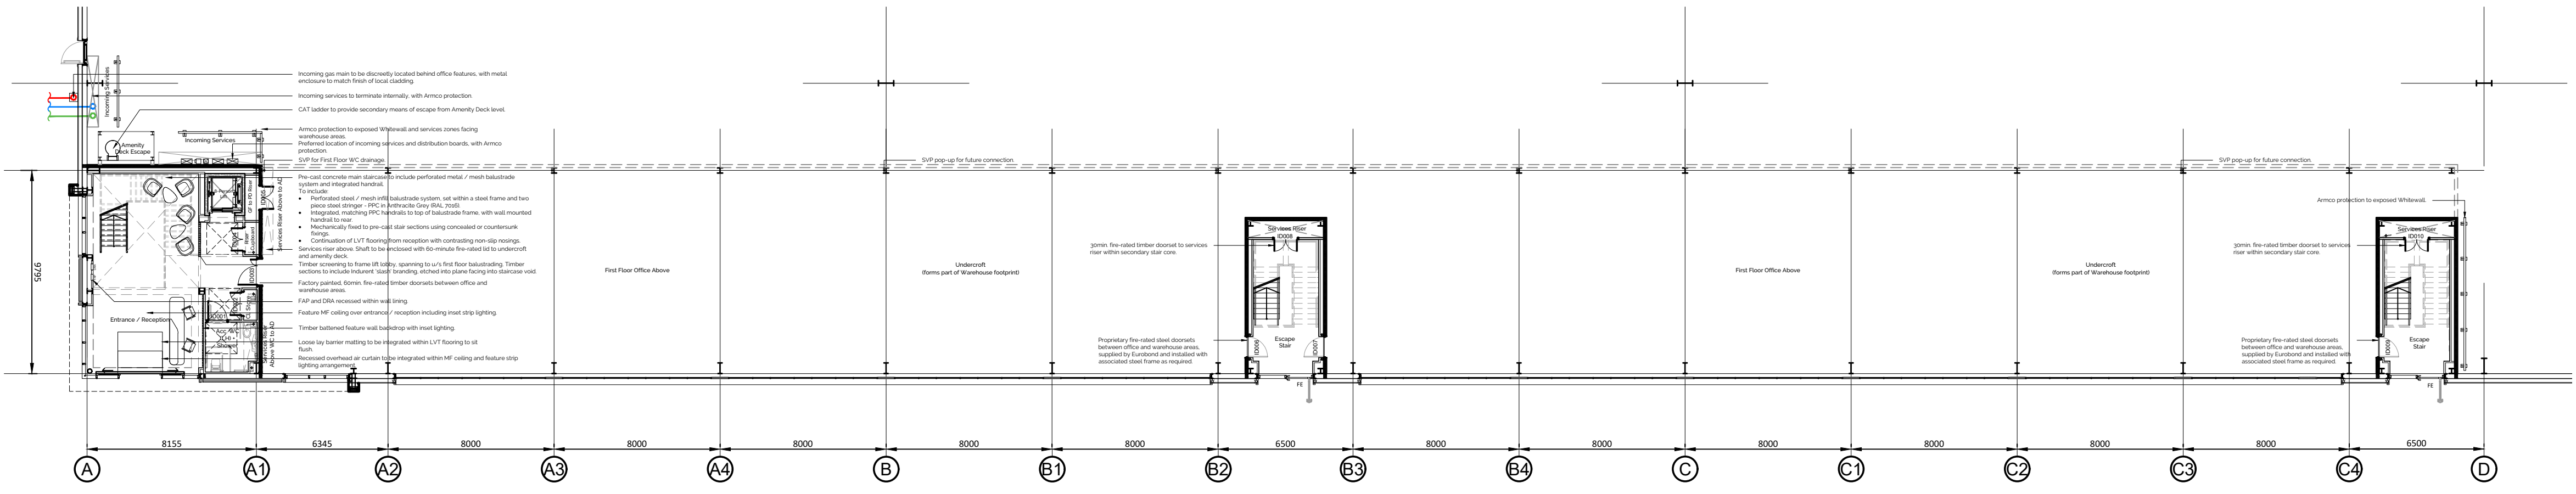

Main Office Ground Floor Layout +0.000m
Scale 1:200

P01	Initial Issue	TJ	TDA	04.03.25
rev	amendments	by	ckd	date

Plot H4, Heywood Distribution
Park, Heywood
Office Layouts



UMC
ARCHITECTS®

RIBA PoW Stage:	2 - Concept Design
Document Suitability:	S1
Drawn / Checked:	TJ / TDA
Date:	04.03.2025
Scale:	1:200 A1
Scale:	25007
Indurent Drawing Reference:	
#### - UMC - 25 - ZZ - DR - A - 1001	
Document Reference:	
Drawing no:	Revision:
25007 - UMC - 0100 - ZZ - DR - A 1002	P01

PLANNING
THIS DRAWING IS TO BE USED FOR THE STATED PURPOSE
ONLY AND SHOULD NOT BE USED FOR ANY OTHER

