

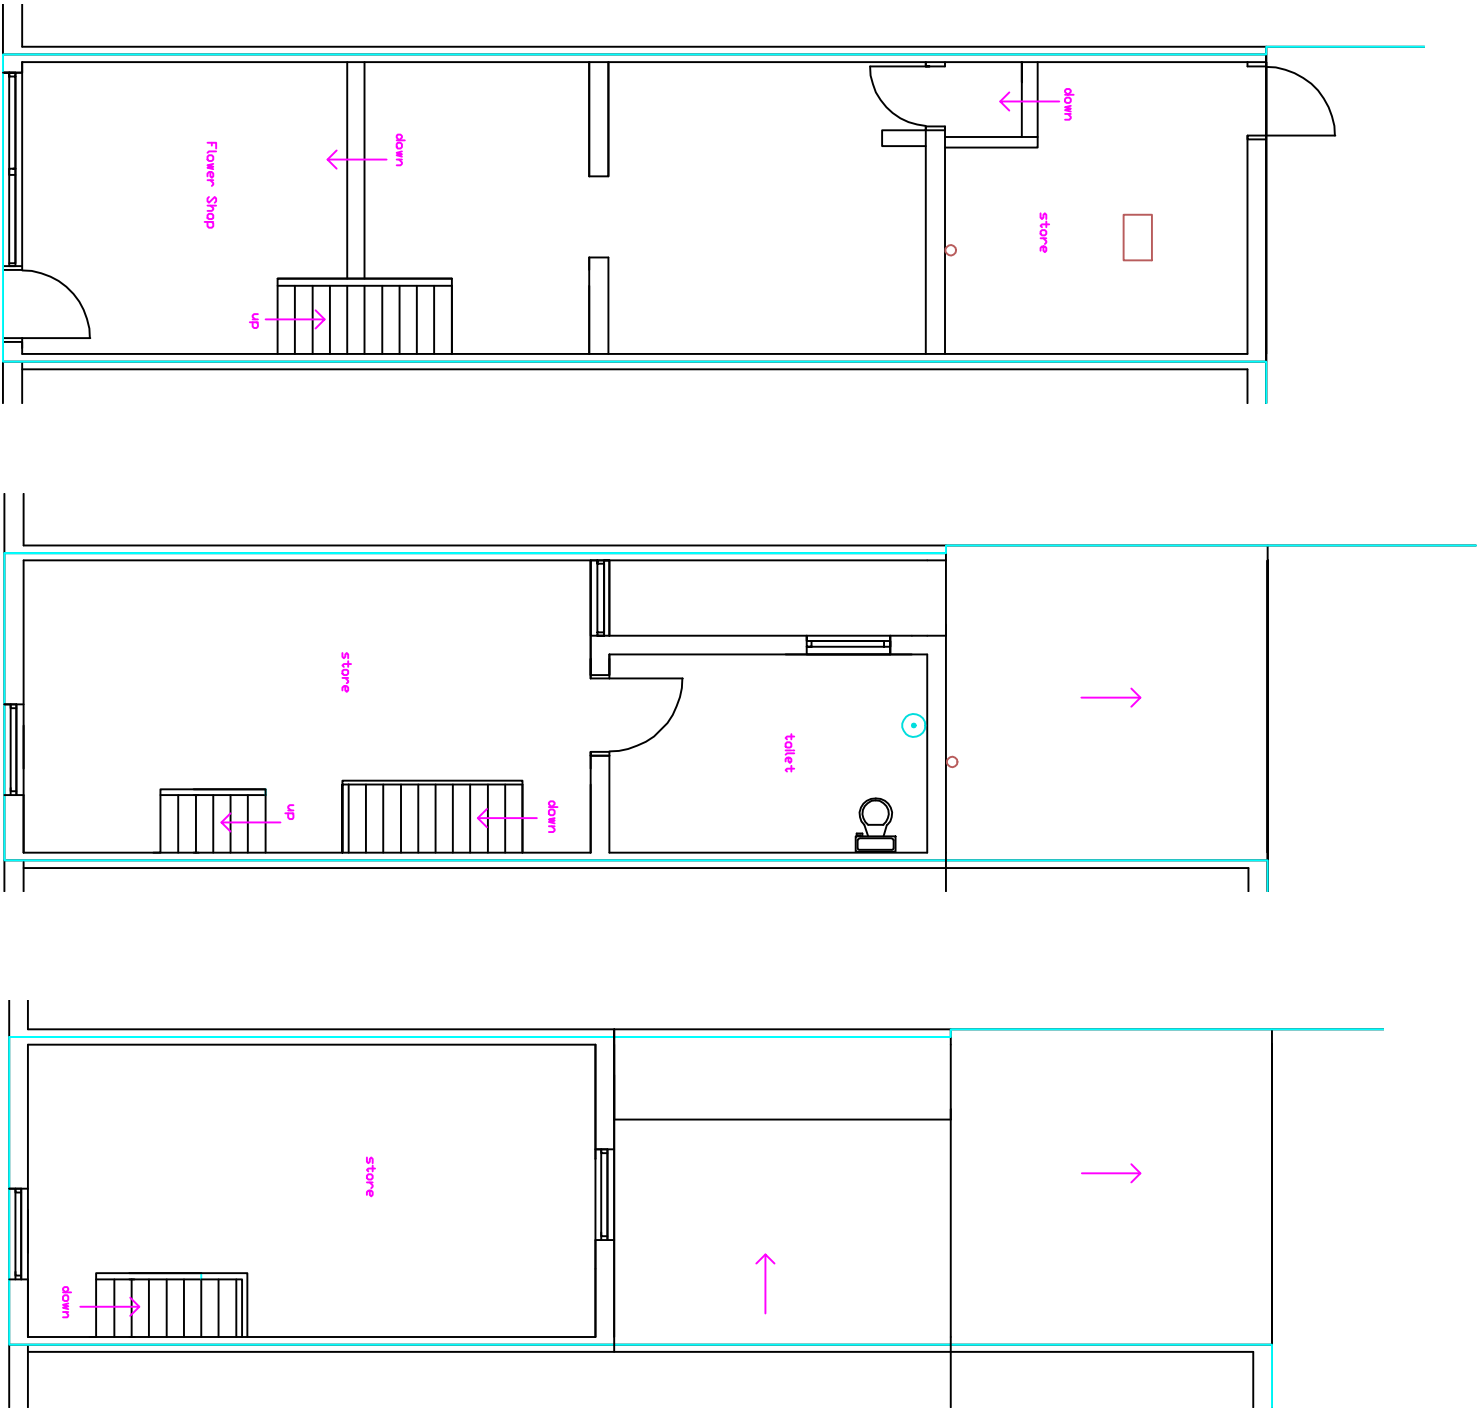


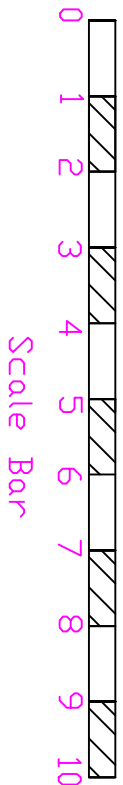

EXISTING
GROUND FLOOR
1:100

EXISTING
FIRST FLOOR
1:100

EXISTING
SECOND FLOOR
1:100

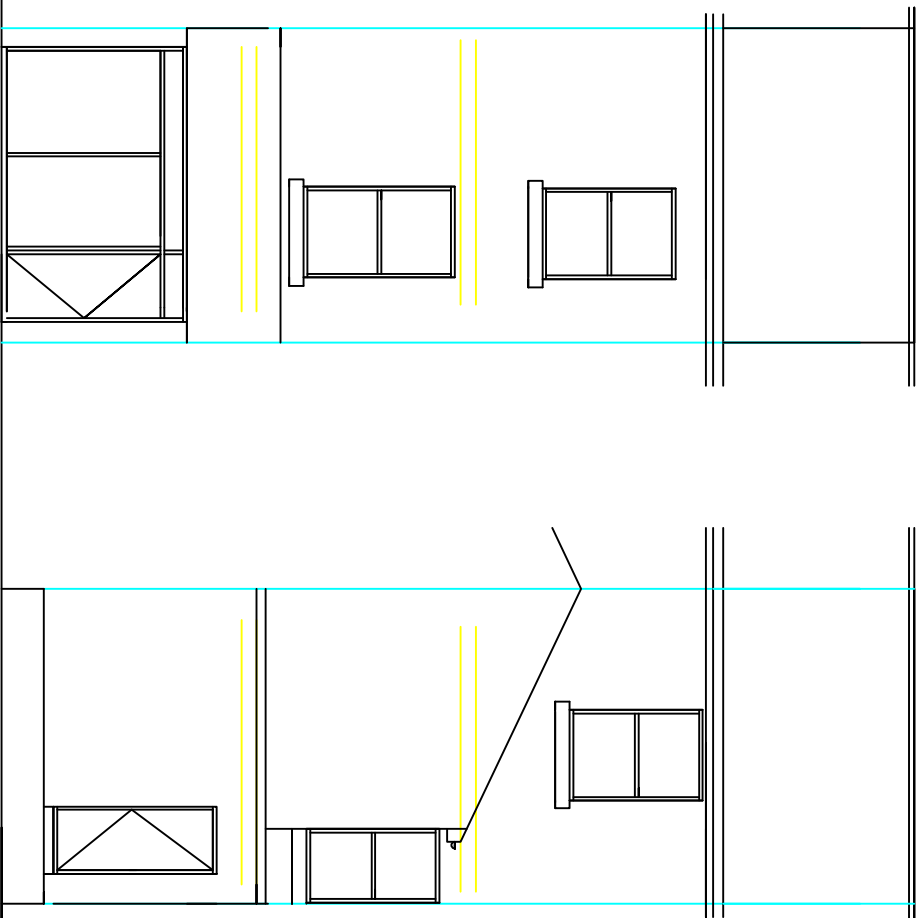

EXISTING FRONT VIEW
1:100

EXISTING REAR VIEW
1:100

HEALTH AND SAFETY LEGISLATION 2023

The main Contractor will be nominated as the Principle Contractor, they will be responsible for all the Health and Safety for the duration of the Contract Period for all the Trades and Suppliers whilst on the site.

Please DO NOT SCALE OF THIS DRAWING TAKE ALL DIMENSIONS ON SITE (boulders Note)

Do not start any works until all the approvals have been obtained.

Any discrepancy to be reported to Plans Drawn as soon as possible.

client:
LINH BU,
10, MIDDLETON GARDENS,
MIDDLETON,
M24 4DF,
TEL07467426599

date:
SEPTEMBER, 2023

drawing title:
PROPOSED CHANGE OF USE TO UPPER FLOOR TO CREATE BELL CONTAINED PLAT. REAR FIRST FLOOR EXTENSION CHANGES TO THE GROUND FLOOR, BIN & CYCLE STORE ALTERATION TO WINDOWS INCLUDING NEW WINDOWS AND ROOF LIGHTS TO THE REAR AND A NEW ROOF COVERING

project:
ROCHDALE BOROUGH
COUNCIL
PLANNING
BUILDING CONTROL
APPLICATION

email
Bawintherbotton
@aol.com
www.plansdrawn.org

tel.no
07952934281
07856609593

project no.
MO 10

drwg. no./A3 paper
01A