


EXISTING SITE SECTION D-D

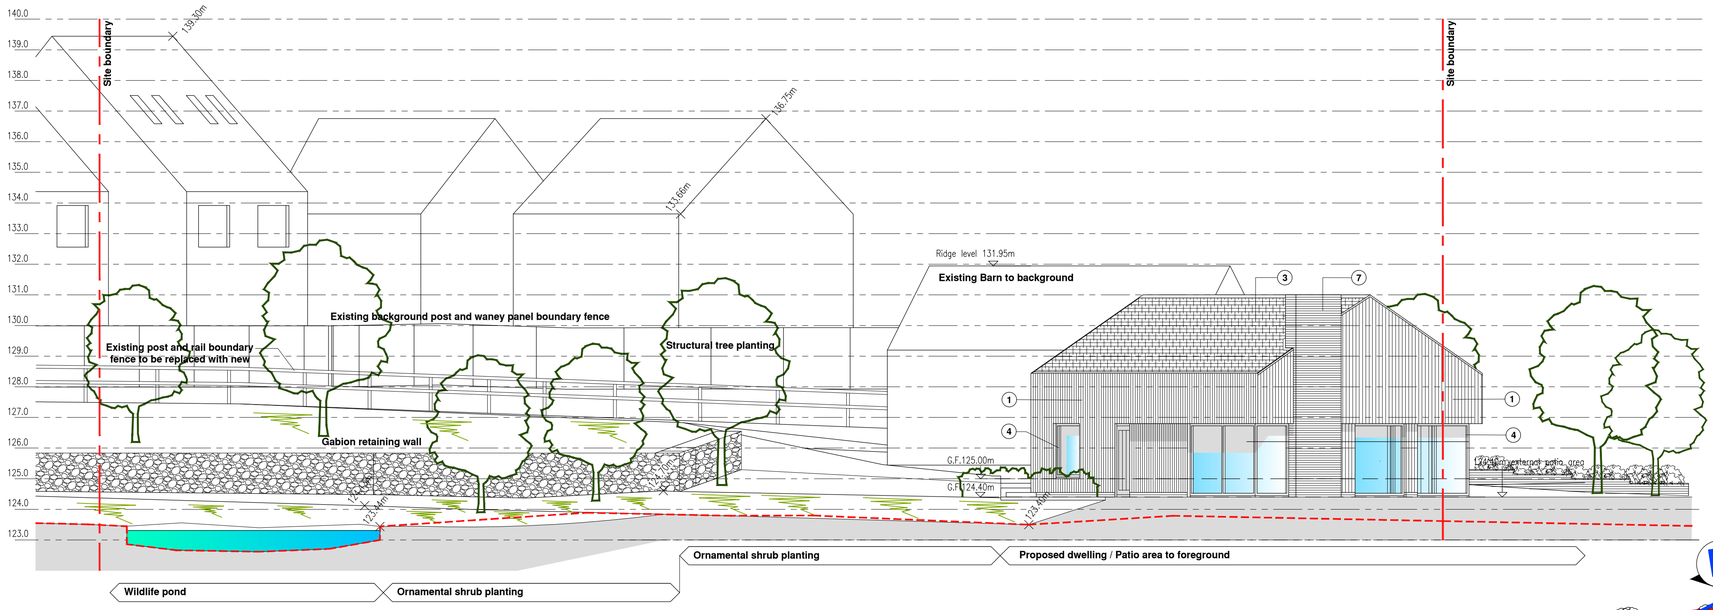


SITE SECTION D-D (NORTH WEST) AS PROPOSED

Site Boundary

0 1 2 3 4 5 6 7 8 9 10m

1:100

NORTH

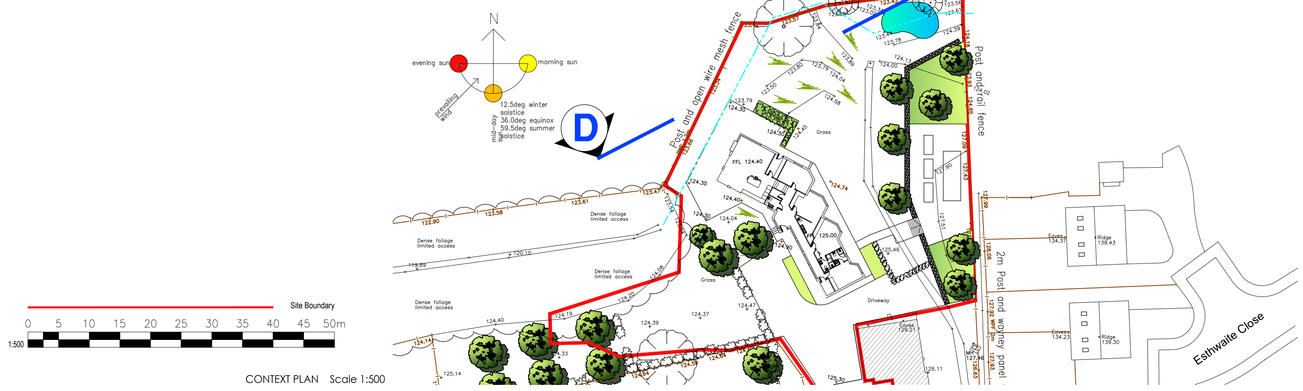

Site Boundary

0 5 10 15 20 25 30 35 40 45 50m

1:500

CONTEXT PLAN Scale 1:500

NOTES

1. On no account may this drawing be scaled.
2. Any discrepancy to be reported to the Architect immediately.
3. The Contractor must check all dimensions on site.
4. This drawing is copyright of P.I.Enterprsises ltd t/a LR-Design) it may not be reproduced, or part reproduced without the express consent of propertysign.

Drawing Status

- ☐ PRELIMINARY FOR APPROVAL
- ☐ AGREED LAYOUT -SIGNED OFF
- ■ PLANNING DRAWING
- ☐ BUILDING CONTROL DRAWING
- ☐ TENDER DRAWING
- ☐ CONTRACT DRAWING
- ☐ CONSTRUCTION DRAWING
- ☐ AS-BUILT DRAWING

PLANNING

Project

Langley Lane Farm,
Langley Lane
Middleton M24 5LJ

Drawing Title

Existing & Proposed Site Sections & Contextual Plan
Sheet 4 of 4

Scale	Date
1:100 & 1:500 @ A1	30.05.25
Drawing No.	**Revision**
2300/L21-403	000

Revision Details
000

Proposed Elevations Material Key:

1. Black stained timber cladding
2. Contrasting Timber cladding (charred larch or similar)
3. Dark grey roofing slate
4. Grey framed windows
5. Grey metal cladding (GreenCoat or similar)
6. Opaque glazing
7. Reclaimed farmhouse blend brickwork to match existing farmhouse
8. Conservation Velux rooflights

Existing levels

Proposed trees

Existing and proposed levels

L R DESIGN
Architectural services
Office 3
131a Bury New Road,
Prestwich
M25 9NX
t. +44(0)161 820 9196
e. project@lr-design.net
www.lr-design.net