






ELEVATION TO DURHAM STREET

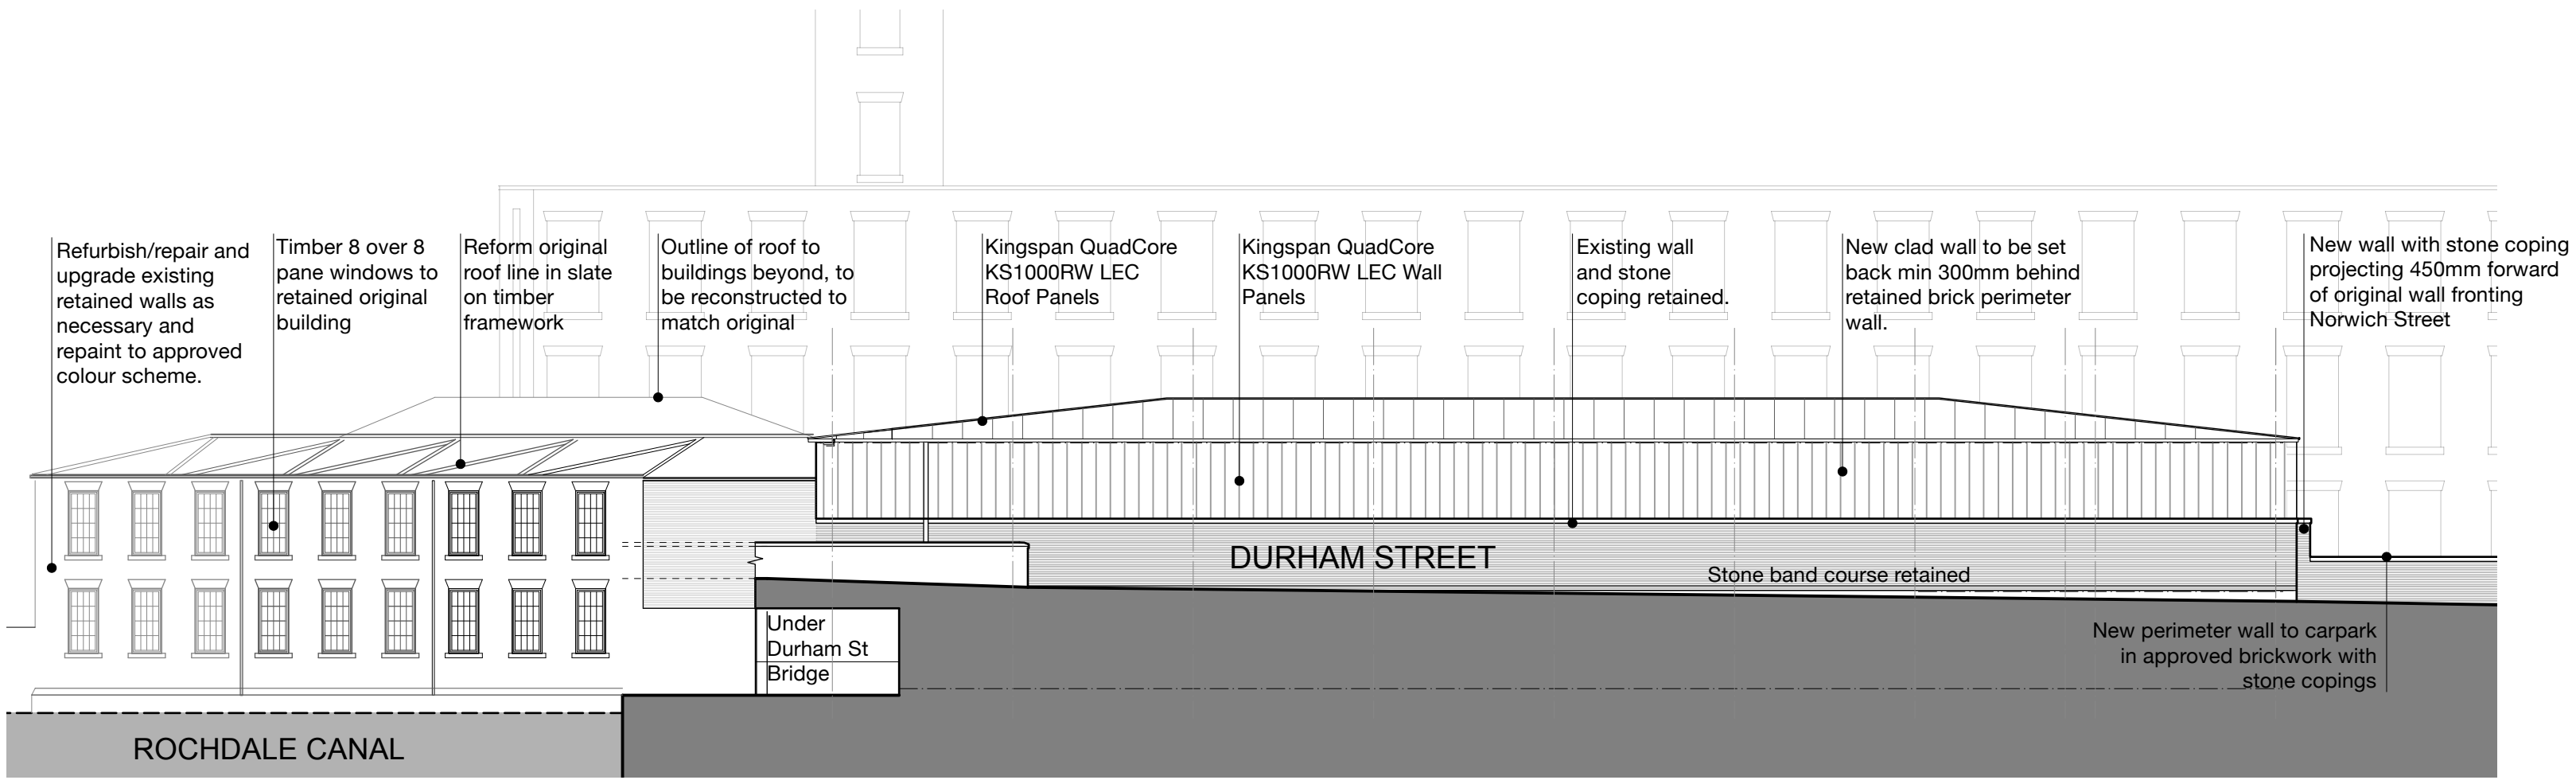


ELEVATION FACING NORWICH STREET

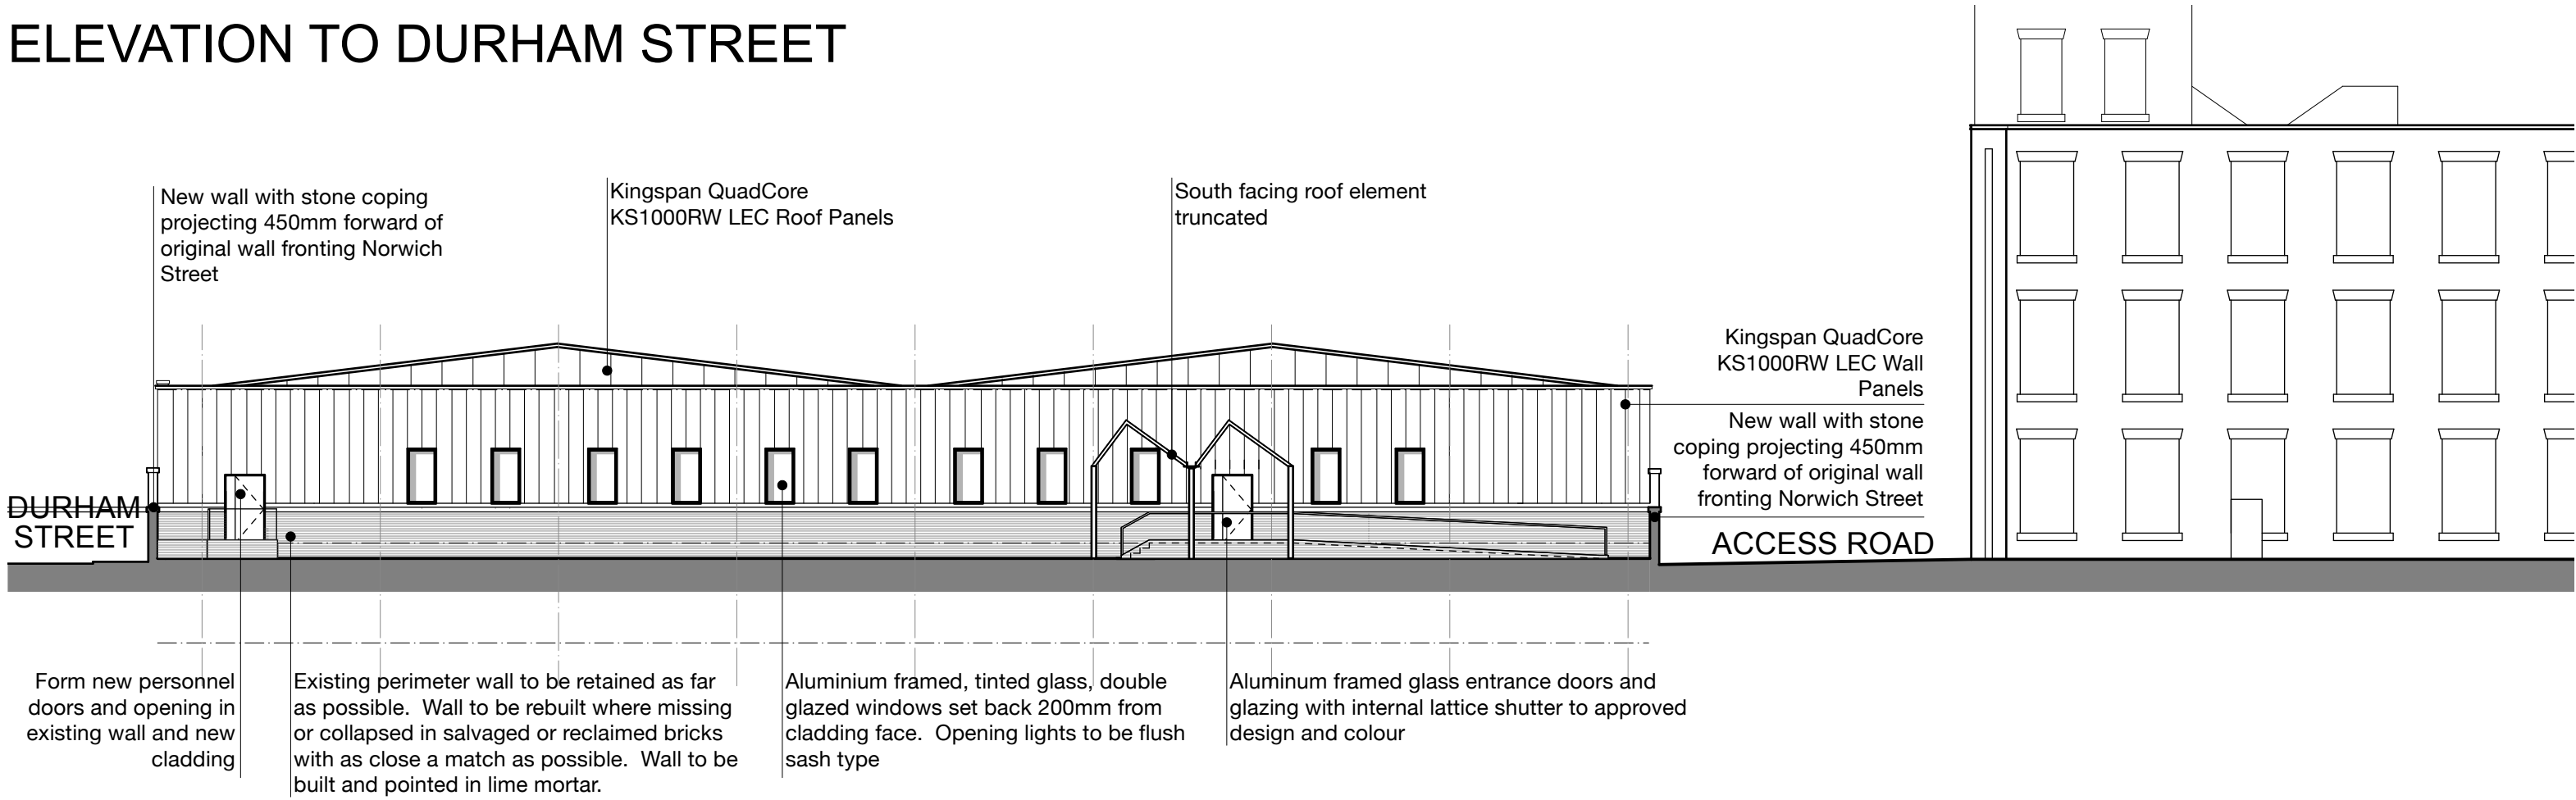

ELEVATION TO ACCESS ROAD FACING NORWICH MILL

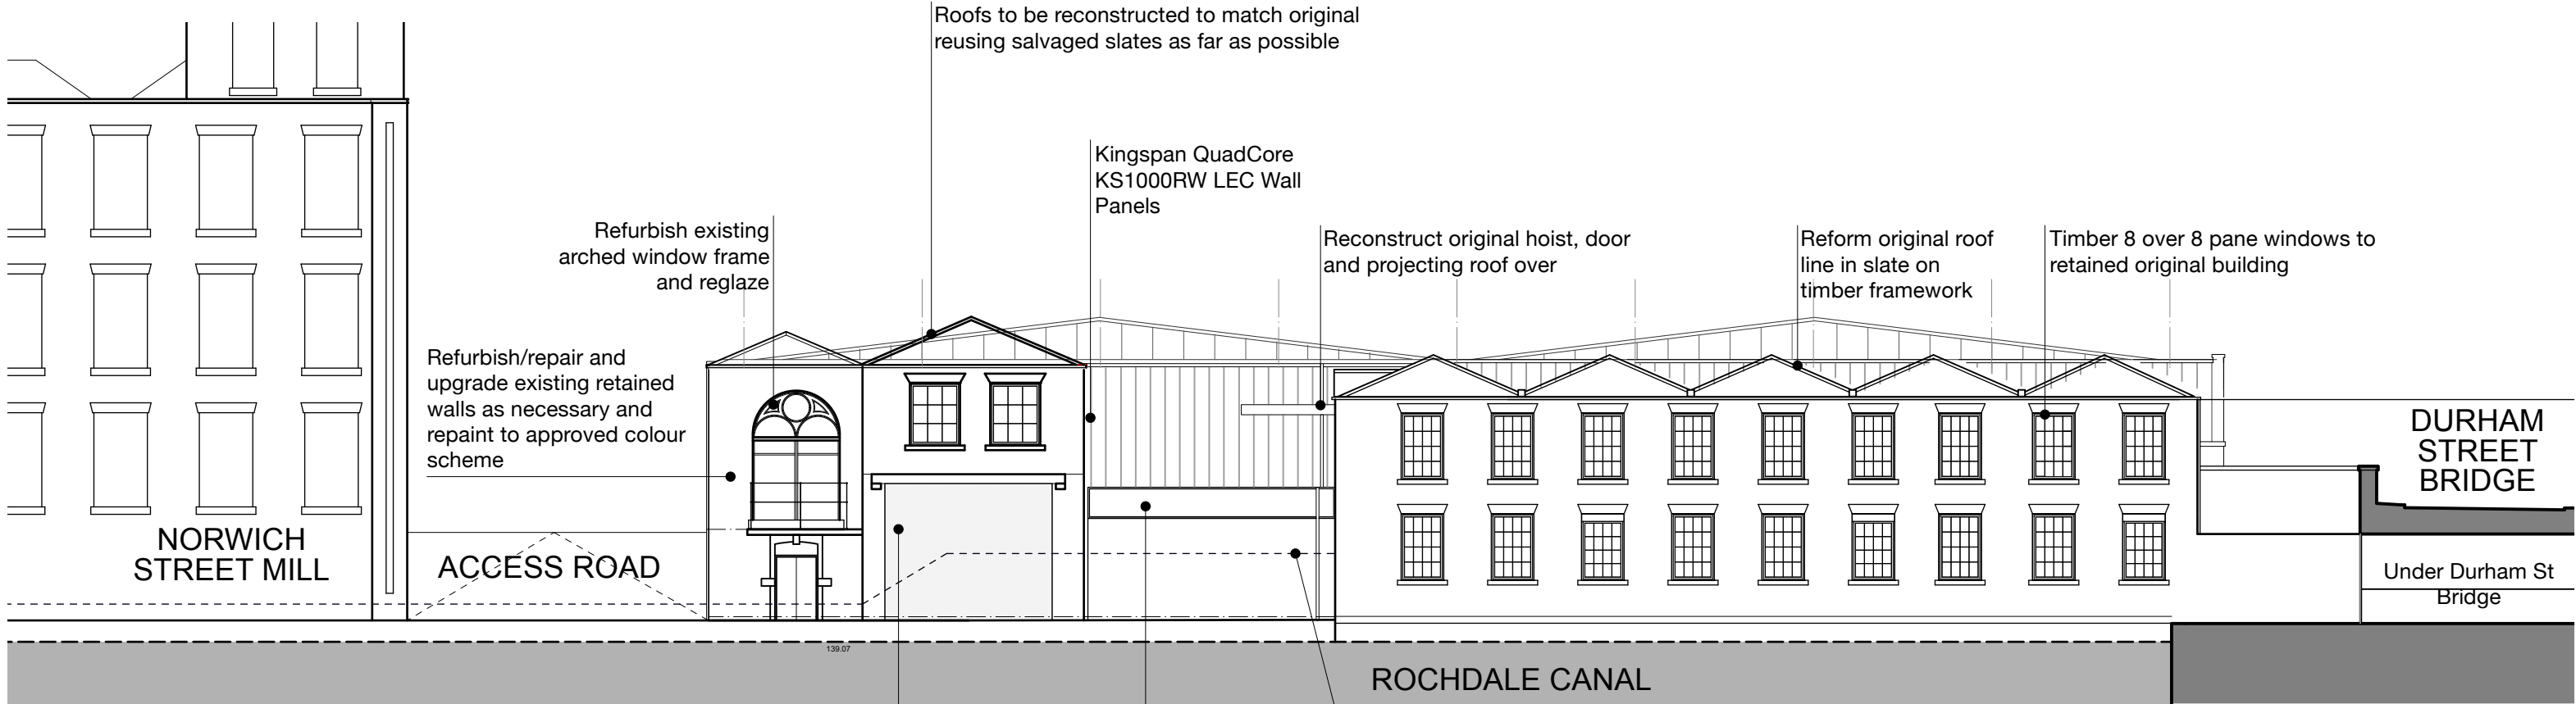

ELEVATION FACING ROCHDALE CANAL

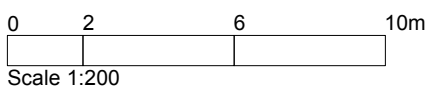

Revision
Project
Redevelopment of Mill
Address
Norwich Street, Rochdale

Client
Sartex Textiles
Drawing
Proposed Elevations