



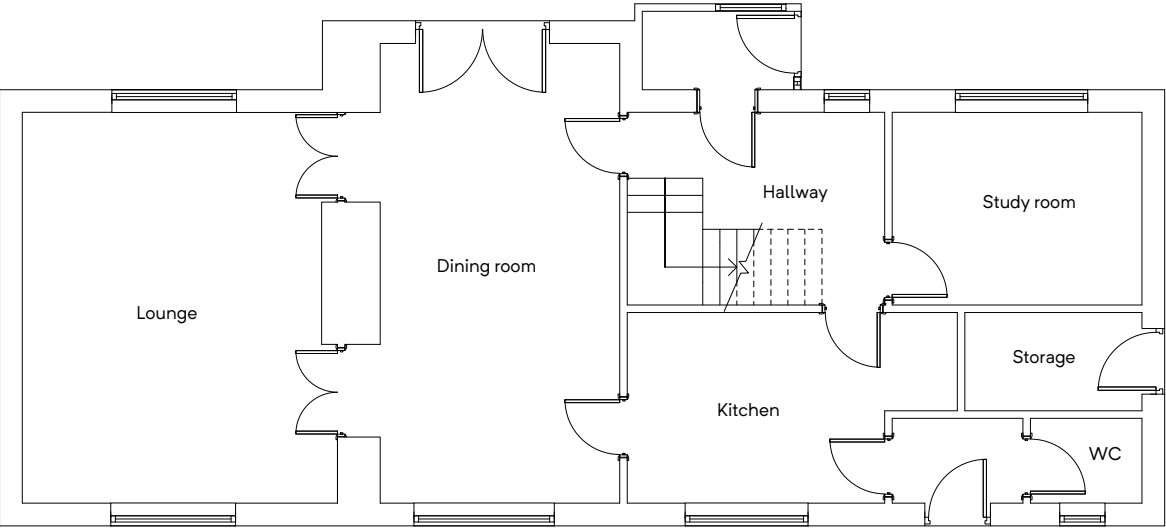


GROUND FLOOR PLAN  
(EXISTING)

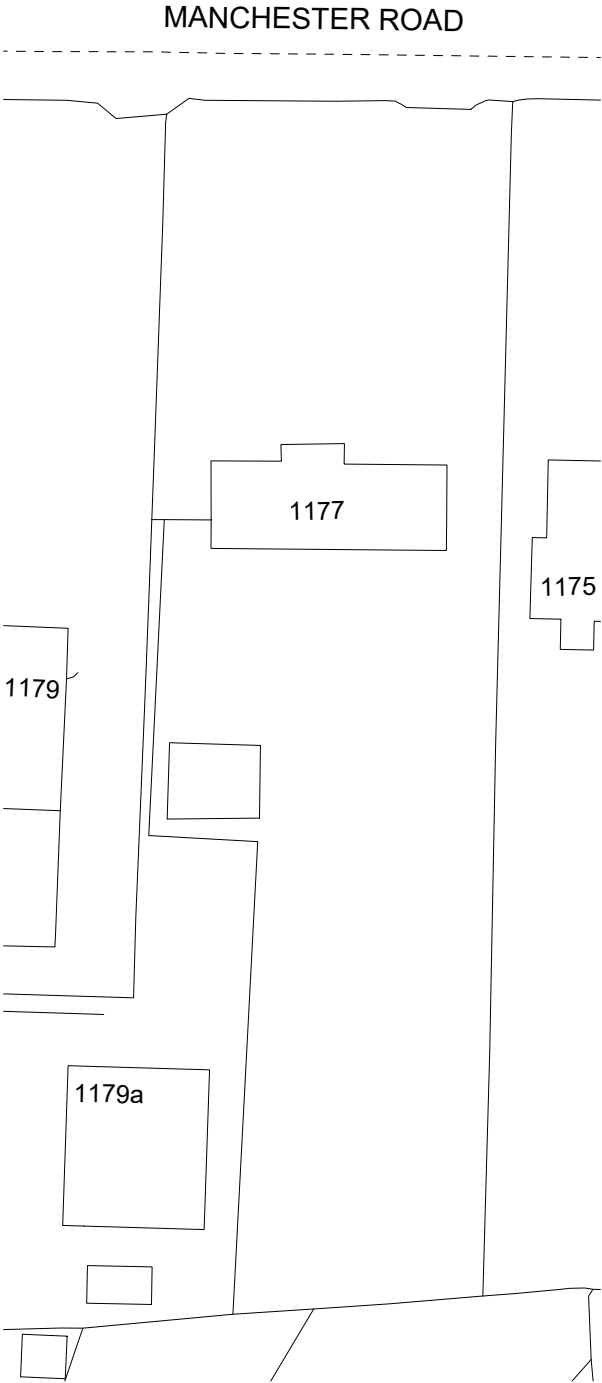


SITE PLAN  
(EXISTING)

|   |                                                         |                                          |
|---|---------------------------------------------------------|------------------------------------------|
| <b>Building Design Services</b><br><br>M.FAROOQ<br>418 Bury Road<br>Rochdale<br>OL11 5EU<br>01706 712231<br>0796 7605 763<br><br><b>bds</b> | <u>For:</u>                                             | <u>Scale:</u>                            |
|   | MR HASSAN QURESHI                                       | (Plan)<br>1:100 @ A3                     |
|   | PROPOSED SINGLE STOREY<br>REAR EXTENSION                | (Site Plan)<br>1:500 @ A3                |
|   | 1177 Manchester Road<br>Castleton, Rochdale<br>OL11 2XZ | <u>Job No. &amp; Sheet</u><br><br>2282/1 |

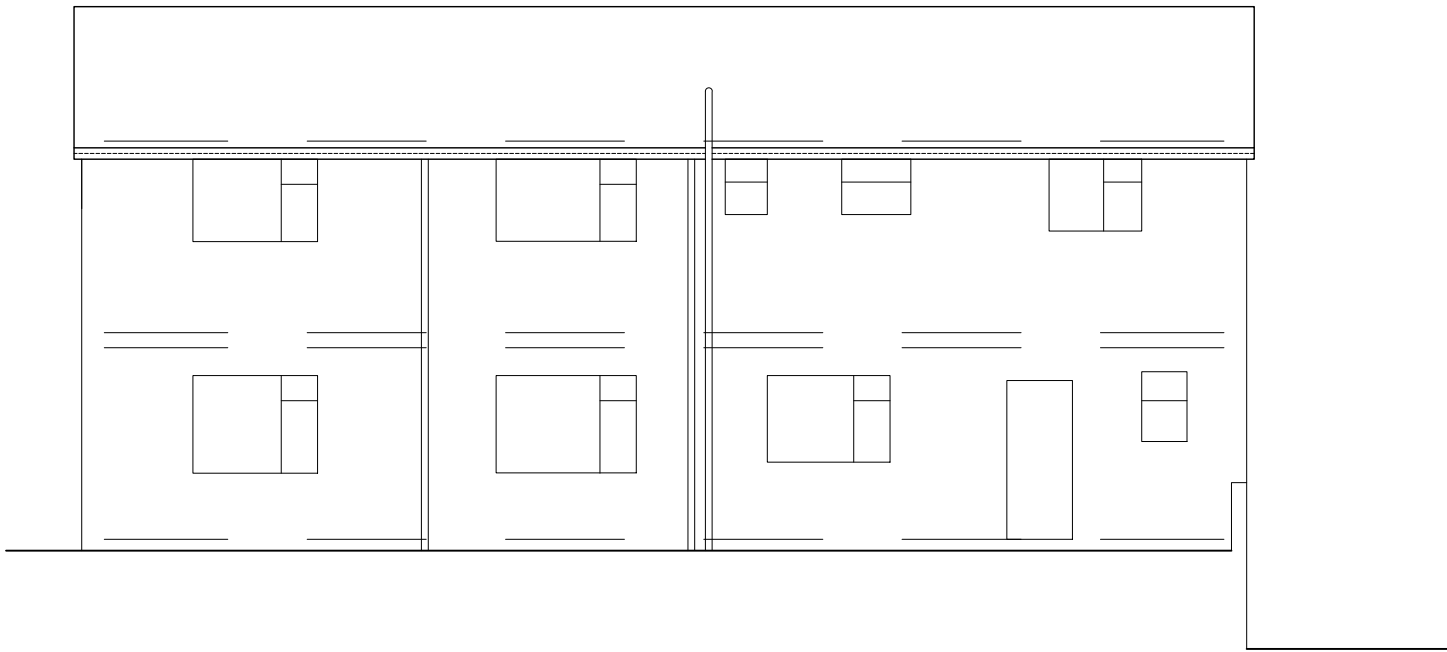


REAR ELEVATION

(EXISTING)

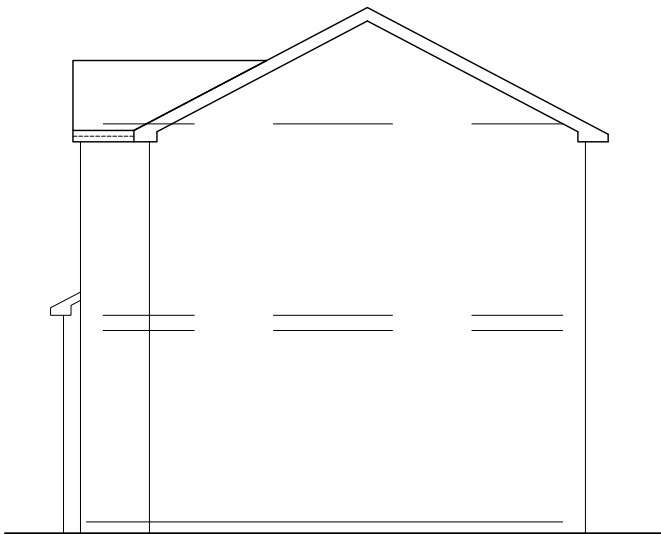

SIDE ELEVATION

(EXISTING)

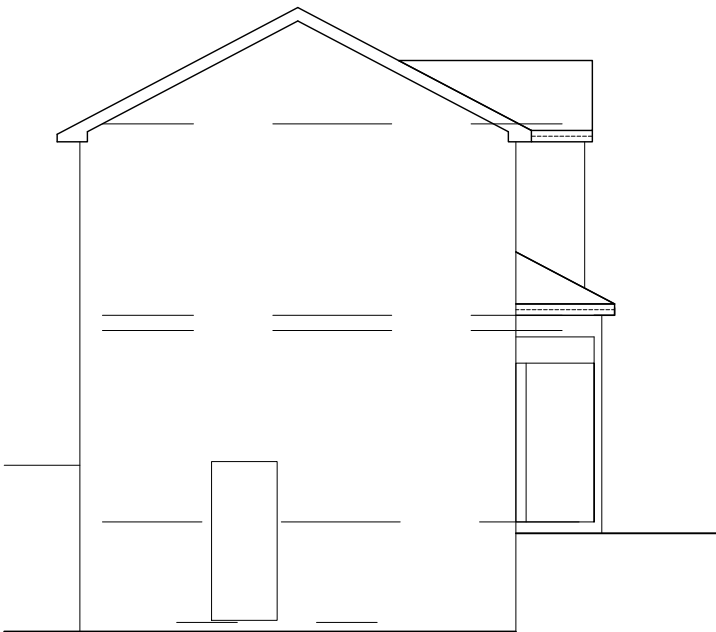

SIDE ELEVATION

(EXISTING)

Building Design Services

For:

Scale:

M.FAROOQ  
418 Bury Road  
Rochdale  
OL11 5EU  
01706 712231  
0796 7605 763

MR HASSAN QURESHI

(Elevation)  
1:100 @ A3


PROPOSED SINGLE STOREY  
REAR EXTENSION

bds


1177 Manchester Road  
Castleton, Rochdale  
OL11 2XZ

Job No. & Sheet

2282/2

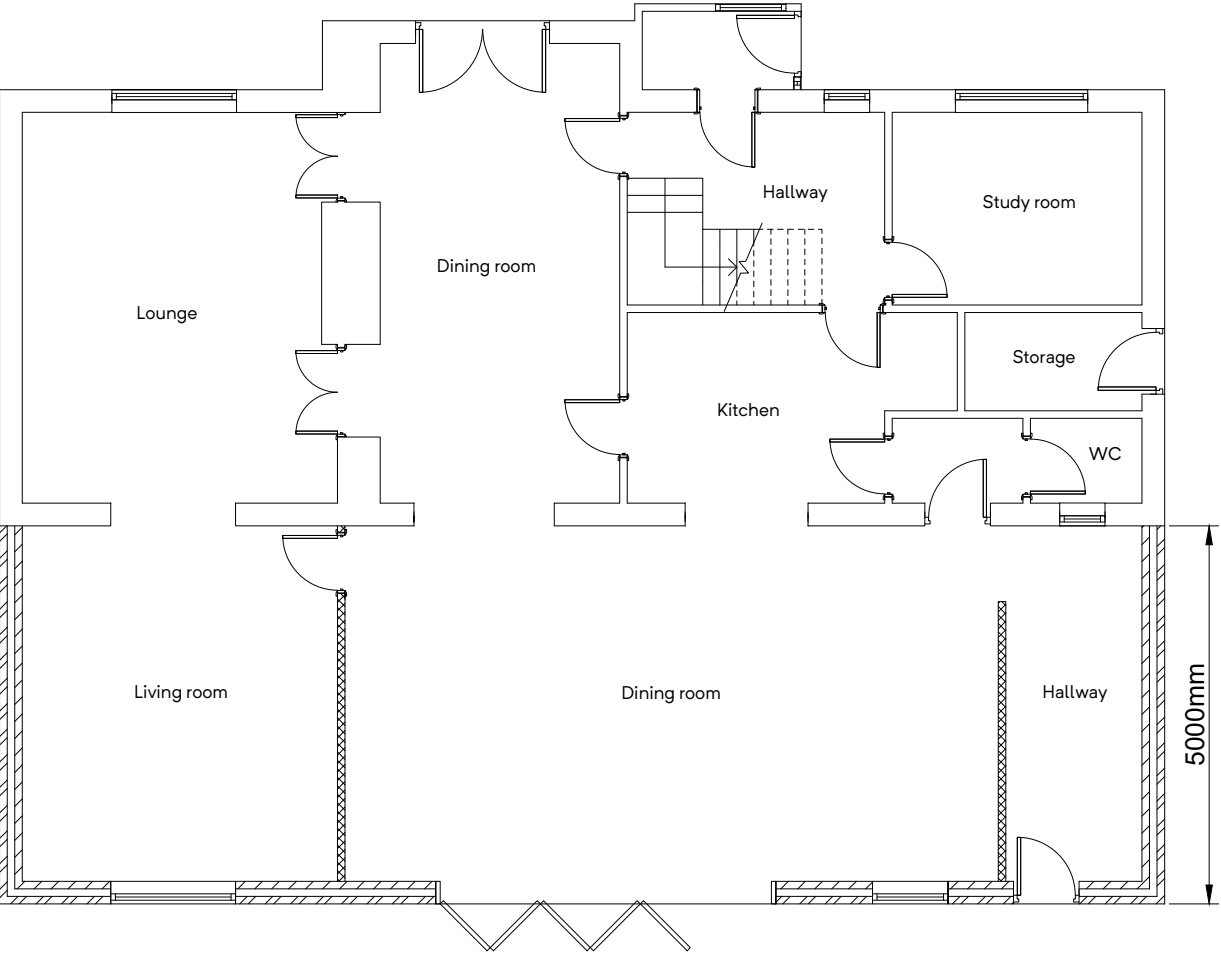


GROUND FLOOR PLAN  
(PROPOSED)

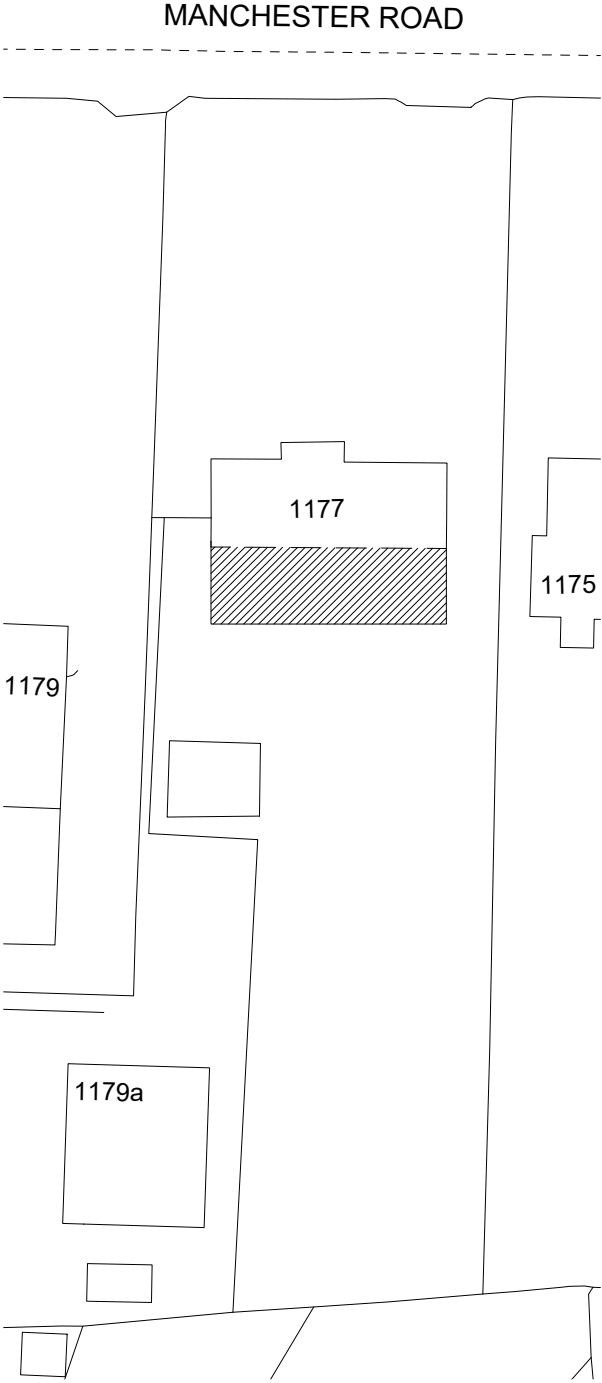


SITE PLAN  
(PROPOSED)

| Building Design Services                                                           | For:                                                    | Scale:                    |
|------------------------------------------------------------------------------------|---------------------------------------------------------|---------------------------|
| M.FAROOQ<br>418 Bury Road<br>Rochdale<br>OL11 5EU<br>01706 712231<br>0796 7605 763 | MR HASSAN QURESHI                                       | (Plan)<br>1:100 @ A3      |
|                                                                                    | PROPOSED SINGLE STOREY<br>REAR EXTENSION                | (Site Plan)<br>1:500 @ A3 |
|                                                                                    | 1177 Manchester Road<br>Castleton, Rochdale<br>OL11 2XZ | Job No. & Sheet<br>2282/3 |


bds

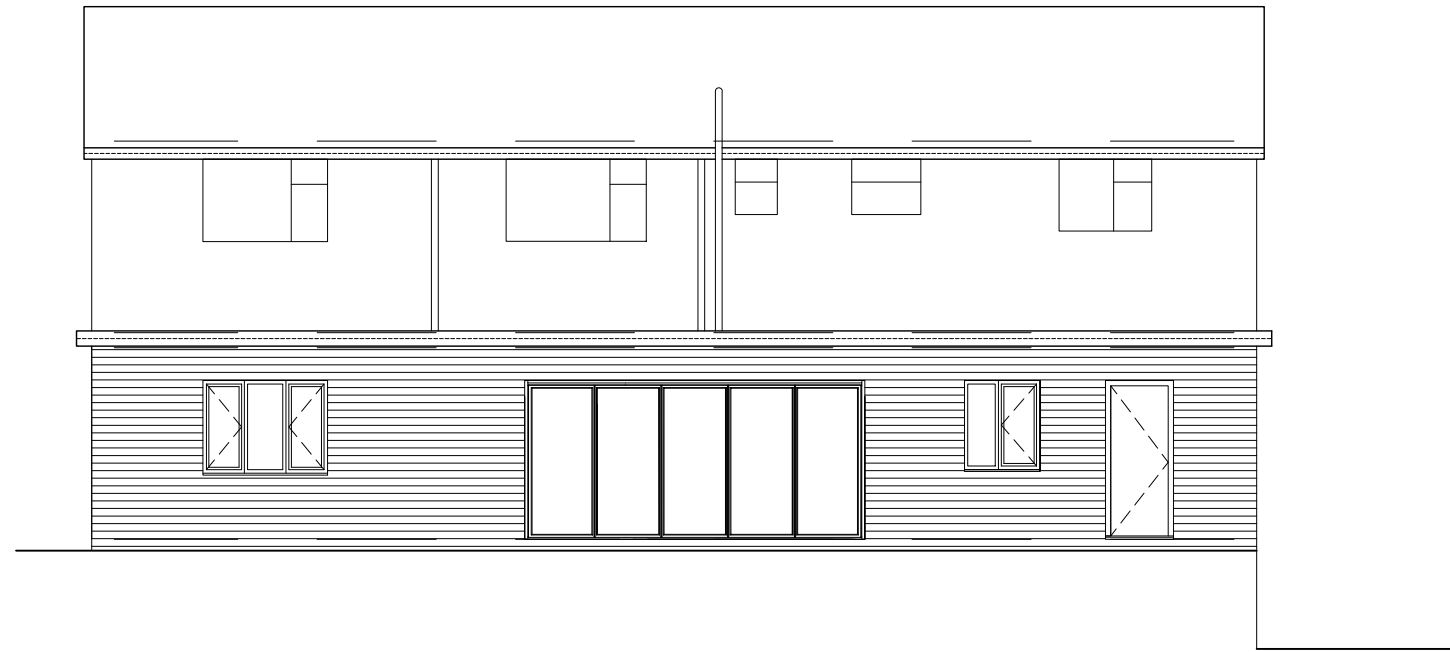

**REAR ELEVATION**  
(PROPOSED)

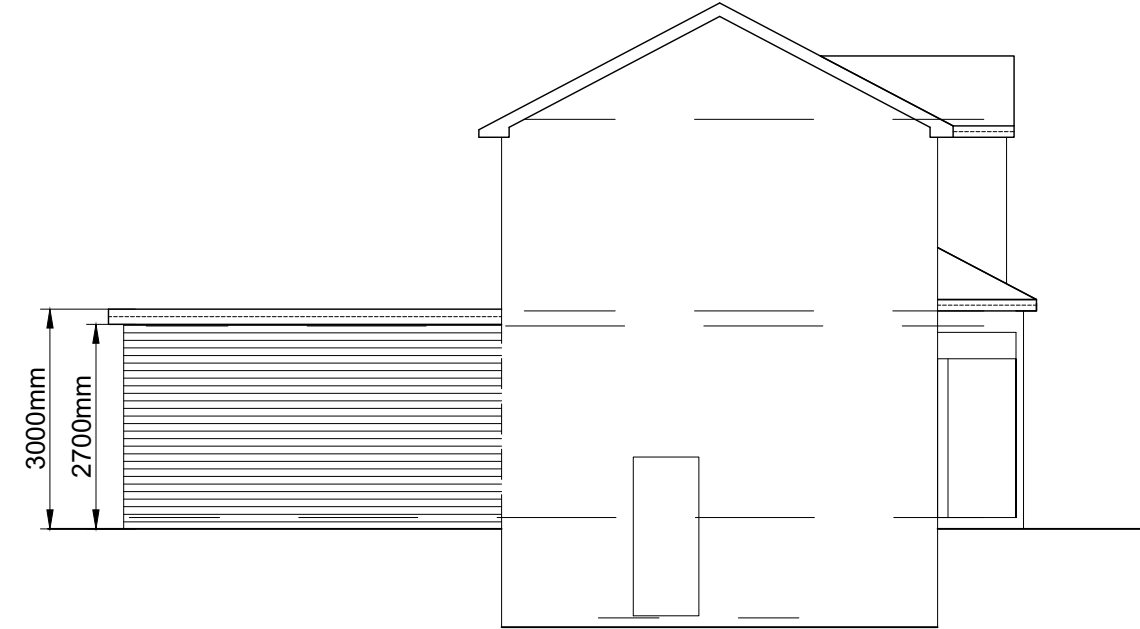

**SIDE ELEVATION**  
(PROPOSED)

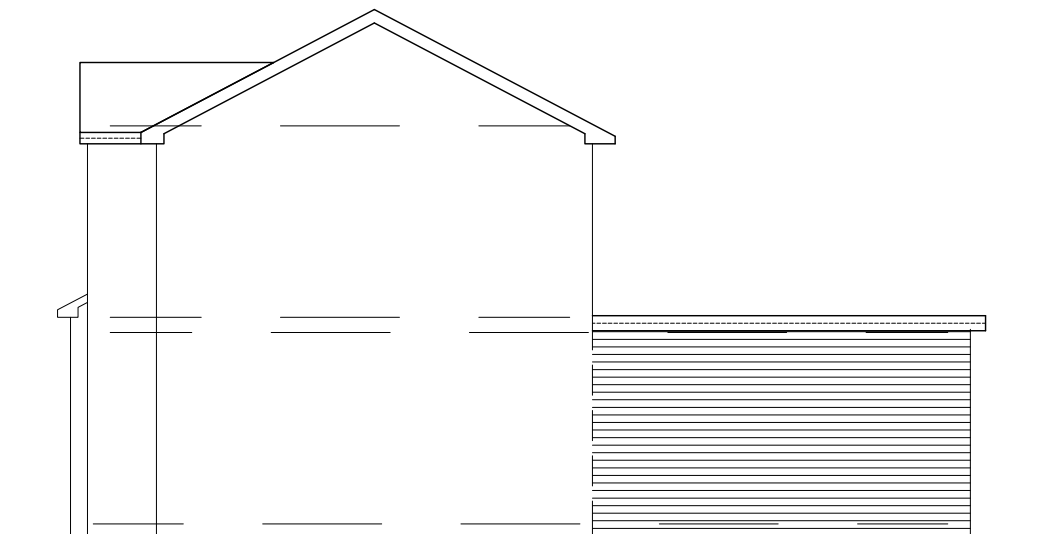

**SIDE ELEVATION**  
(PROPOSED)

**Building Design Services**

**For:**

**Scale:**

M.FAROOQ  
418 Bury Road  
Rochdale  
OL11 5EU  
01706 712231  
0796 7605 763

MR HASSAN QURESHI

(Elevation)  
1:100 @ A3

PROPOSED SINGLE STOREY  
REAR EXTENSION

1177 Manchester Road  
Castleton, Rochdale  
OL11 2XZ

**Job No. & Sheet**

2282/4

**bds**