




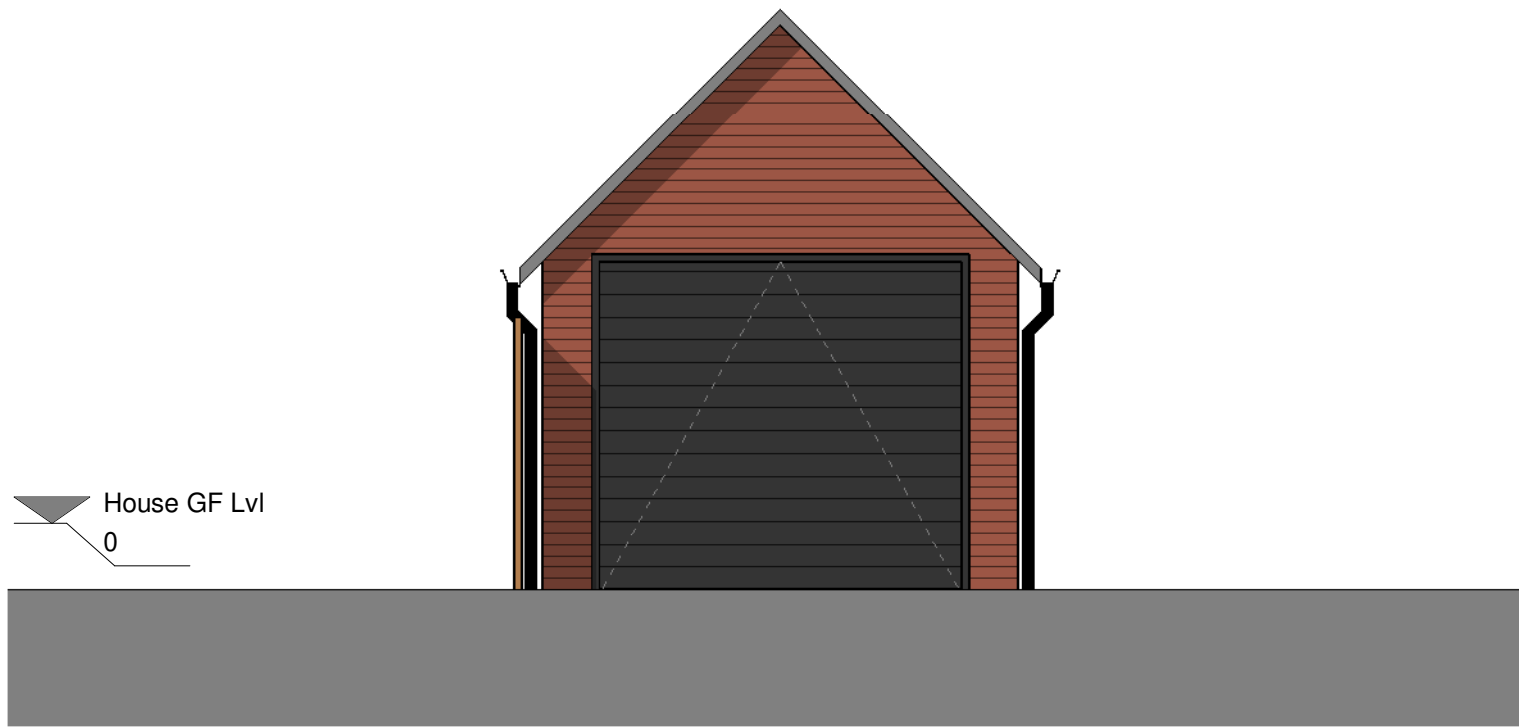


Existing South Garage Elevation
1 : 50

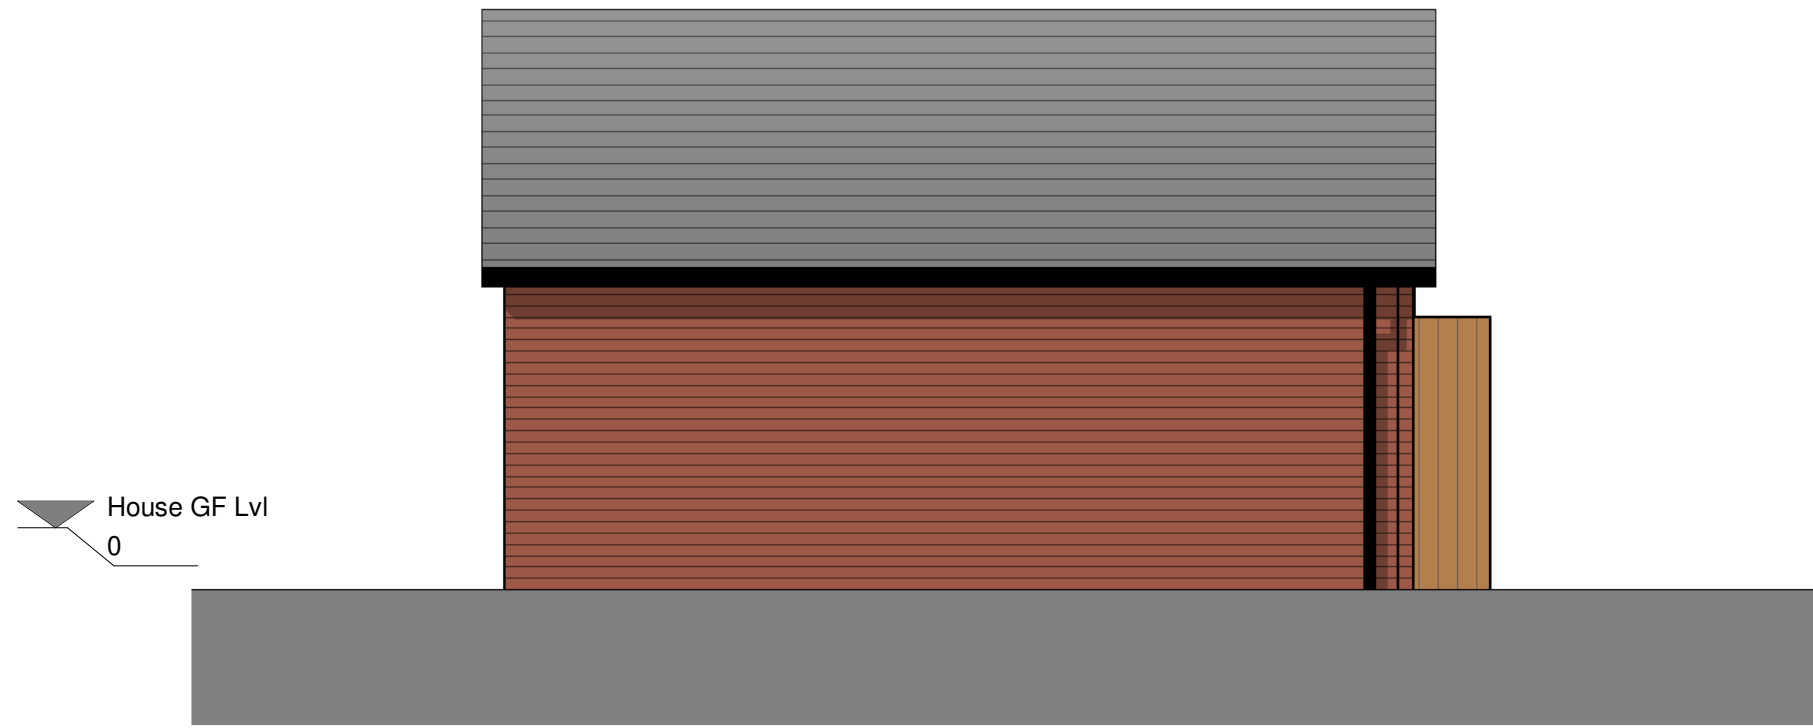

Existing West Garage Elevation
1 : 50

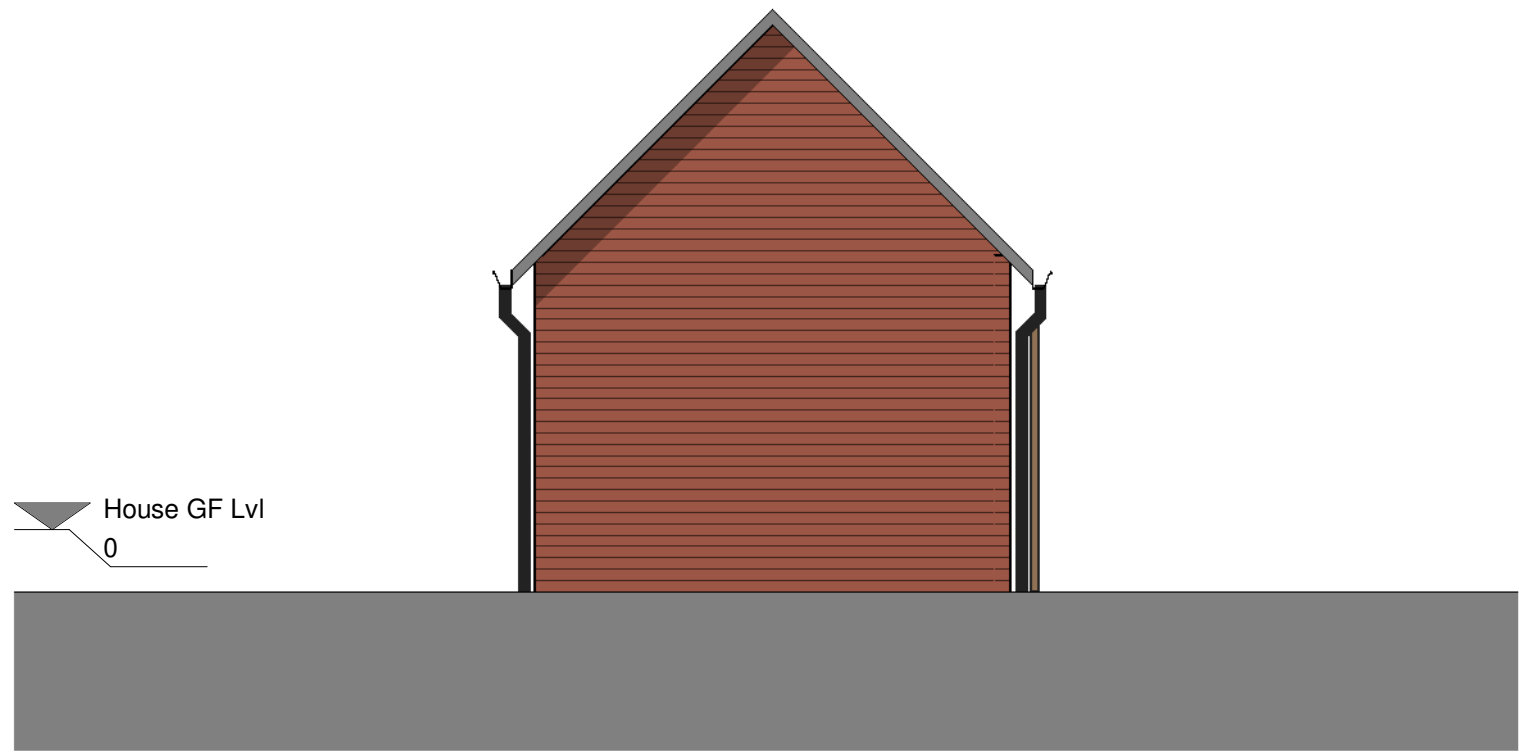

Existing North Garage Elevation
1 : 50

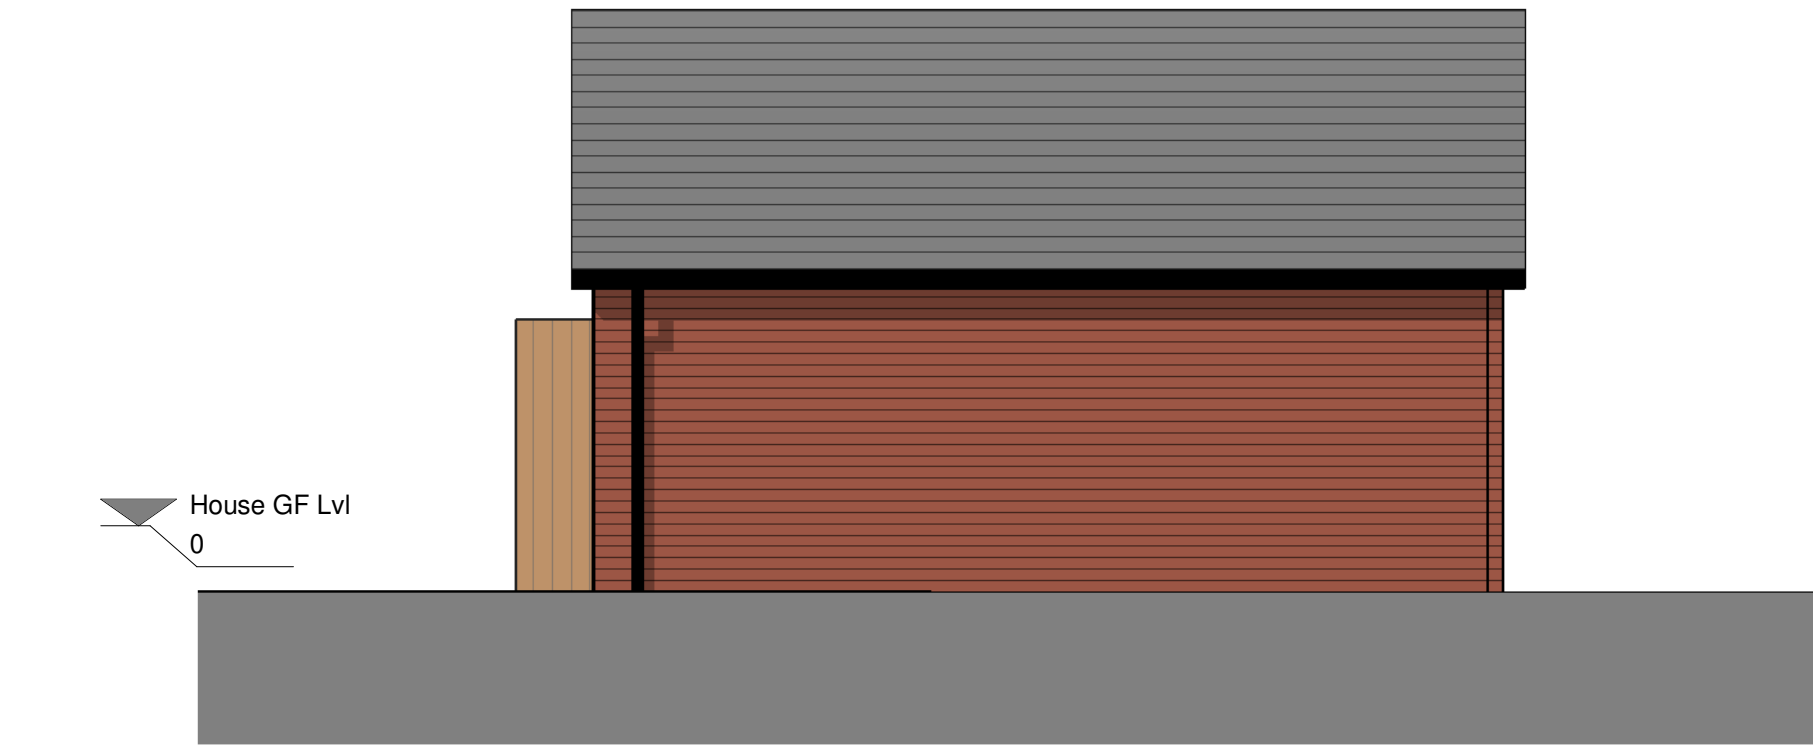

Existing East Garage Elevation
1 : 50