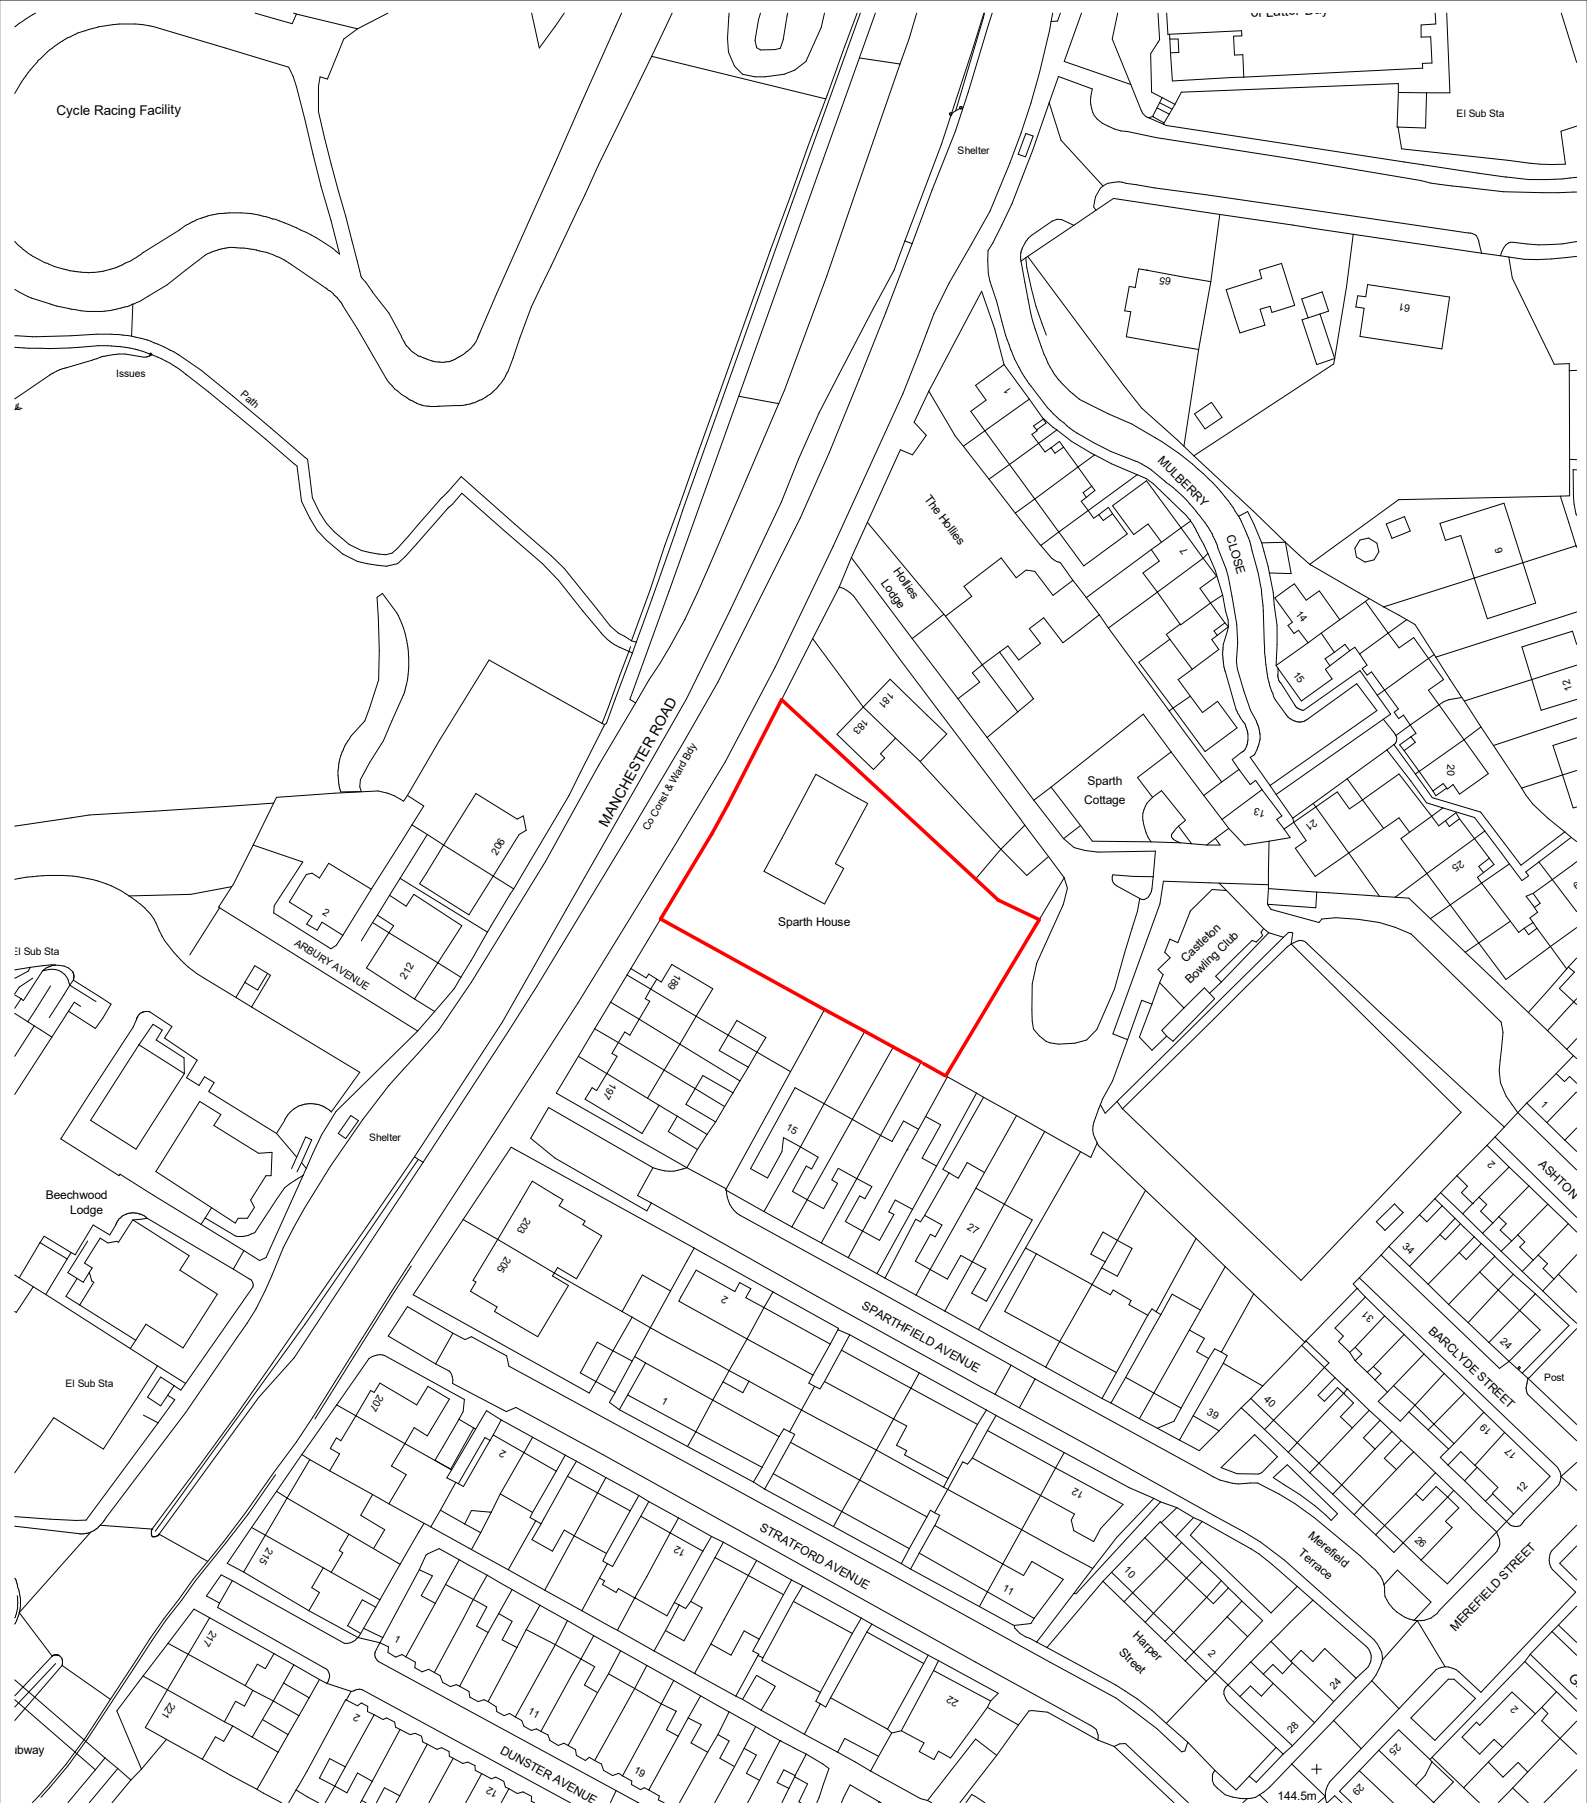



BCAÆ

ARCHITECTS

Unit 17, Guest House Farm,
Runshaw Lane
Euxton
PR7 6HD
t: 01772 230 538
e: info@bcae-architects.co.uk
w: www.bcae-architects.co.uk

key:

project north:

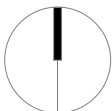

ALL DIMENSIONS TO BE CHECKED ON SITE

This drawing is copyright, and may not be reproduced
in any form, without the written consent of BCAE
Architects.

client:

CitySide

project:

185 Manchester Road -
Dementia Care Scheme

stage:

Planning

revision:

C

title:

Location Plan

drawn by:

LK

approved by:

AE

date:

05/05/25

job no:

57.22

scale:

1:1250@A4

drawing no.

PLANNING
E00

arb RIBA