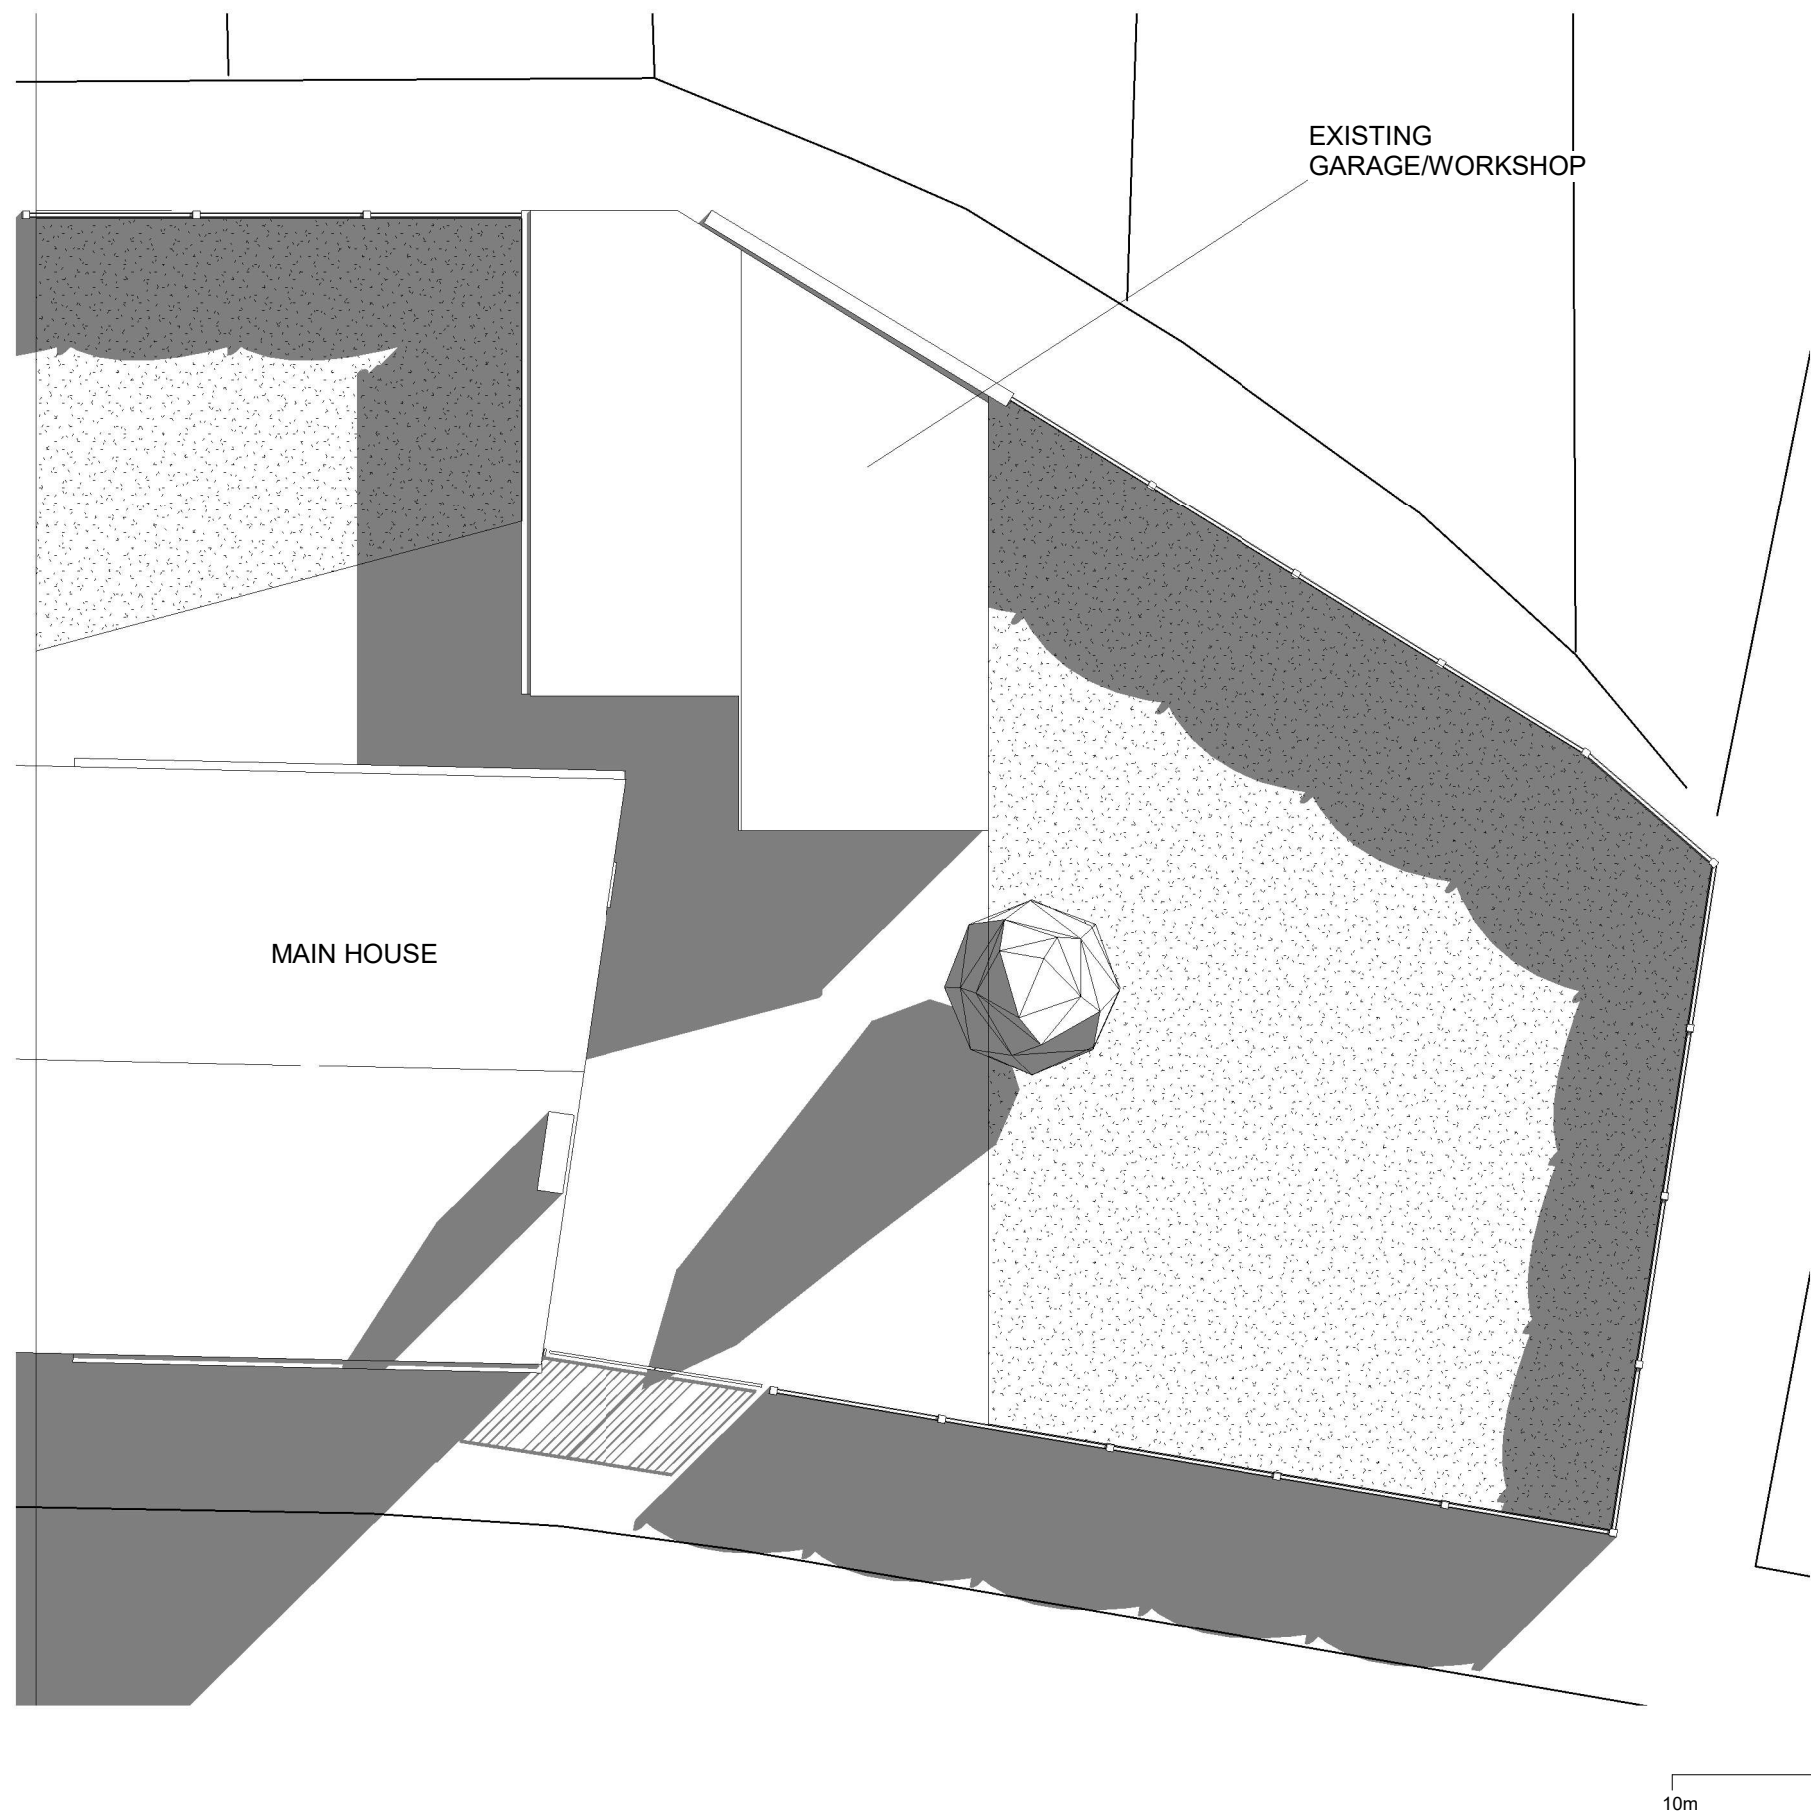


PLANNING BY DESIGN
FROM CONCEPT TO COMPLETION

ALL DIMENSIONS TO BE VERIFIED ON SITE
THIS DRAWING IS NOT FOR CONSTRUCTION

Rev
A 04.07.2025 FENCING

190 Grimshaw Lane
Middleton
M24 2AJ

EXISTING ROOF PLAN

Date	25.04.2025	Scale @ A3	1:100	No. 04A
By	JL			
Drwg ref:	190GrimshawLaneExistingRoofPlan V3			