
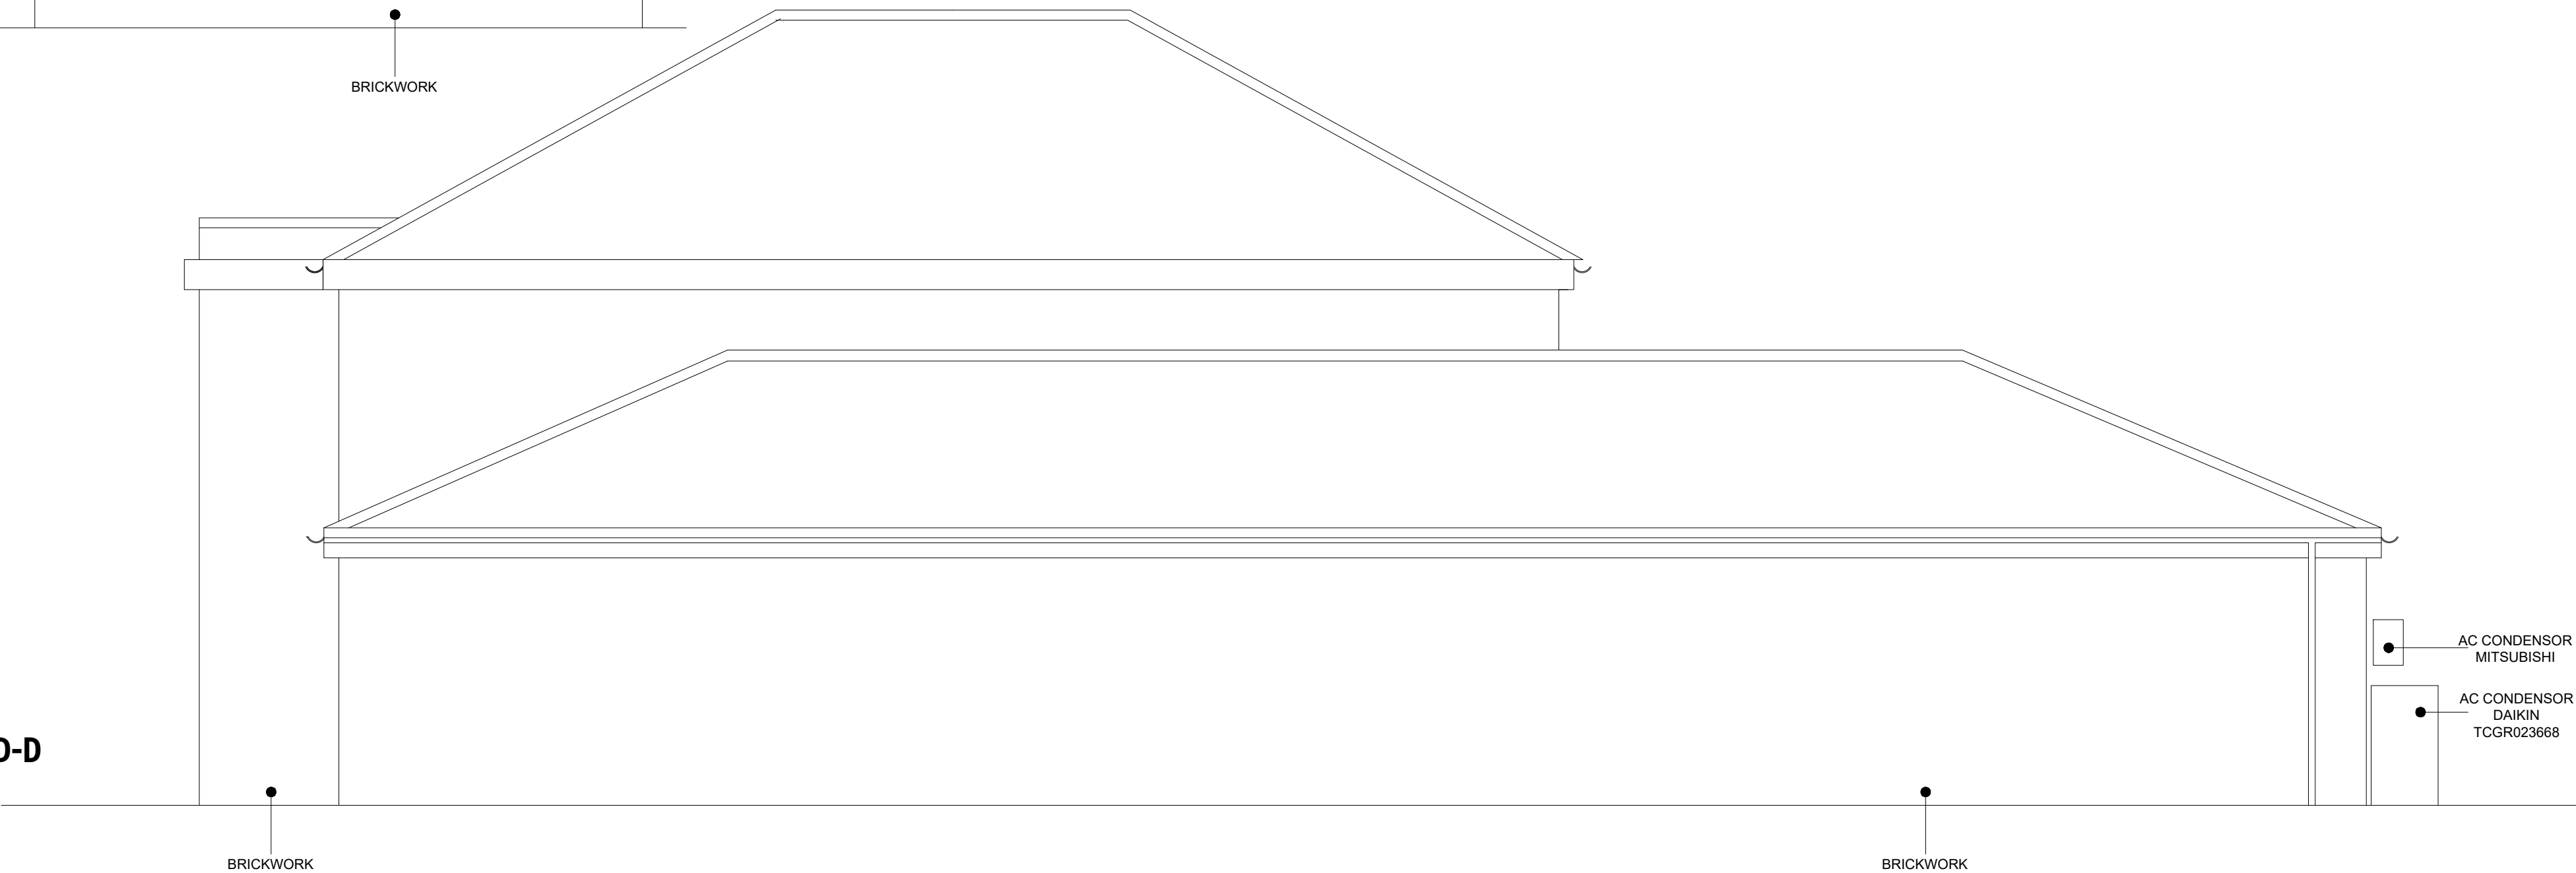
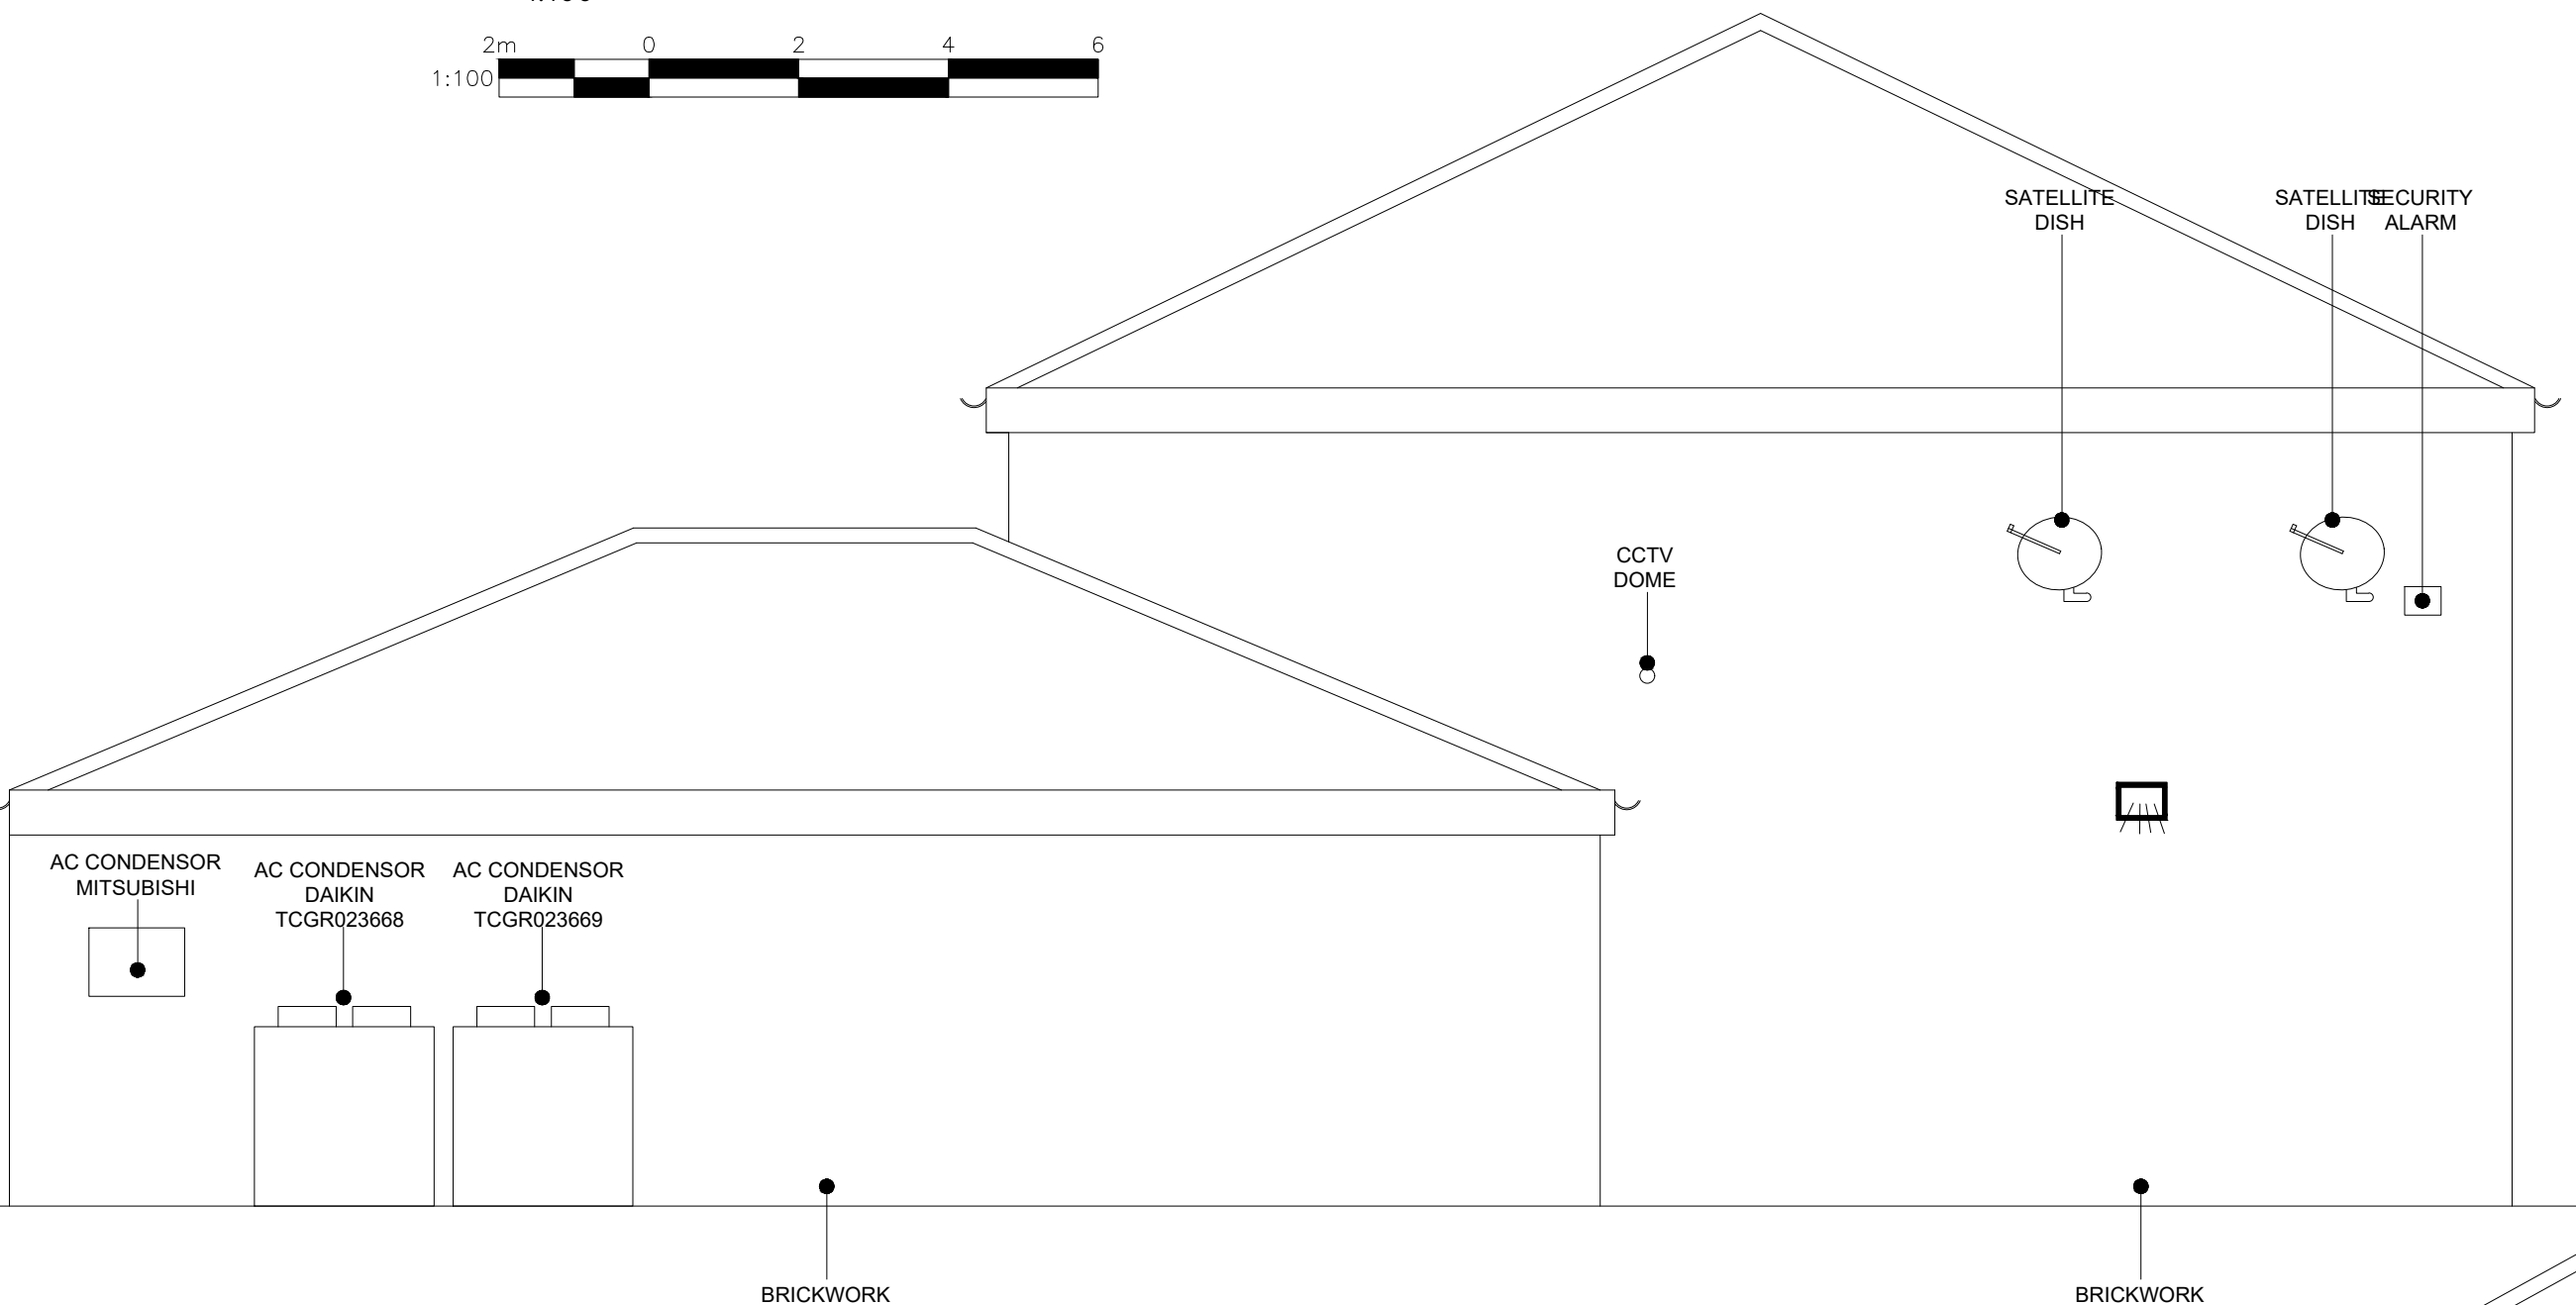
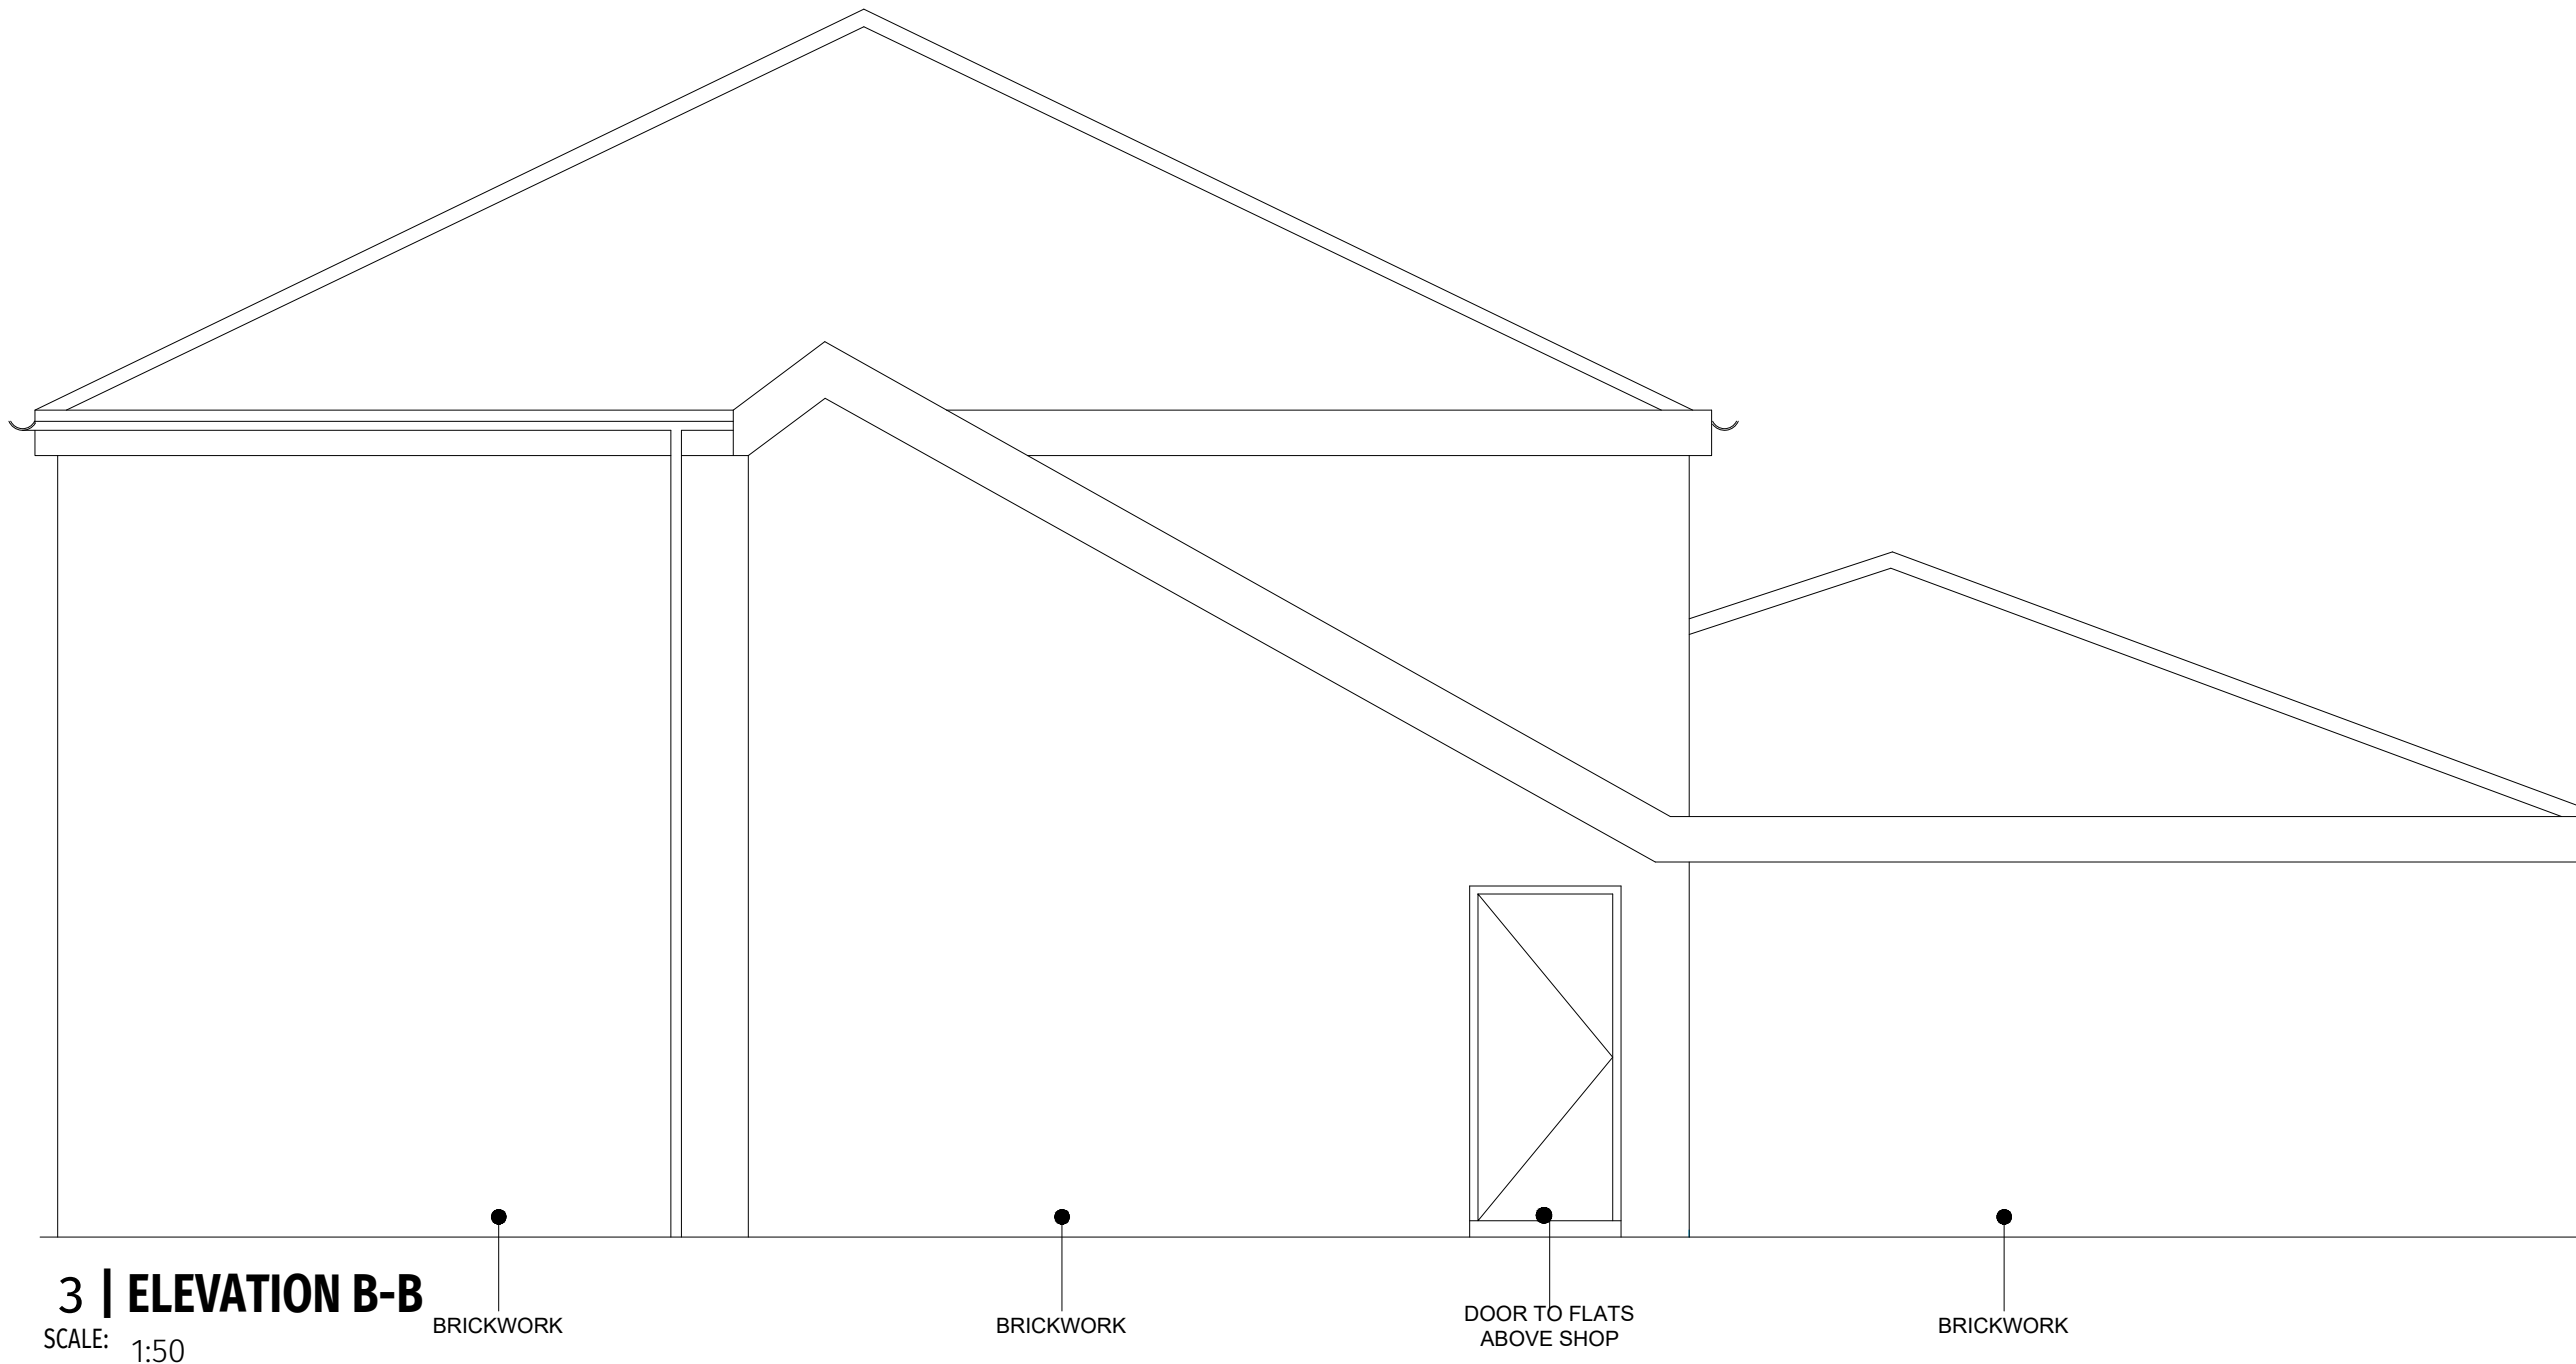
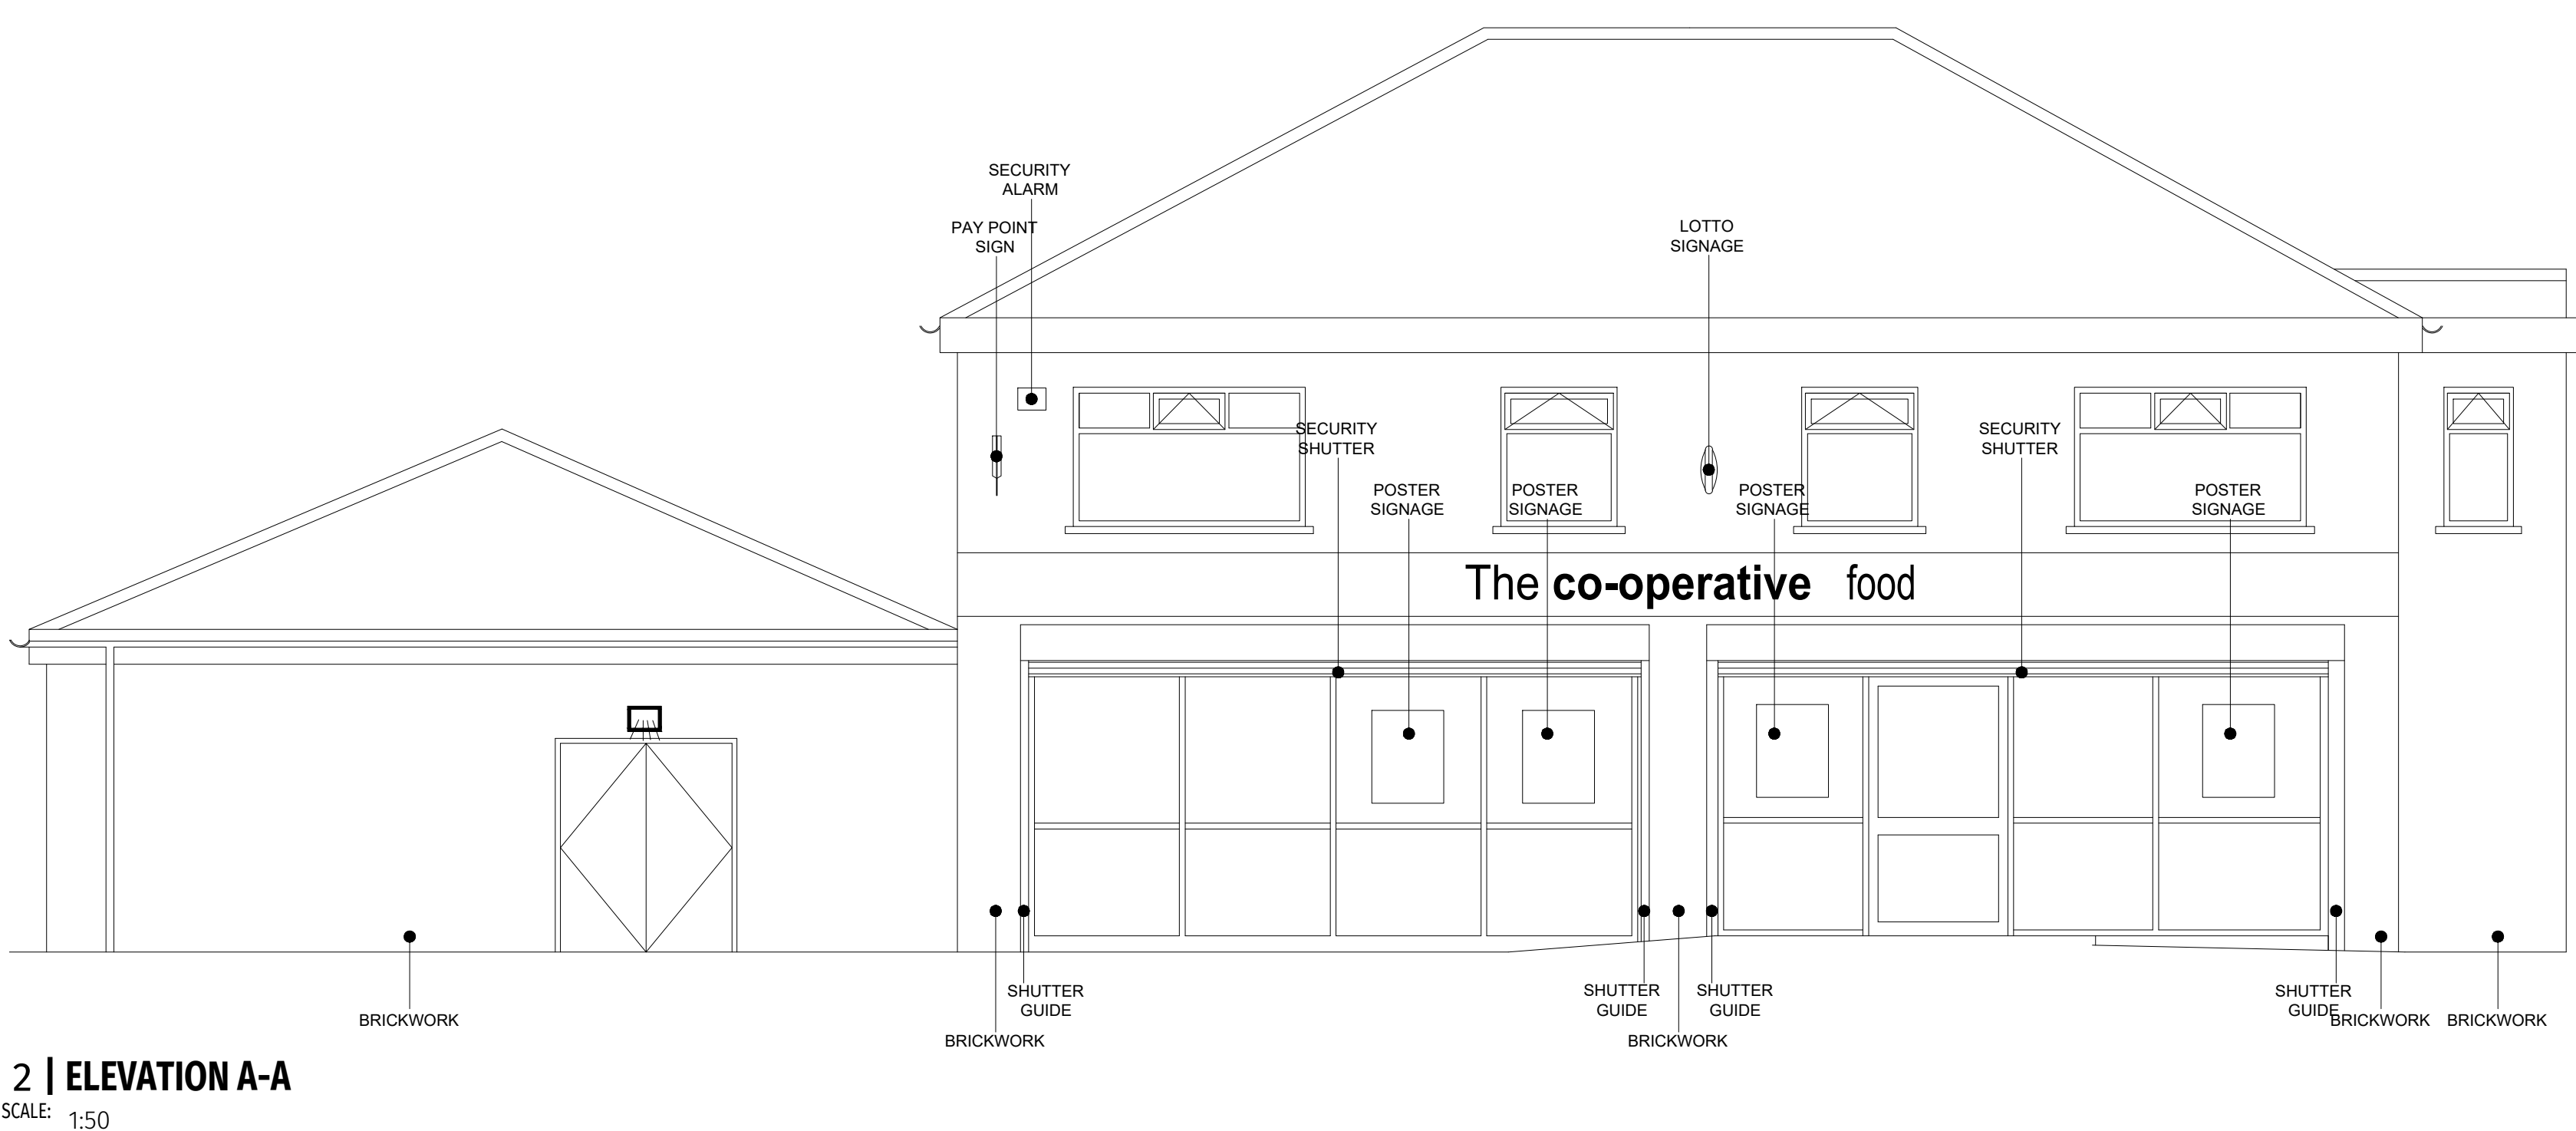


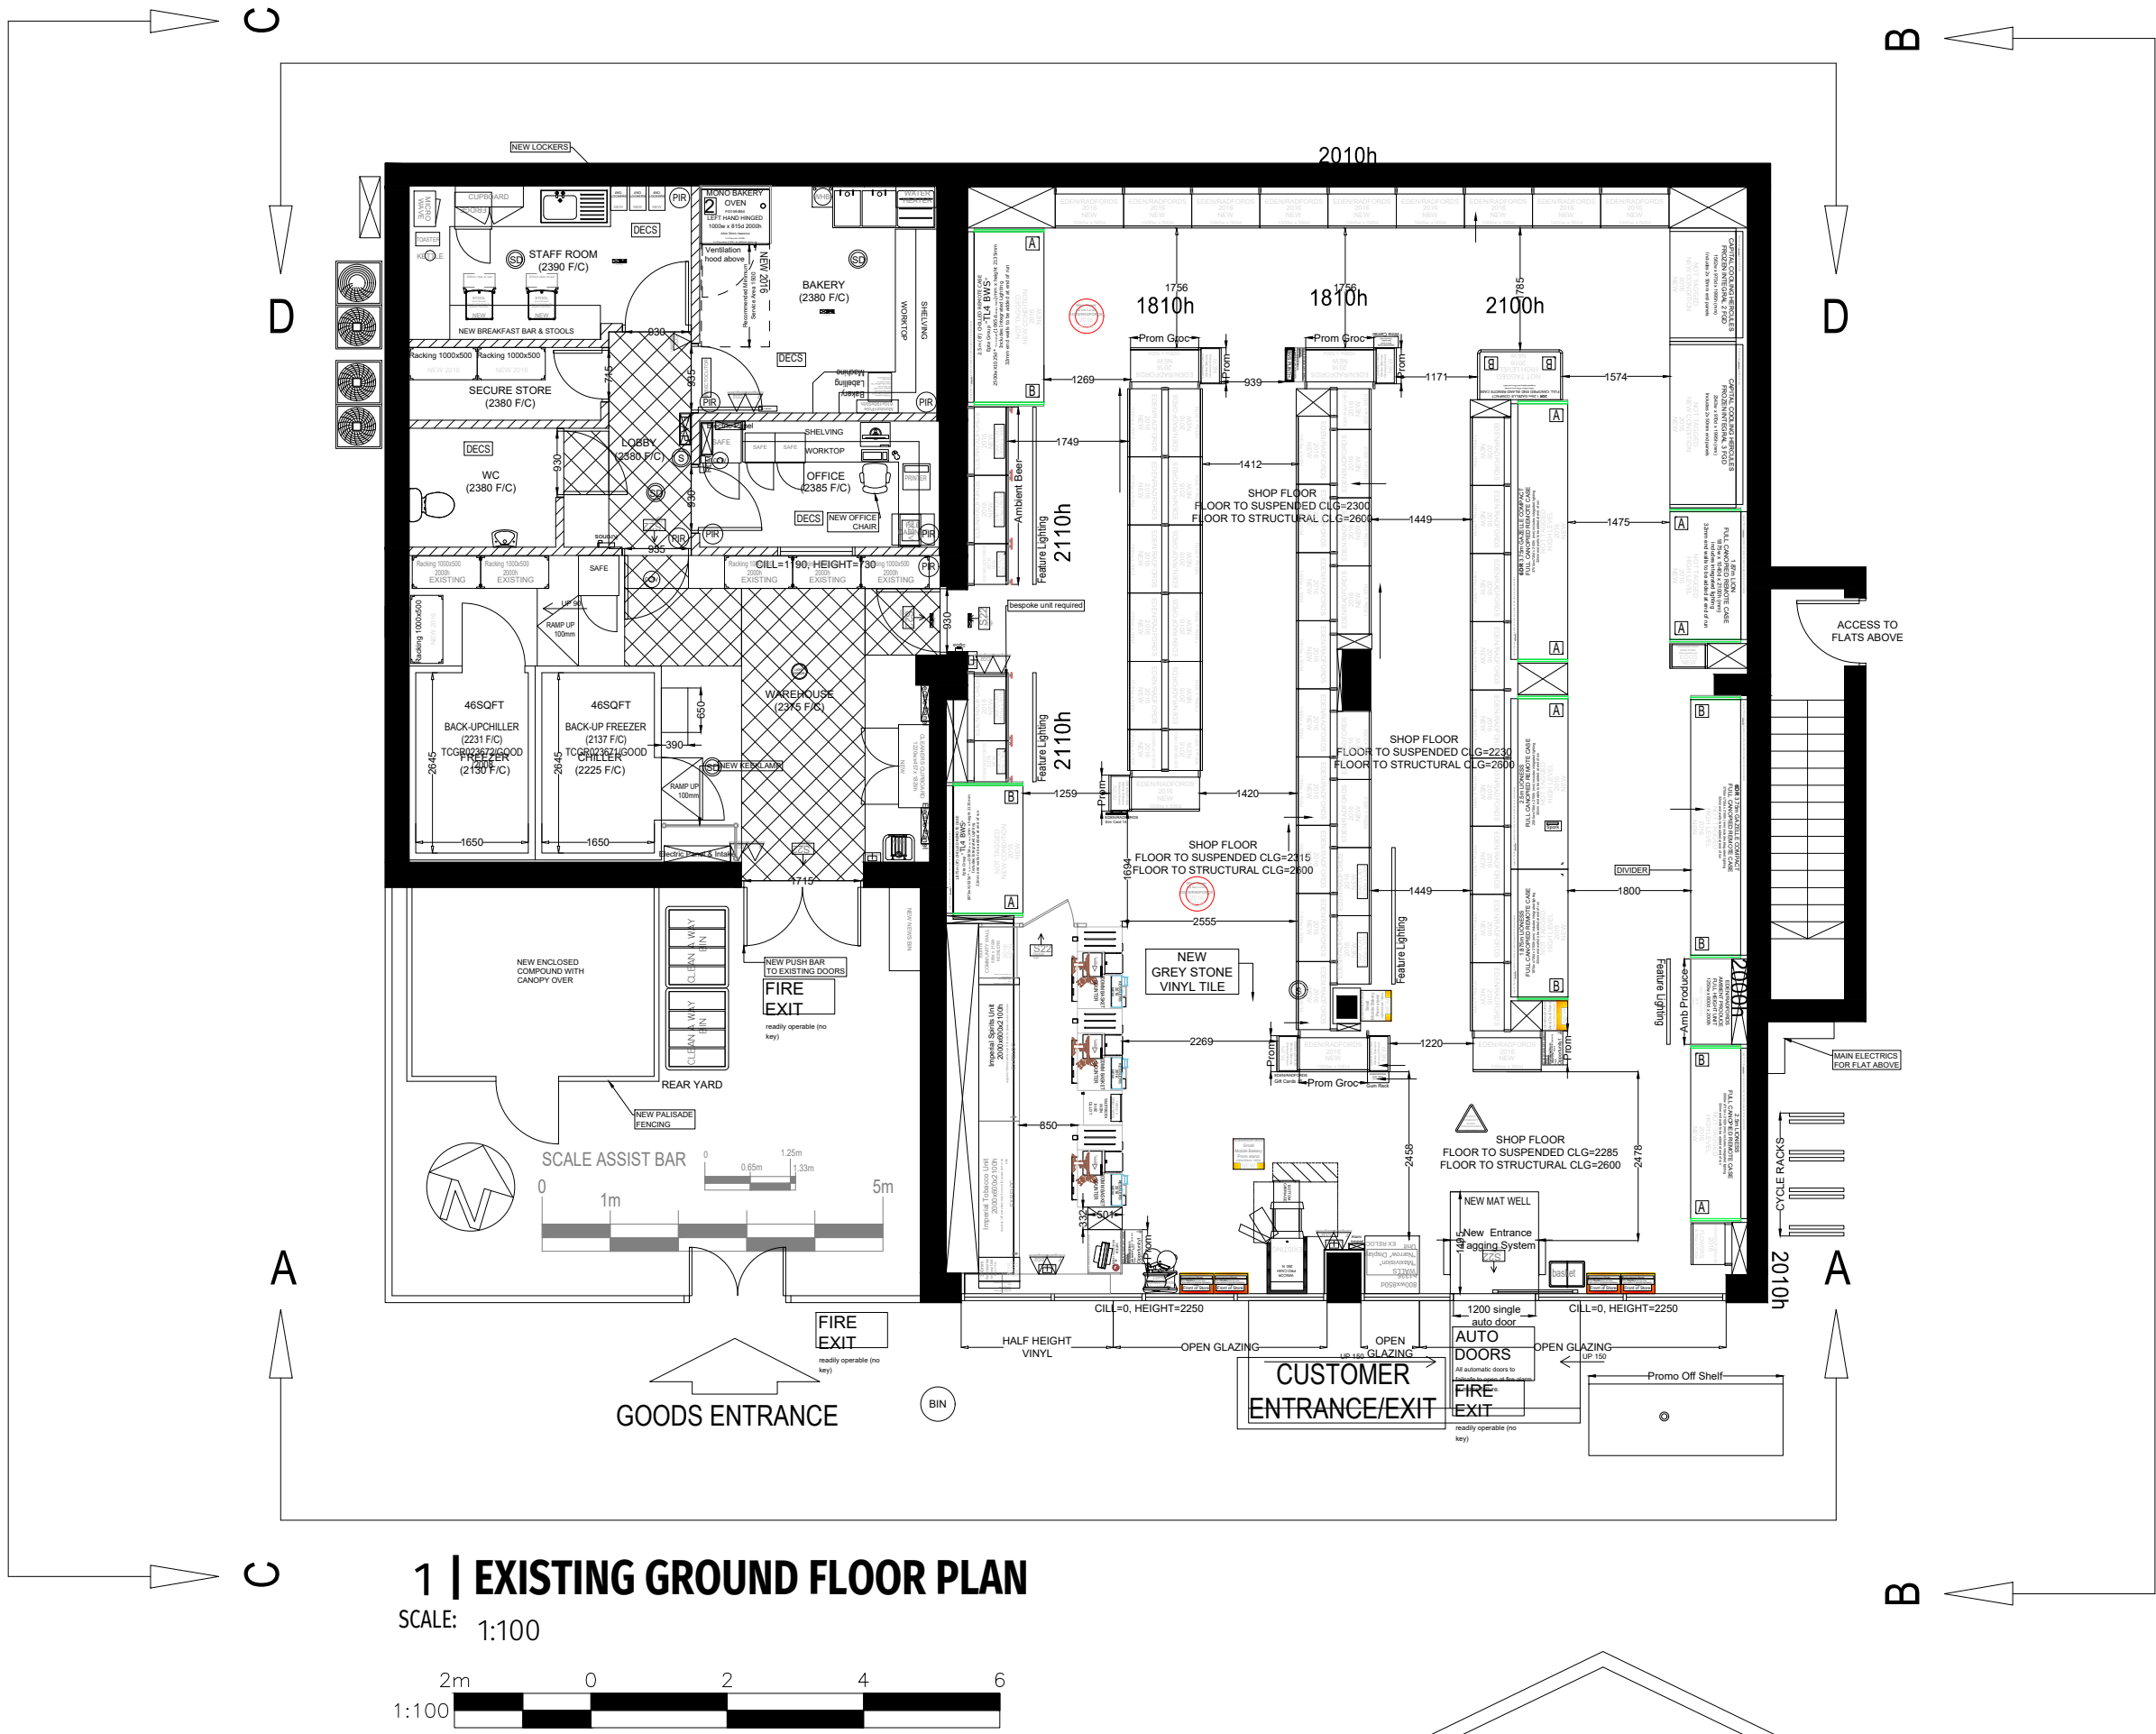

REV	DATE	DESCRIPTION	DR	CH
-----	------	-------------	----	----

PLANNING

DB3

LEEDS

4th floor, 10 South Parade, Leeds LS1 5QS.
T: 0113 244 6931 www.dtb3group.com

CLIENT
The Co-operative Group

PROJECT
249-251 Rooley Moor Road, Rochdale
OL12 7EA

TITLE
Existing Plan and Elevations

CREATION DATE	SCALE @ A1	DRN	CHK	APP	SUIT
June 2025	150 / 1100	HM	SN		P

SHEET NO.	REVISION
18569 - DB3 - 00 - 00 - DR - A - 20001	*

© COPYRIGHT: ALL RIGHTS RESERVED.
THIS DRAWING MUST BE USED IN CONSTRUCTION WITH ALL OTHER RELEVANT DRAWINGS AND INFORMATION.
ANY DISCREPANCIES MUST BE REPORTED TO DAWTONS IMMEDIATELY.
THIS DRAWING INFORMATION MUST NOT BE USED FOR CONSTRUCTION UNLESS EXPRESSLY ISSUED FOR CONSTRUCTION.

DO NOT SCALE FROM THIS DRAWING. WORK ONLY TO THE PRINTED DIMENSIONS.