


Location Plan

Site Address: Street Record, Woodfield Terrace, Heywood, OL10 4JE

Date Produced: 08-Sep-2025

Scale: 1:1250 @A3

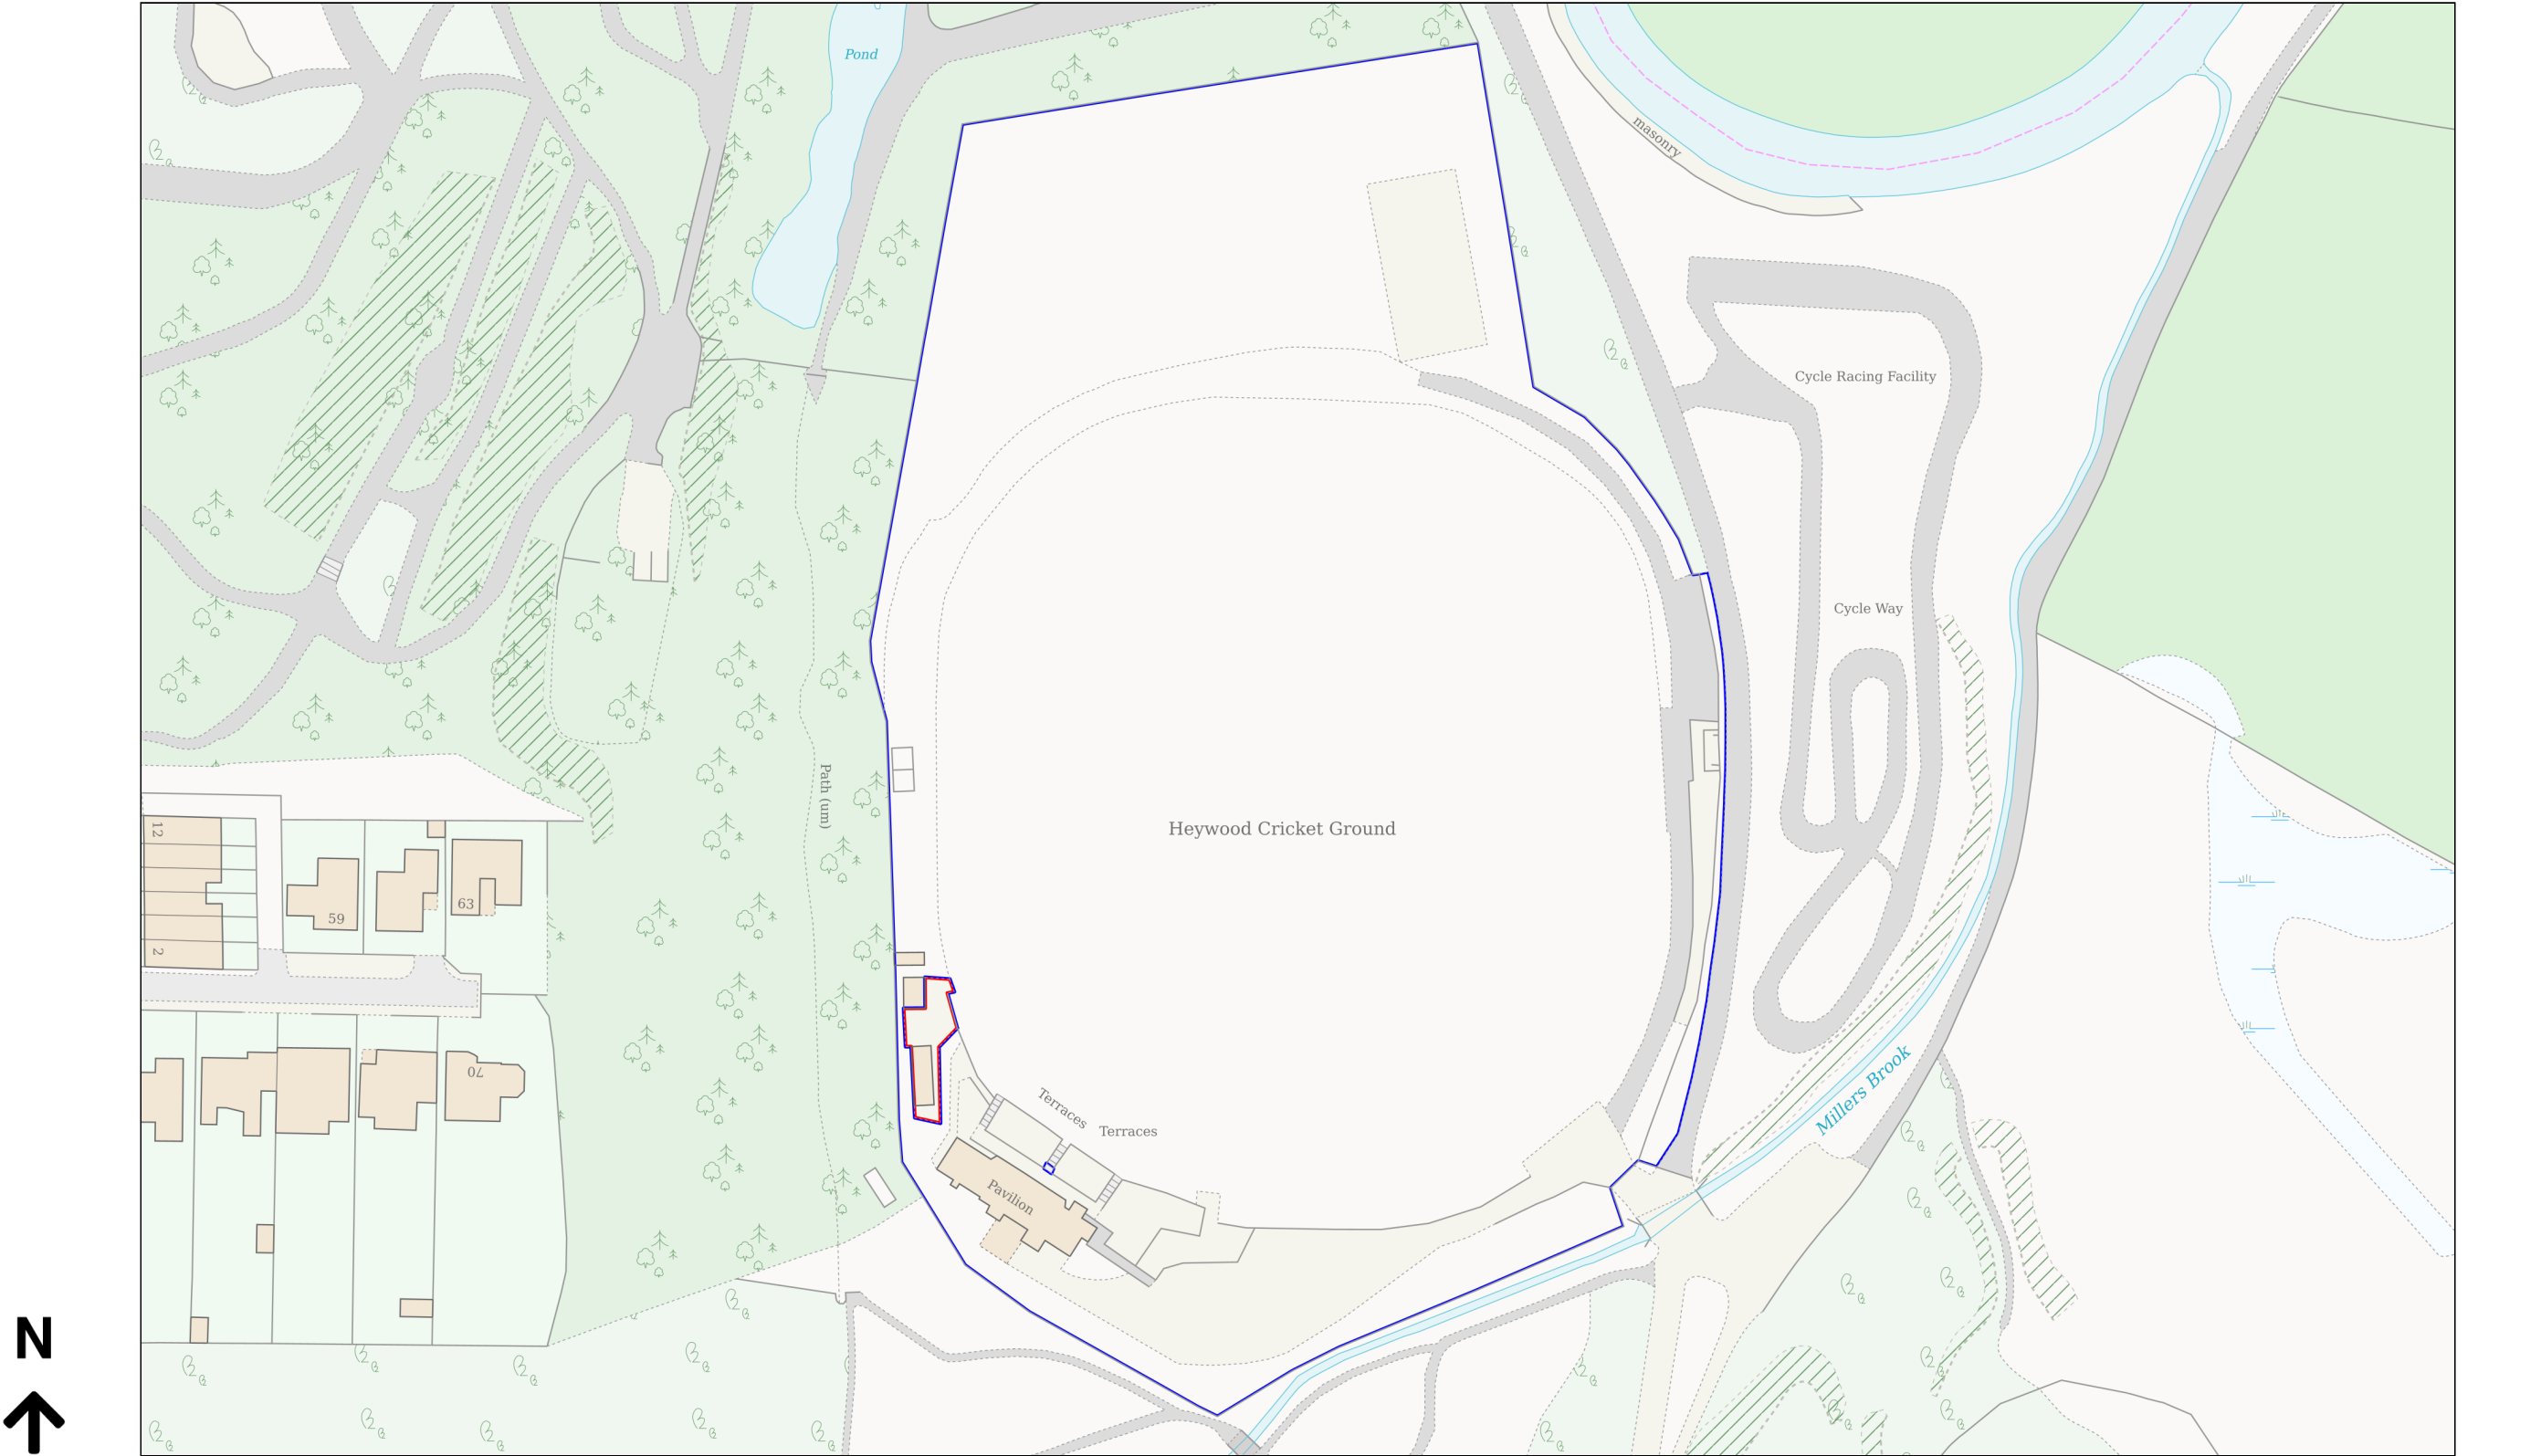

Planning Portal Reference: PP-14296499v1

