


TREE LEVEL +21.50m TO
27.60m AGL




GROUND LEVEL +0.0m AGL

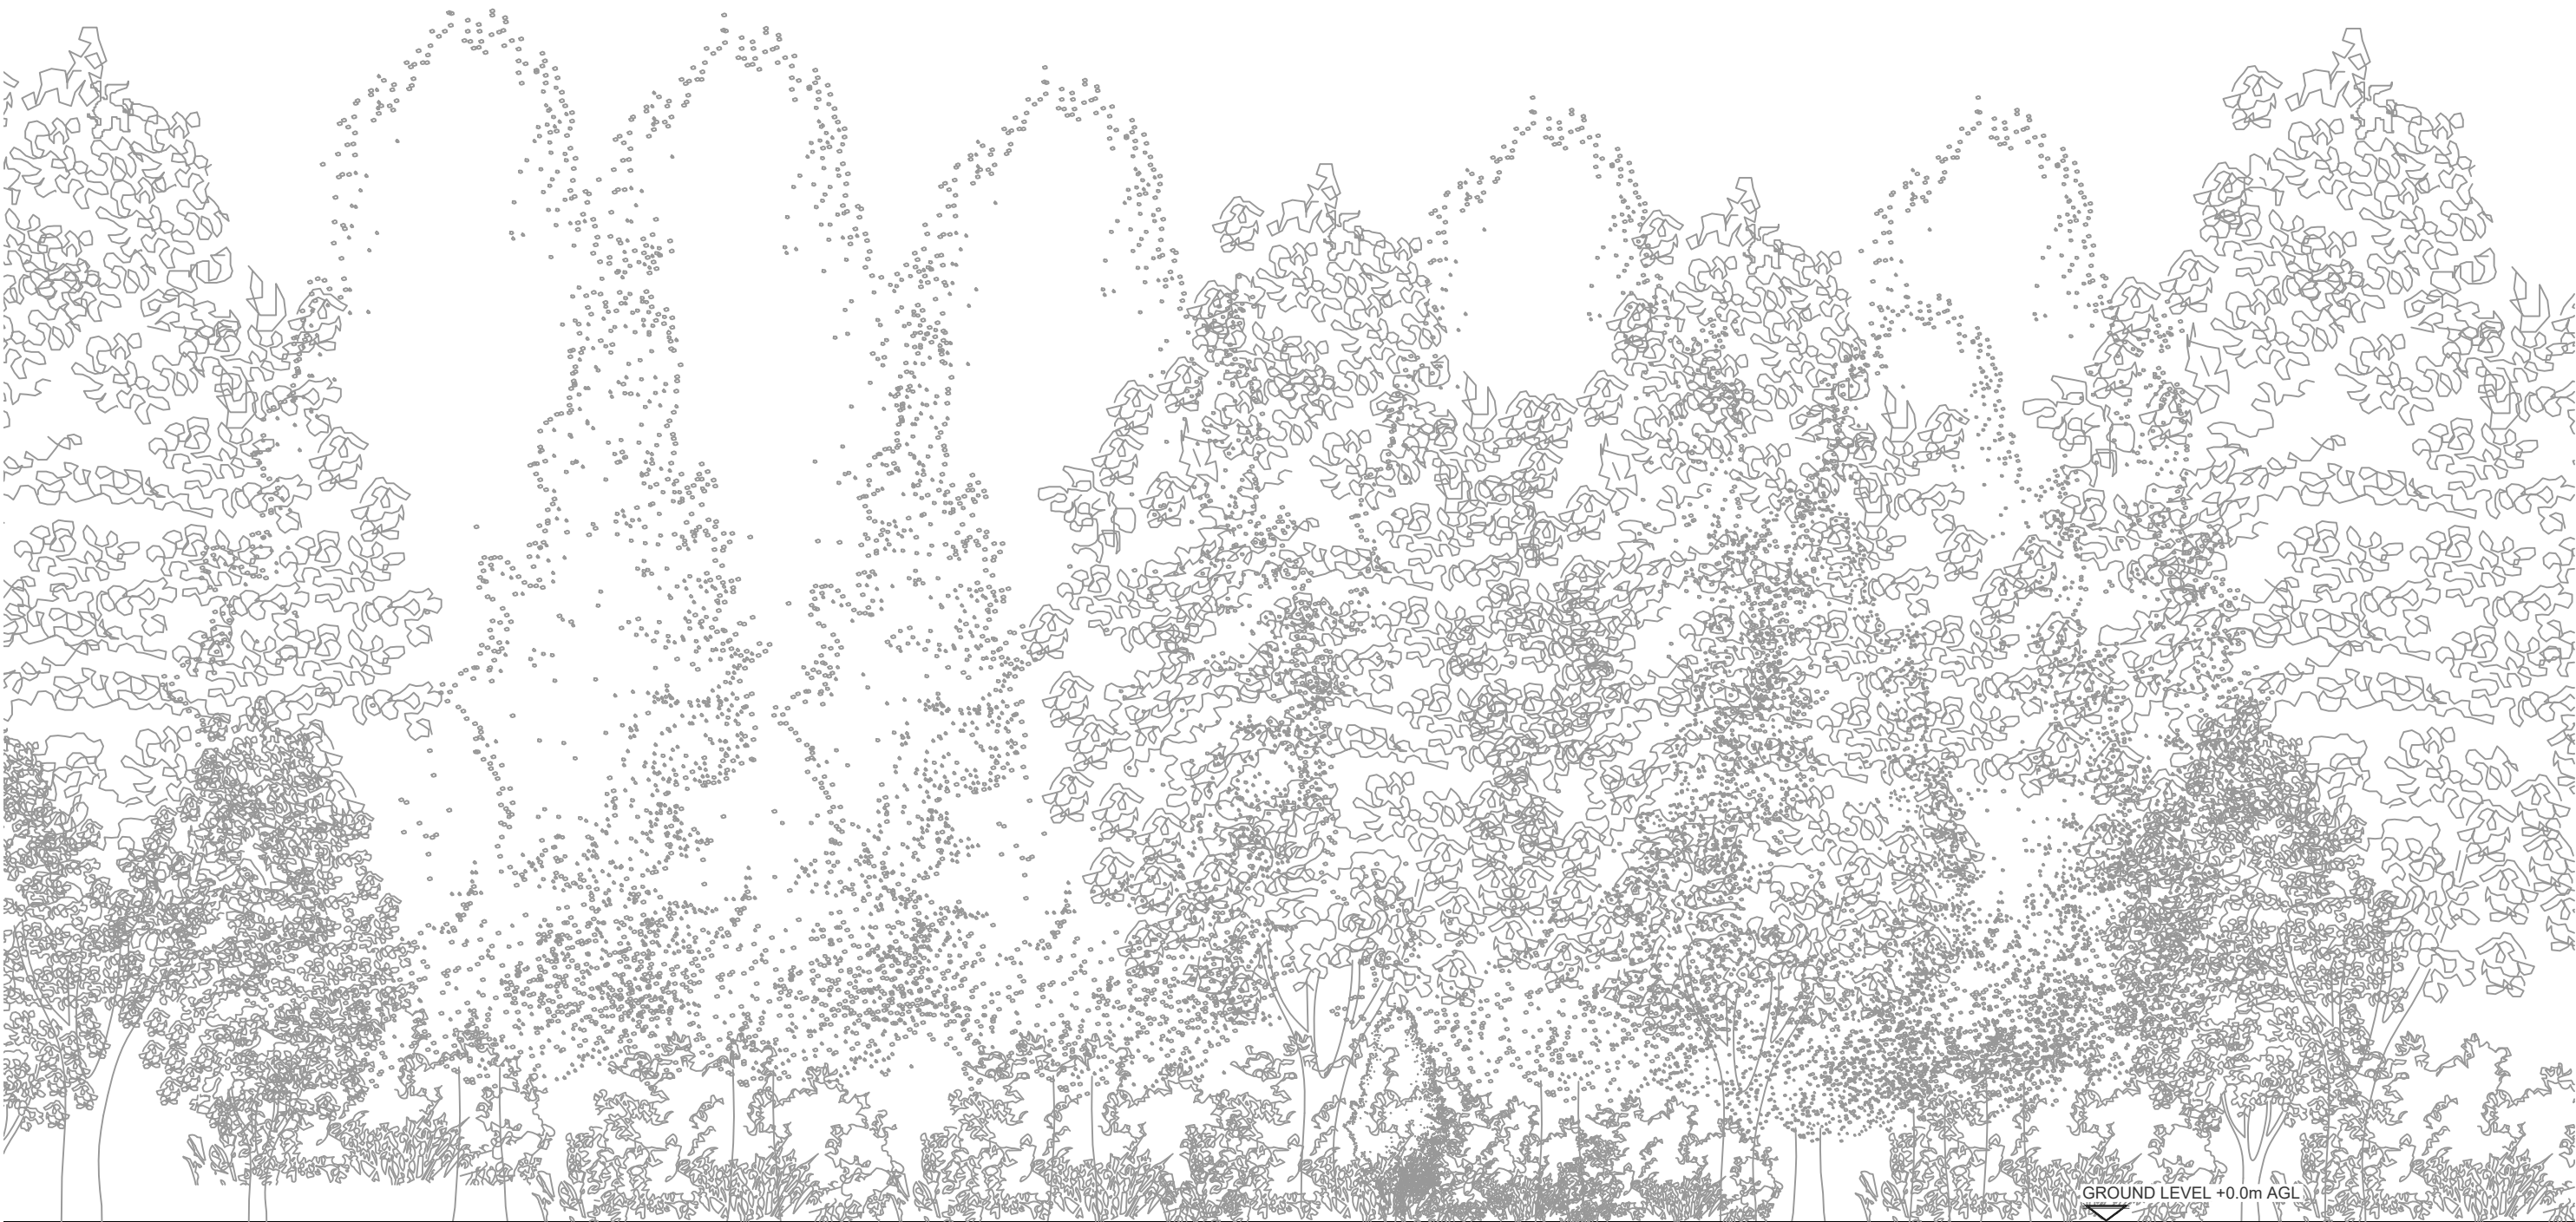


EXISTING SOUTH ELEVATION

(1:150)

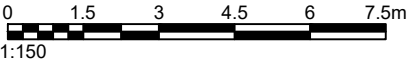


	Project: -		Site Address: NORTH MANCHESTER OLD ROAD MIDDELTON ROCHDALE GREATER MANCHSTER M24 4PE		ALL DIMENSIONS ARE IN mm UNLESS NOTED OTHERWISE				Drawing Title: EXISTING SITE ELEVATION		Purpose of Issue: PLANNING	
	Sharer 1 Ref: -				Sharer 2 Ref: -		Rev	Modification		By	Ch	Date
					A	Issued for Approval		AM	SP	25.02.25	Drawing Revision: A	
											Date of Issue: 14.03.25	
											Pack Revision: D	
											Principal Designer: JET NETWORK SOLUTIONS	
											Checked By: SP	
											Checked On: 25.02.25	
											Designer: AM	
											Surveyed By: AM	

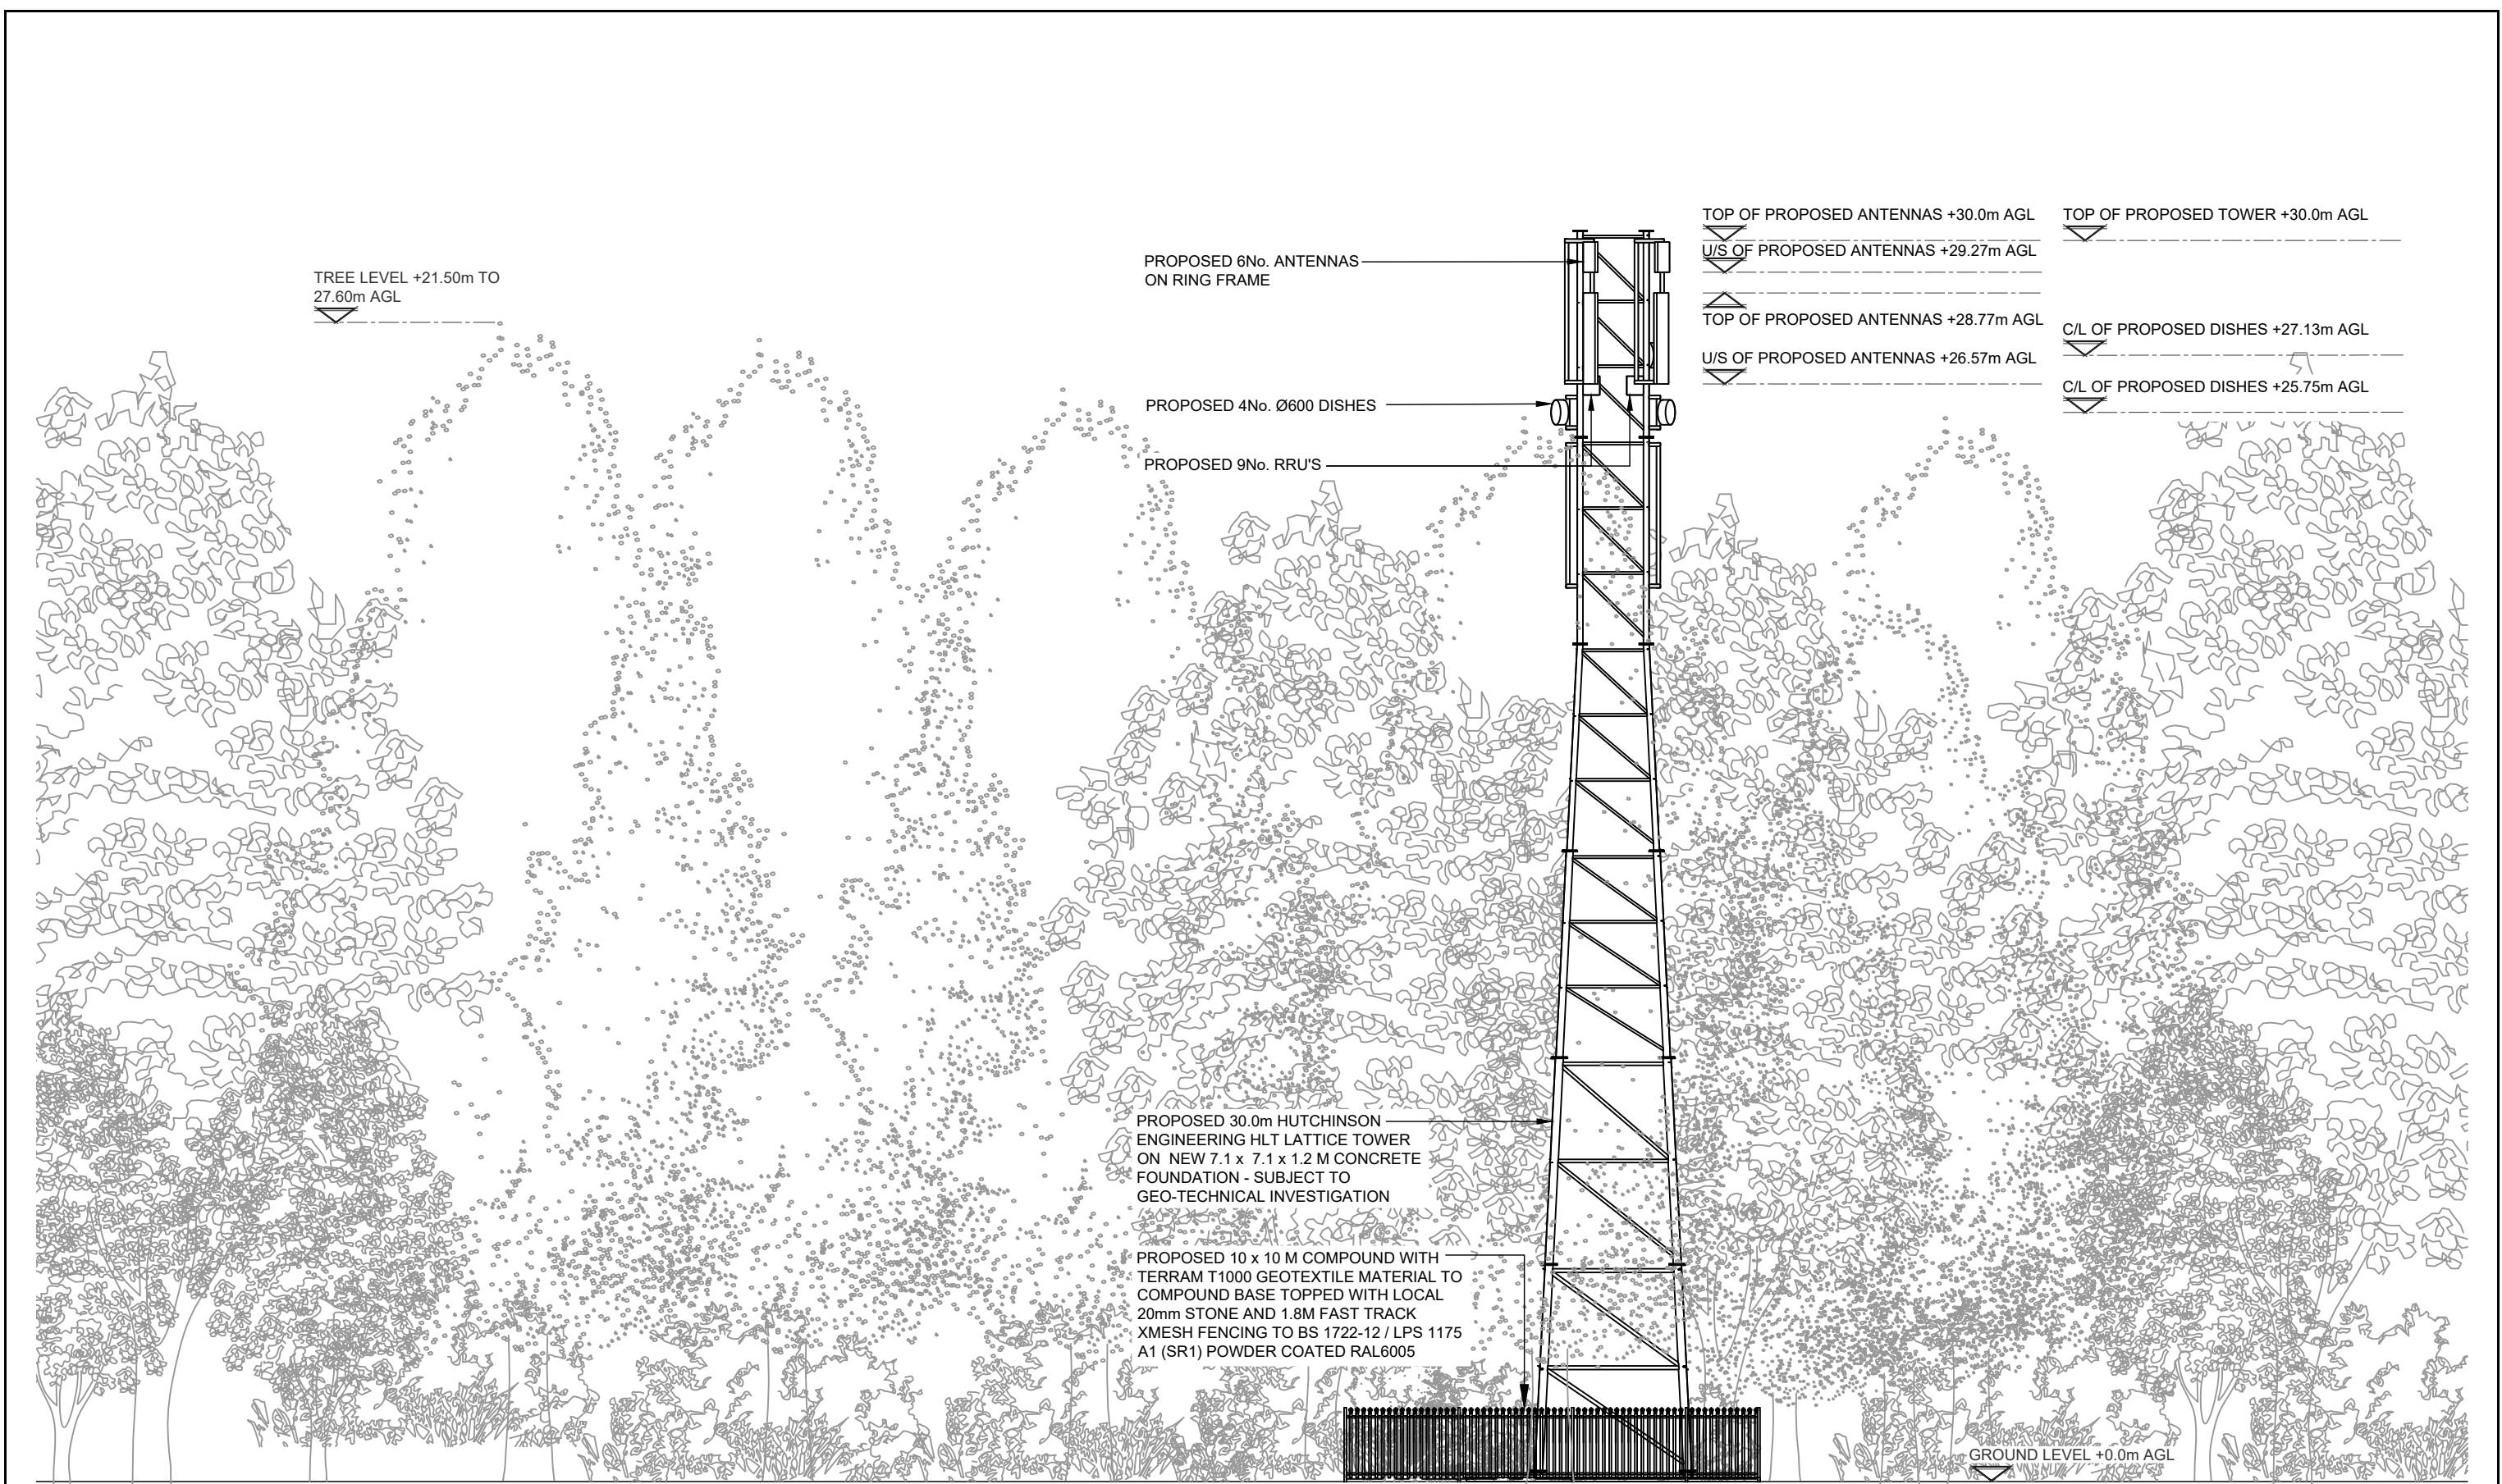

PROPOSED SOUTH ELEVATION

(1:150)

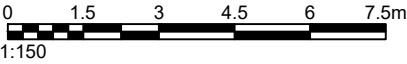


	Project: - -		Site Address: NORTH MANCHESTER OLD ROAD MIDDELTON ROCHDALE GREATER MANCHSTER M24 4PE		ALL DIMENSIONS ARE IN mm UNLESS NOTED OTHERWISE					Drawing Title: PROPOSED SITE ELEVATION		Purpose of Issue: PLANNING				
					Rev	Modification	By	Ch	Date	Drawing No.: 301		Drawing Revision: D	Date of Issue: 14.03.25		Pack Revision: D	
	A	Issued for Approval	AM	SP	25.02.25	Drawn By: AM		Drawn On: 22.02.25		Principal Designer: JET NETWORK SOLUTIONS						
	B	Headframe amendment	AM	SP	14.03.25											
	C	Tower type amended	DW	SP	07.05.25											
	D	Compound relocated	DW	SP	05.06.25											
	Sharer 1 Ref: -		Sharer 2 Ref: -													
	Cell Name: NORTH MANCHESTER GOLF CLUB		National Grid Ref: E: 386289 N: 406138							Checked By: SP		Checked On: 25.02.25			Designer: AM Surveyed By: AM	

TREE LEVEL +21.50m TO
27.60m AGL




EXISTING NORTH ELEVATION

(1:150)

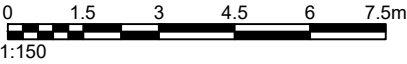

	Project: -		Site Address: NORTH MANCHESTER OLD ROAD MIDDELTON ROCHDALE GREATER MANCHSTER M24 4PE	ALL DIMENSIONS ARE IN mm UNLESS NOTED OTHERWISE				Drawing Title: EXISTING SITE ELEVATION WOOD ST		Purpose of Issue: PLANNING				
	Sharer 1 Ref: -			Sharer 2 Ref: -		Rev	Modification	By	Ch	Date	Drawing No.:	Drawing Revision:	Date of Issue:	Pack Revision:
						A	Issued for Approval	AM	SP	25.02.25	302	A	14.03.25	D

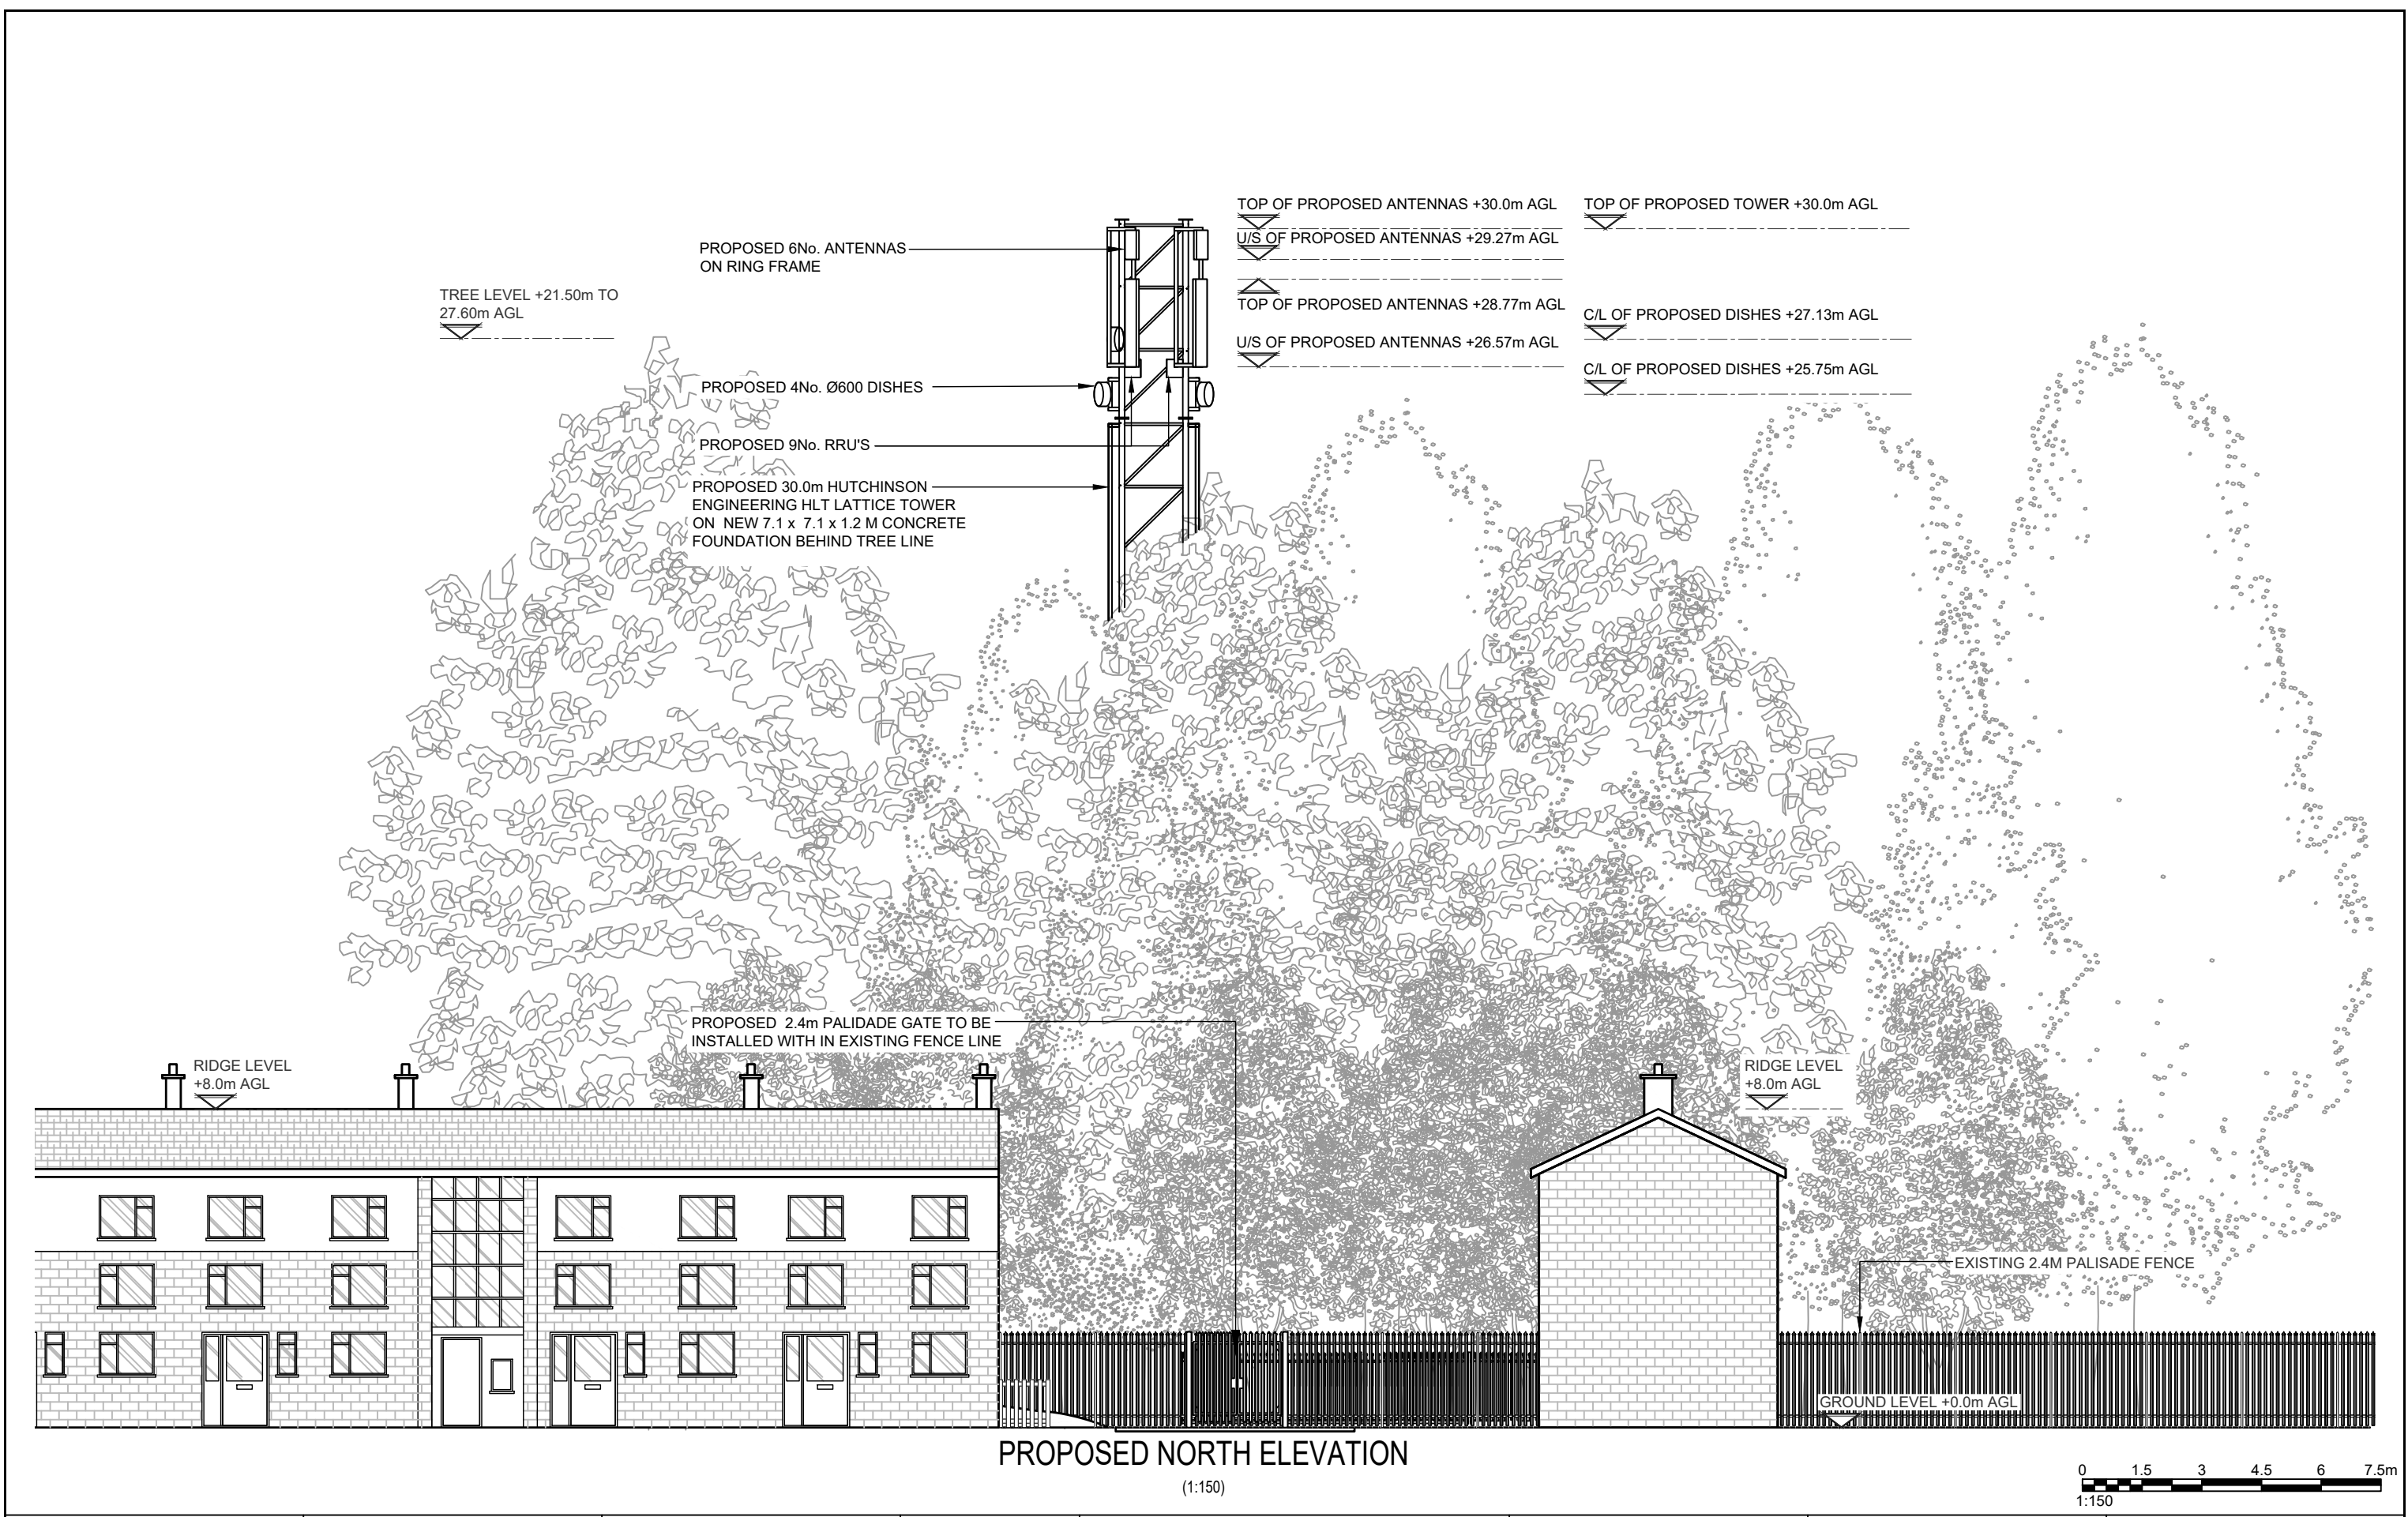

	Project:		-	Site Address:		NORTH MANCHESTER OLD ROAD MIDDLETON ROCHDALE GREATER MANCHSTER M24 4PE				ALL DIMENSIONS ARE IN mm UNLESS NOTED OTHERWISE				Drawing Title:		Purpose of Issue:							
			-							Rev		Modification		By	Ch	Date	PROPOSED SITE ELEVATION WOOD ST		PLANNING				
	Sharer 1 Ref:		-	Sharer 2 Ref:						A	Issued for Approval		AM	SP	25.02.25	Drawing No.:		Drawing Revision:		Date of Issue:		Pack Revision:	
			-							B	Compound relocated		DW	SP	05.06.25	303		B		14.03.25		D	
																Drawn By:		Drawn On:		Principal Designer:			
																AM		22.02.25		JET NETWORK SOLUTIONS			
																Checked By:		Checked On:		Designer:		Surveyed By:	
																SP		25.02.25		AM		AM	
		Cell Name:		National Grid Ref:																			
		NORTH MANCHESTER GOLF CLUB		E: 386289 N: 406138																			



	Project: - -		Site Address: NORTH MANCHESTER OLD ROAD MIDDLETON ROCHDALE GREATER MANCHSTER M24 4PE	ALL DIMENSIONS ARE IN mm UNLESS NOTED OTHERWISE				Drawing Title: EXISTING SITE ELEVATION FAIRFIELD RD		Purpose of Issue: PLANNING			
	Sharer 1 Ref: -	Sharer 2 Ref: -		Rev	Modification	By	Ch	Date	Drawing No.: 304	Drawing Revision: A	Date of Issue: 14.03.25		Pack Revision: D
				A	Issued for Approval	AM	SP	25.02.25					
Cell Name: NORTH MANCHESTER GOLF CLUB		National Grid Ref: E: 386289 N: 406138							Checked By: SP	Checked On: 25.02.25	Designer: AM	Surveyed By: AM	




PROPOSED NORTH EAST ELEVATION
(1:150)

	Project: -		Site Address: NORTH MANCHESTER OLD ROAD MIDDLETON ROCHDALE GREATER MANCHSTER M24 4PE	ALL DIMENSIONS ARE IN mm UNLESS NOTED OTHERWISE				Drawing Title: PROPOSED SITE ELEVATION FAIRFIELD RD		Purpose of Issue: PLANNING		
				Rev	Modification	By	Ch	Date				
				A	Issued for Approval	AM	SP	25.02.25	Drawing No.: 305		Drawing Revision: B	
			B	Compound relocated	DW	SP	05.06.25			Date of Issue: 14.03.25		
								Drawn By: AM		Pack Revision: D		
								Drawn On: 22.02.25		Principal Designer: JET NETWORK SOLUTIONS		
								Checked By: SP		Designer: AM		
							Checked On: 25.02.25		Surveyed By: AM			
			</									



EXISTING EAST ELEVATION
(1:150)

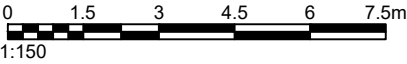


	Project: -		Site Address: NORTH MANCHESTER OLD ROAD MIDDLETON ROCHDALE GREATER MANCHSTER M24 4PE	ALL DIMENSIONS ARE IN mm UNLESS NOTED OTHERWISE				Drawing Title: EXISTING SITE ELEVATION LAWNBANK CL		Purpose of Issue: PLANNING																							
	Sharer 1 Ref: -			<table><tr><td>Rev</td><td>Modification</td><td>By</td><td>Ch</td><td>Date</td></tr><tr><td>A</td><td>Issued for Approval</td><td>AM</td><td>SP</td><td>25.02.25</td></tr><tr><td> </td><td> </td><td> </td><td> </td><td> </td></tr><tr><td> </td><td> </td><td> </td><td> </td><td> </td></tr><tr><td> </td><td> </td><td> </td><td> </td><td> </td></tr></table>	Rev	Modification	By	Ch	Date	A	Issued for Approval	AM	SP	25.02.25																Drawing No.: 306	Drawing Revision: A	Date of Issue: 14.03.25	Pack Revision: D
	Rev	Modification			By	Ch	Date																										
	A	Issued for Approval	AM		SP	25.02.25																											
Sharer 2 Ref: -		Drawn By: AM	Drawn On: 22.02.25	Principal Designer: JET NETWORK SOLUTIONS																													
Cell Name: NORTH MANCHESTER GOLF CLUB		National Grid Ref: E: 386289 N: 406138		Checked By: SP	Checked On: 25.02.25	Designer: AM	Surveyed By: AM																										



PROPOSED EAST ELEVATION

(1:150)

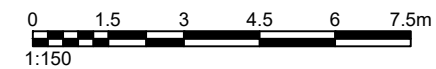

	Project: -		Site Address: NORTH MANCHESTER OLD ROAD MIDDELTON ROCHDALE GREATER MANCHSTER M24 4PE		ALL DIMENSIONS ARE IN mm UNLESS NOTED OTHERWISE					Drawing Title: PROPOSED SITE ELEVATION LAWNBANK CL		Purpose of Issue: PLANNING			
	Sharer 1 Ref: -				Sharer 2 Ref: -		Rev	Modification	By	Ch	Date	Drawing No.:	Drawing Revision:	Date of Issue:	Pack Revision:
							A	Issued for Approval	AM	SP	25.02.25	307	B	14.03.25	D
					B	Compound relocated	DW	SP	05.06.25						
										Drawn By:	Drawn On:	Principal Designer:			
									AM	22.02.25	JET NETWORK SOLUTIONS				
									Checked By:	Checked On:	Designer:	Surveyed By:			
									SP	25.02.25	AM	AM			