


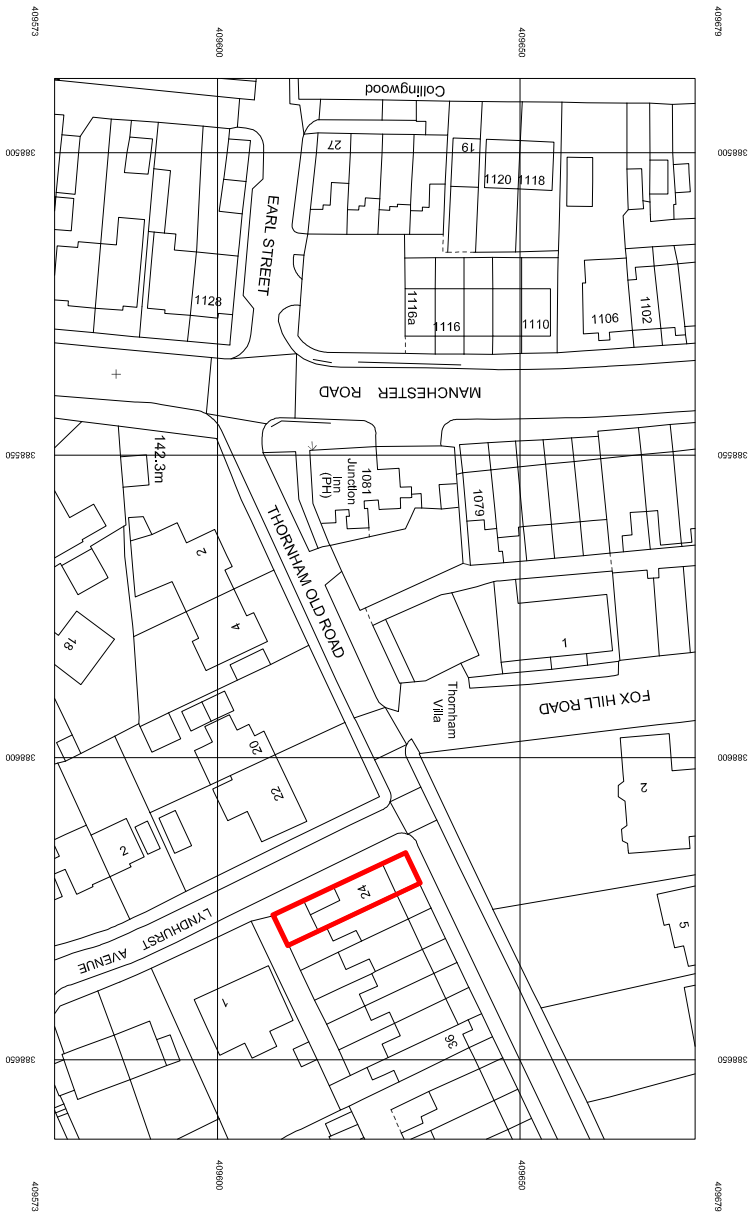

© Crown copyright 2019 Ordnance Survey / 100053143
Cadastral data is subject to Crown copyright and is reproduced with permission of HM Land Registry.

AS EXISTING LOCATION PLAN - SCALE 1:1250

KEY:

- Area of Interest.

f.f.l - Finished floor level.- Inspection Chamber.

Copyright:
All rights reserved. This drawing must not be reproduced without permission from MJA.
Do not scale off this drawing. All dimensions are to be checked on site by contractor / sub-contractor.
Any discrepancies to be reported to MJA immediately.

Client: Miss Tanya Amjad,
24 Thornham New Road,
Castleton,
Rochdale,
OL11 2XR.

Drawing Title: Creation of Ground Floor Level Access
Washroom.

Date:	30.04.2025	Drawn:	MJA	Sheet:	A4
Drawing No:	P2504.01	Scale:	1:1250	Revision:	-
Purpose of Issue:	Development Control Consent - Planning.				