


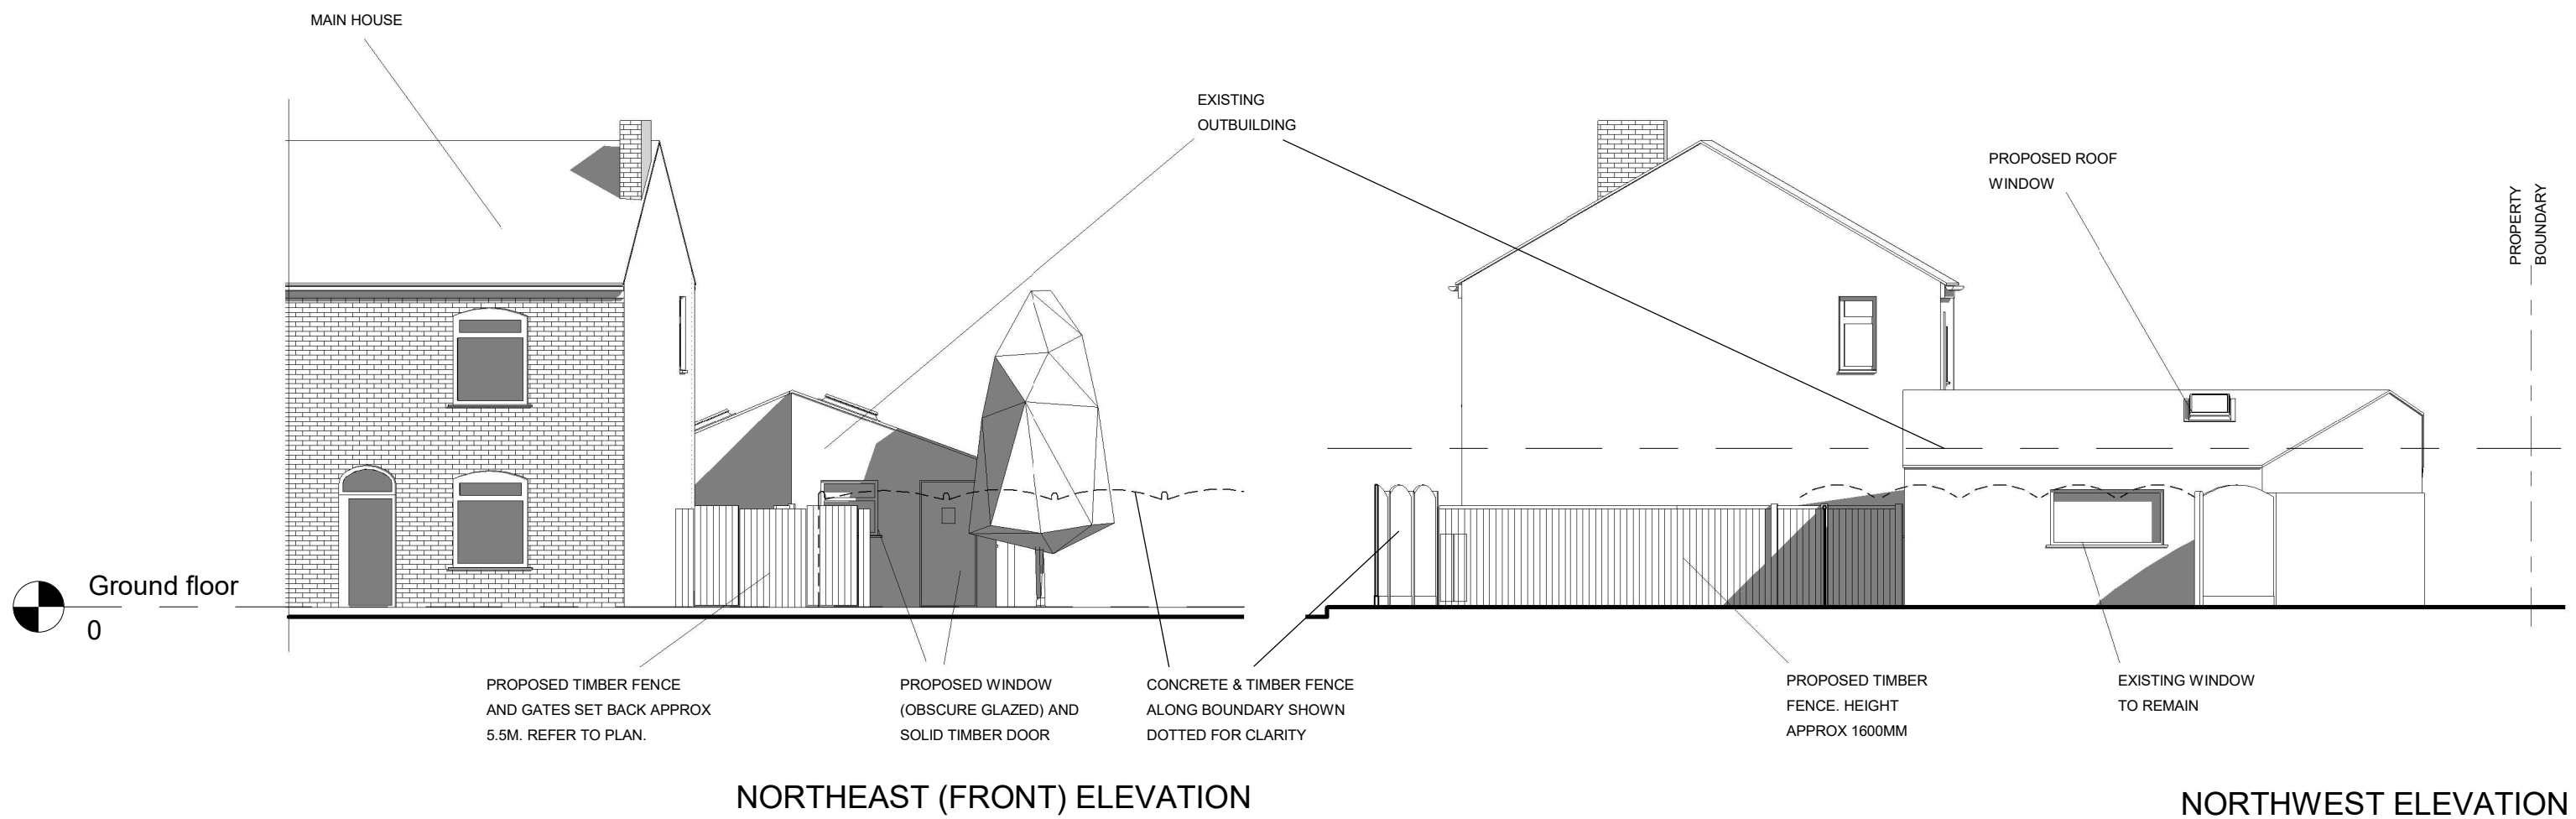

10m 5 4 3 2 1 0

|   |                                   |                                                                |                                                    |                                                            |            |
|---|-----------------------------------|----------------------------------------------------------------|----------------------------------------------------|------------------------------------------------------------|------------|
|  <b>PLANNING BY DESIGN</b><br><small>FROM CONCEPT TO COMPLETION</small> | Rev                               | <b>190 Grimshaw Lane</b><br><b>Middleton</b><br><b>M24 2AJ</b> | <b>PROPOSED NORTHEAST AND NORTHWEST ELEVATIONS</b> |                                                            |            |
|   | A 04.07.2025 FENCES, GATES; NOTES |                                                                | Date                                               | 25.04.2025                                                 | Scale @ A3 |
|   |                                   |                                                                | By                                                 | JL                                                         | 1:100      |
|   |                                   |                                                                | Drwg ref:                                          | 190GrimshawDriveProposedNorthEastandNorthwestElevations V4 |            |
|   |                                   |                                                                | No.                                                | 09A                                                        |            |

ALL DIMENSIONS TO BE VERIFIED ON SITE  
THIS DRAWING IS NOT FOR CONSTRUCTION