




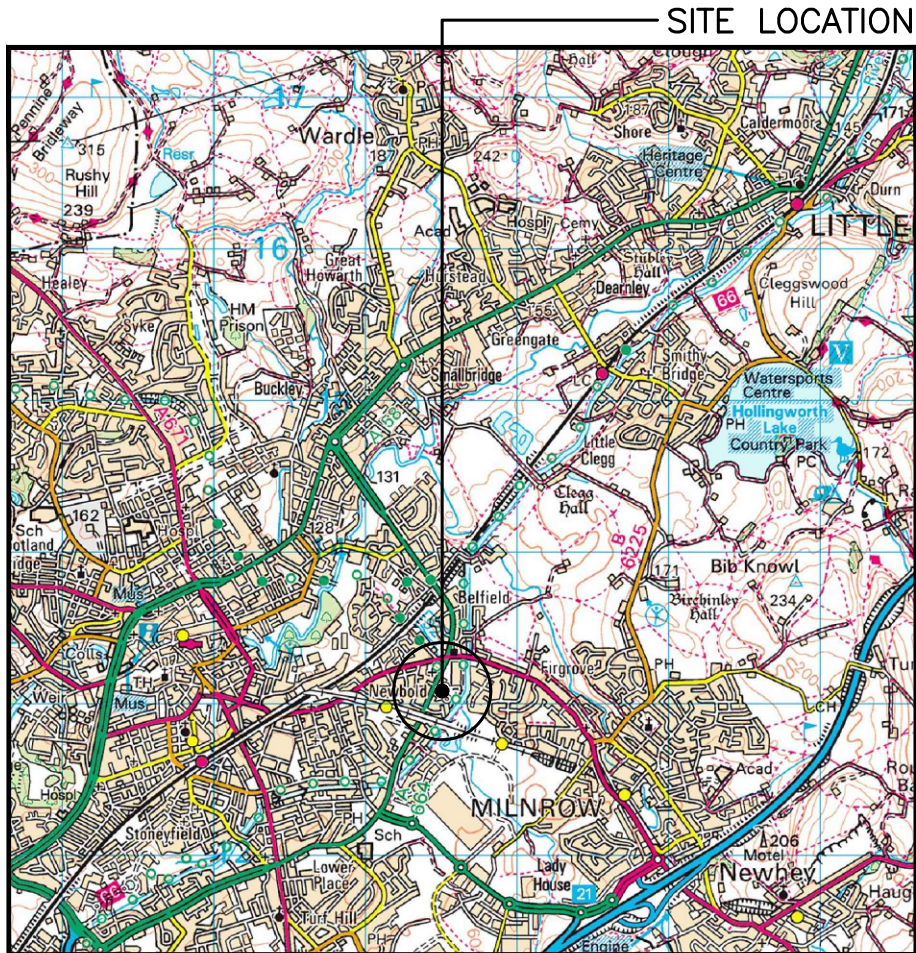


SITE LOCATION
(SCALE 1:50000)

Ordnance Survey map extract based upon Landranger map series with the permission of the controller of His Majesty's Stationery Office
Licence No. 0100022432
Crown copyright.

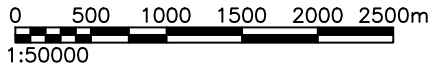


SITE PHOTOGRAPH

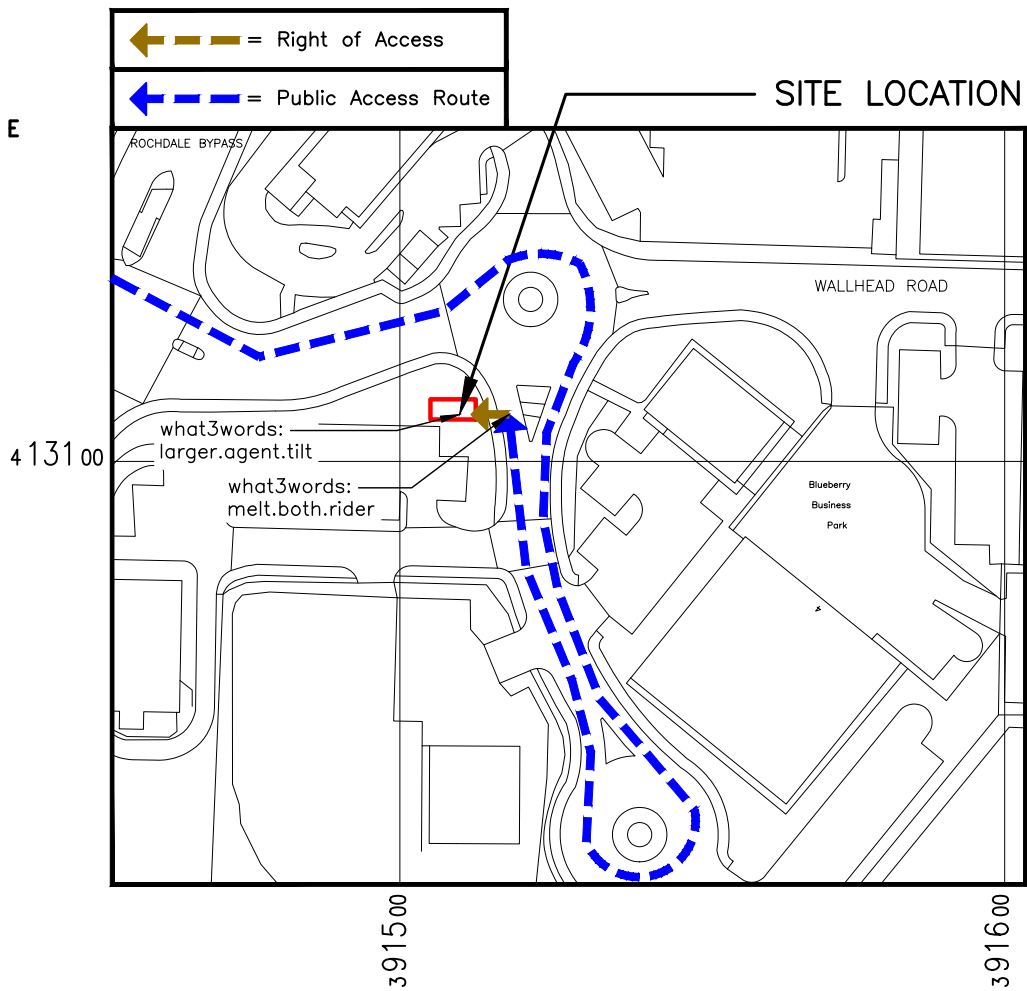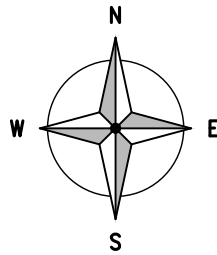

DETAILED SITE LOCATION
(SCALE 1:1250)

Based upon Ordnance Survey map extract with the permission of the controller of His Majesty's Stationery Office
Licence No. 0100022432
Crown copyright.

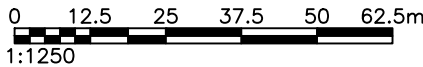

ALL DIMENSIONS ARE IN mm UNLESS NOTED OTHERWISE

N.G.R E:391514 N: 413108

DIRECTIONS TO SITE:
HEAD NORTH EAST. KEEP LEFT TO CONTINUE TOWARDS SIR ISAAC NEWTON WAY/A6193. MERGE ONTO SIR ISAAC NEWTON WAY/A6193. GO THROUGH 2 ROUNDABOUTS. AT THE ROUNDABOUT, TAKE THE 1ST EXIT AND STAY ON SIR ISAAC NEWTON WAY/A6193. USE ANY LANE TO TURN RIGHT ONTO KINGSWAY/ROCHDALE BYPASS/A664. TURN RIGHT ONTO WALLHEAD RD. AT THE ROUNDABOUT, TAKE THE 3RD EXIT AND STAY ON WALLHEAD RD. DESTINATION WILL BE ON THE RIGHT.

SURROUNDING AREA IS:
COMMERCIAL

DISTANCE TO PUBLIC HIGHWAY APPROX:
5.0m

A	PLANNING ISSUE	CAS	DC	18.06.25
REV	MODIFICATION	BY	CH	DATE



WHP Telecoms Ltd
Faraday Court
401 Faraday Street
Birchwood Park
Warrington WA3 6GA
Tel: 01925 424100 Fax: 01925 424101
e-mail: info@whptelecoms.com



Cell Name	Opt.
WALLHEAD ROAD CORNER	B

Cell ID No				
CSID	—	VF	✓	TEF
308927	—		25422	
Project No.	—	TM Cell ID	—	N/A
—	—		—	

Site Address / Contact Details
WALLHEAD ROAD NEWBOLD MILNROW ROCHDALE OL16 5DB

Drawing Title:					SITE LOCATION MAPS												
Purpose of issue:				PLANNING				Dwg Rev:									
Drawing Number:				100				A									
Surveyed By:			RG			Original Sheet Size:			A3		Pack Issue:						
Drawn:		Date:		Checked:		Date:		CAS		18.06.25		DC		18.06.25		B	