


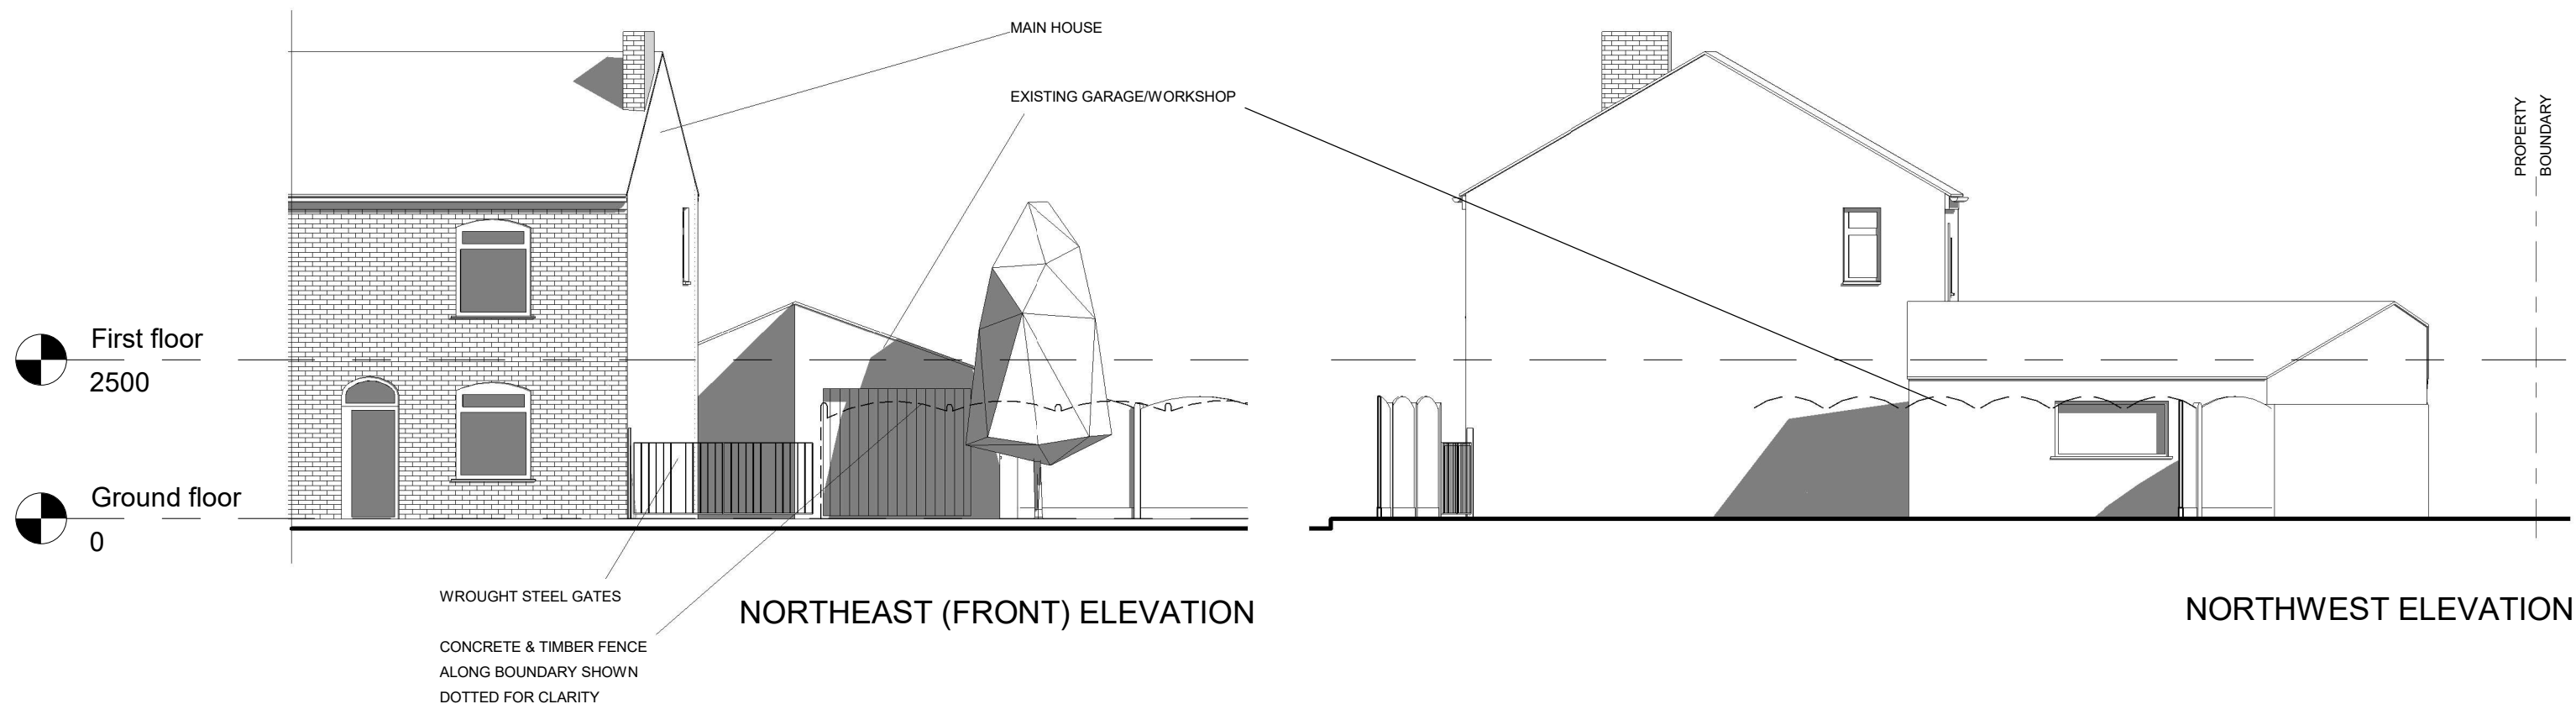



PLANNING BY DESIGN
FROM CONCEPT TO COMPLETION

ALL DIMENSIONS TO BE VERIFIED ON SITE
THIS DRAWING IS NOT FOR CONSTRUCTION

Rev
A 04.07.2025 FENCING; GATES

190 Grimshaw Lane
Middleton
M24 2AJ

EXISTING NORTHEAST AND NORTHWEST ELEVATIONS			
Date	25.04.2025	Scale @ A3 1:100	No. 05A
By	JL		
Drwg ref:	190GrimshawDriveExistingNorthEastandNorthwestElevations V4		