




KEY / NOTES

TREES




Existing trees.

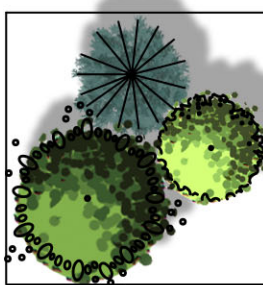

Proposed Trees

Ab - 4no Amelanchier x grandiflora 'ballerina' 1.6m high RB
Cp - 3no Crataegus persimilis 'Prunifolia' 12-14cm girth RB
Cs1 - 3no Cupressus sempervirens 1.5-1.75m high CG
Cs2 - 5no Cupressus sempervirens 1.25-1.5m high CG
Pc - 5no Pyrus calleryana 'Chanticleer' 16-18cm girth RB
Tc - 2no Tilia cordata 'Greenspire' 16-18cm girth RB

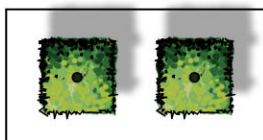

Parasol Trees

Cb - 3no Catalpa bignoniodes 'Bungei' 1.8-1.9m clear stem
12-14cm girth RB

HEDGES




Existing Laurel hedge.




High Boundry Hedge

Thuja plicata 'Brabant', planted at 2.25-2.3m high 1per Lin M RB.

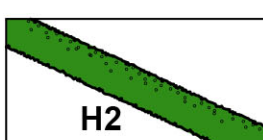


Front Boundar Hedge

Thuja plicata 'Brabant', planted at 1.8-2.0m high 2per Lin M RB.

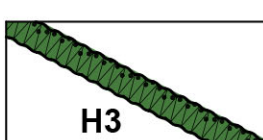

Low Garden Hedge


Taxus baccata (Yew), planted at 900-120cm high 4per Lin M RB.

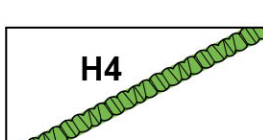

Ornamental Hedge


Euonymus 'Jean Hugues', planted at 40-60cm high 3per Lin M RB.

SPECIMEN SHRUBS & TOPIARY

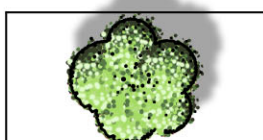


Multi Stem Specimen Shrub

Ai - 2no Amelanchier Lamarckii Multi Stem 1.5-1.8m high CG
Bu - 2no Betula utilis Multi Stem 11.8-2.0m CG

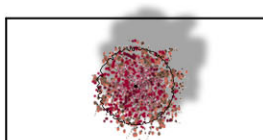


Specimen Shrub

Ap - 2no Acer palmatum 1.2-1.5m high CG

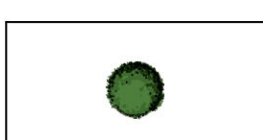

Yew Topiary

TB - 1no Taxus baccata Beehive Dome 90cm-1.1m high beehive
dome shape topiary CG.

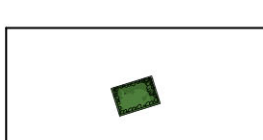

Topiary in a Pot

TP - Pots either side of front door, mass planted with Euonymus
'Jean Hugues', planted at 40-60cm trimmed to create blocks within
pot.

ORNAMENTAL SHRUB BORDERS



Select shrubs from the following list and plant around the areas
identified as ornamental shrub borders in groupings/spacing as
described.

Rear of large beds/boundaries, planted in species groups of
3-5no

Azalea deciduous 40-60cm C7.5 2per msq
Skimmia japonica 'Kew White' 20-30 C5 3per msq
Hydrangea 'White Wave' 40-50cm C10 1per msq

Planted to front of deep beds and around the house in species
groups and waves 5-6no

Anemone 'Honorine Jobert' 20-30 C2 5per msq
Bergenia 'Eroica' 20-30 C2 5per msq
Helleborus 'Pretty Ellen Pink' 20-30 C2 5per msq
Tiarella 'Spring Symphony' 20-30 C2 5per msq
Vinco minor 'Alba' 20-30 C2 5per msq

Planted in shaded areas in species groups and waves 5-6no

Persicaria affinis 'Superba' 20-30 C2 5per msq
Polystichum aculeatum 60-90 C2 1per msq
Polystichum setiferum 'Herrenhausen' 60-90 C2 1per msq
Vinco minor 'Alba' 20-30 C2 5 per msq



Climbers against fence

Hydrangea anomala subsp. petiolaris 80-100 C3

LAWNS



Areas to be laid to turf

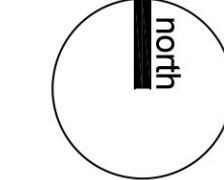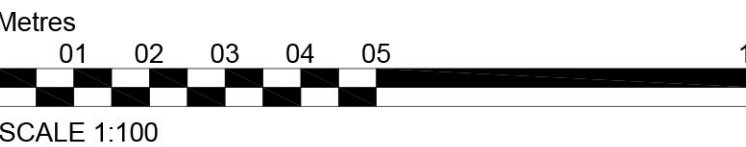

DWG TITLE: LANDSCAPE LAYOUT - SOFTWARES
PROJECT TITLE: 385 BURY & ROCHDALE OLD ROAD
DATE: 08.2025
DRAWN BY: CDL
CHECKED BY: CWB

DWG NO: M3907-PA-05-V1
CLIENT: MR N. AKTAR
WORK STAGE: PLANNING
SCALE: 1:100@A1

Unit 6, Longley Lane
Northenden, Manchester
M22 4NT
T: 0161 946 0008
E: design@barneswalker.co.uk
W: www.barneswalker.co.uk

bw
BARNES
WALKER

© This drawing, the graphics and the landscape works and ideas depicted therein remains the copyright
of Barnes Walker Limited and may not be used, copied in whole or part, or amended without prior written
consent of Barnes Walker Limited. All dimensions are to be checked on site and in the event of any discrepancy refer to Barnes Walker Limited.