




Key

Site Boundary

AREA: 1080.0 m²

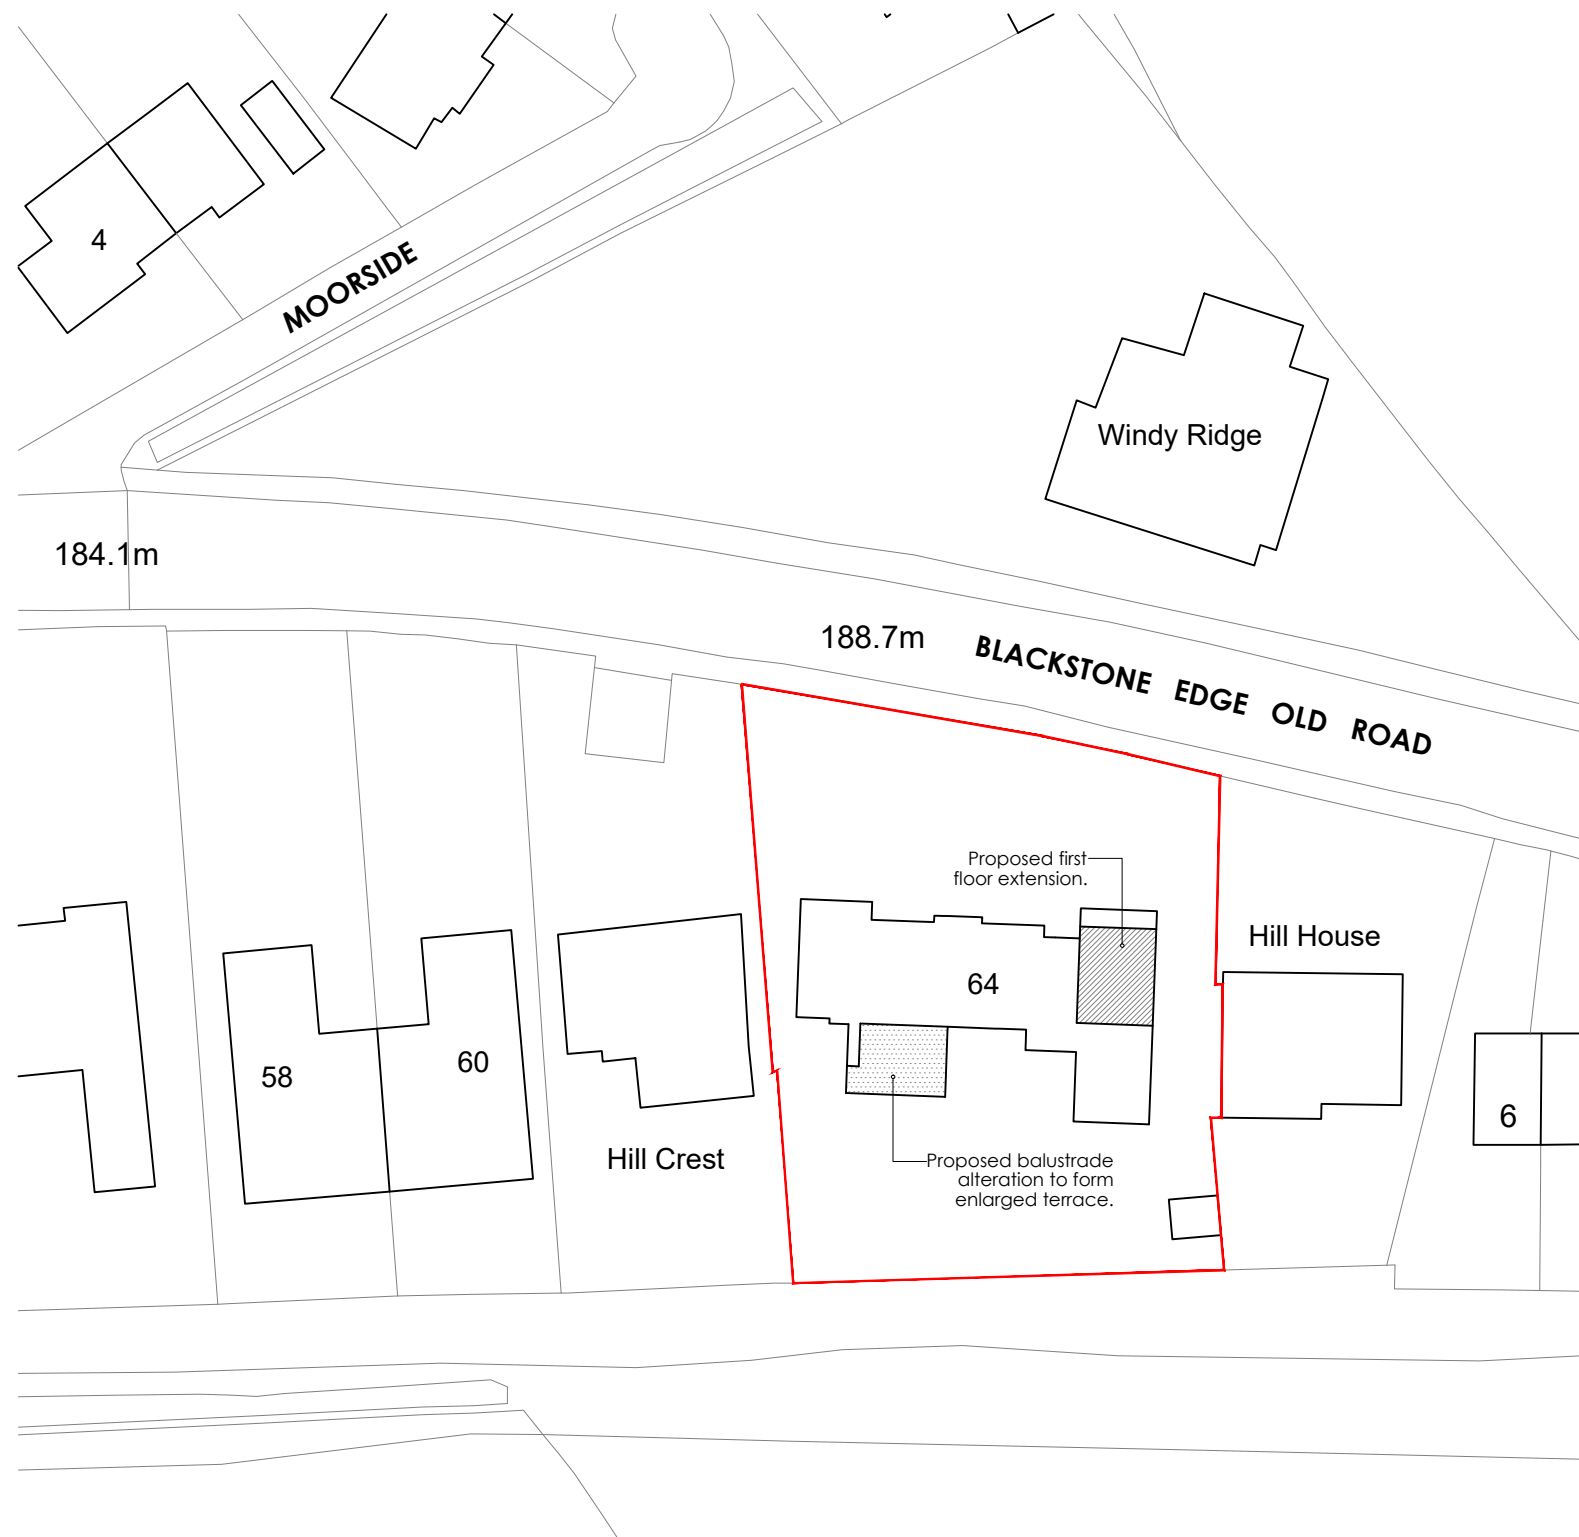

Proposed Block Plan
Scale: 1:500



Rev.	Notes.	Date.	By.
A	Drawing relabeled.	20.08.2025	PB

This drawing is the property of WhiteleyEaves Ltd, and the copyright is reserved. Therefore this drawing is not to be copied or disclosed by any unauthorised persons without the prior consent of WhiteleyEaves Ltd

WHITELEYEAVES

PROPERTY & CONSTRUCTION CONSULTANTS

Hollinwood Business Centre, Albert Street, Oldham, OL8 3QL

T 0161 393 8417

E info@whiteleyeaves.co.uk

W www.whiteleyeaves.co.uk

CLIENT DAN FIELD	
JOB NUMBER 740	DATE 05.08.2025
DRAWING NAME PROPOSED BLOCK PLAN	
SCALE DRAWN: 1:500	PAGE SIZE A3
REVISION A	DRAWING NUMBER 006
ADDRESS 64 BLACKSTONE EDGE OLD ROAD LITTLEBOROUGH OL15 0JN	
NOTES	
DRAWN BY: PB	CHECKED BY: