
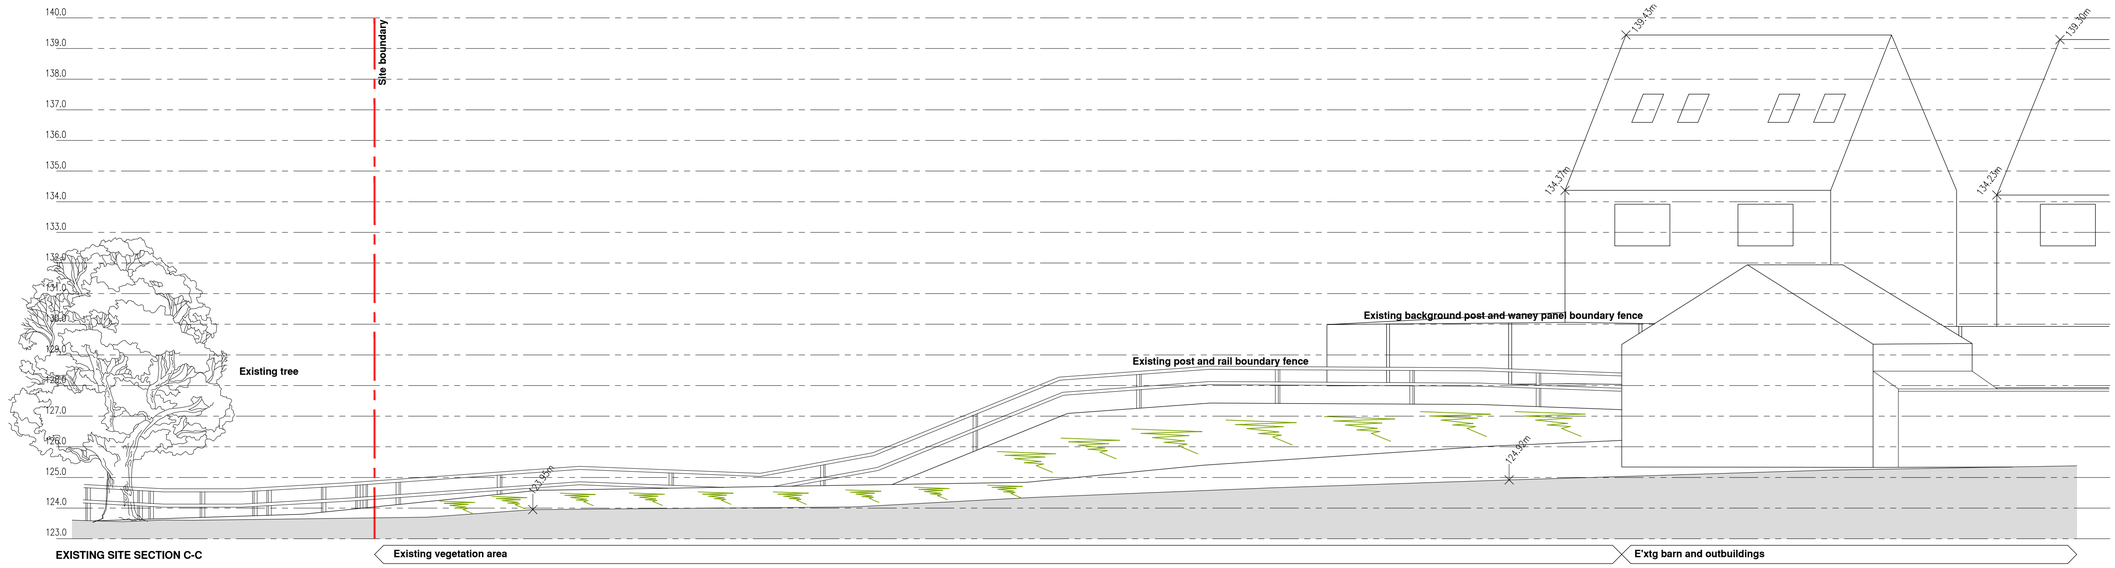


EXISTING SITE SECTION C-C

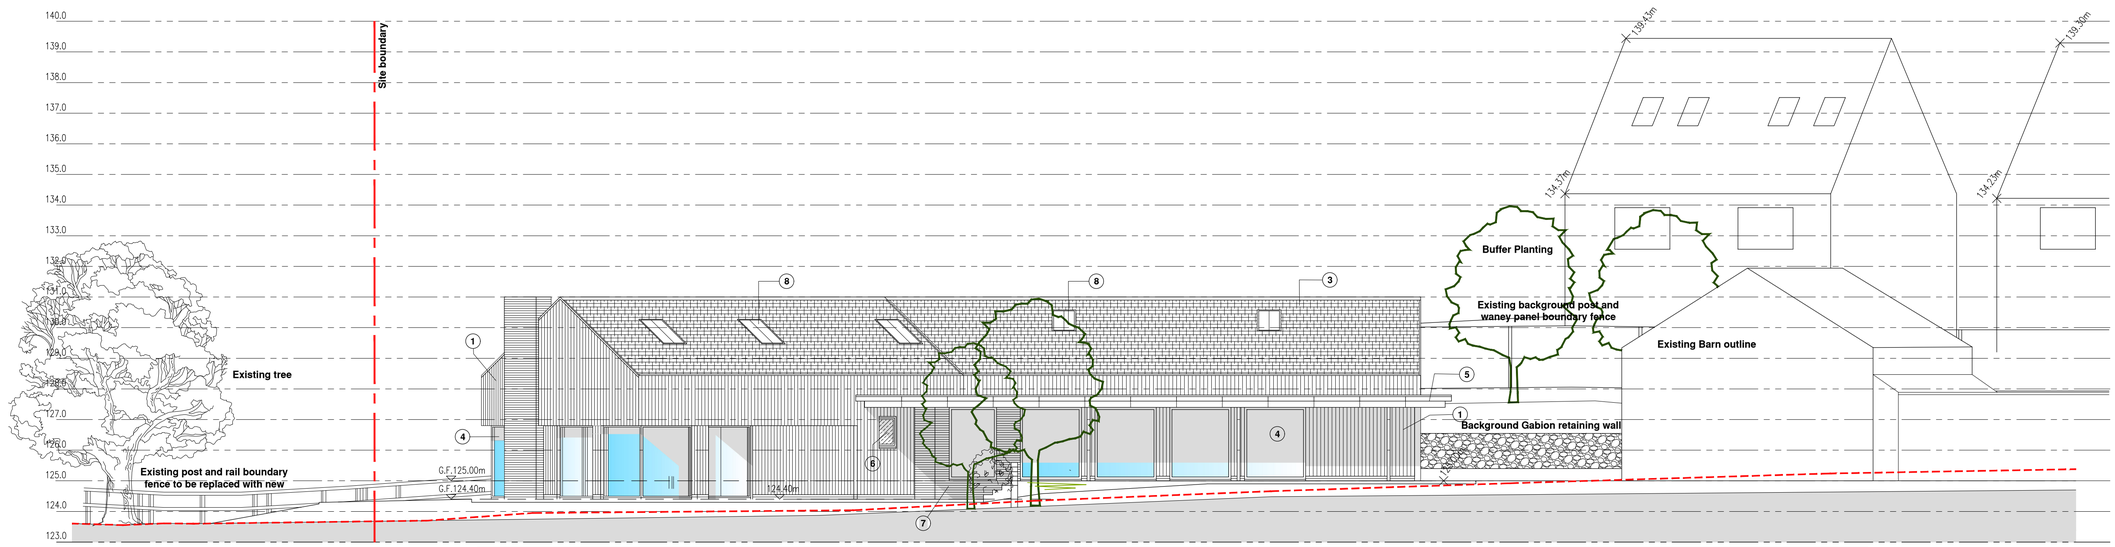


SITE SECTION C-C (SOUTH WEST) AS PROPOSED

Site Boundary

1:100 0 1 2 3 4 5 6 7 8 9 10m

NORTH

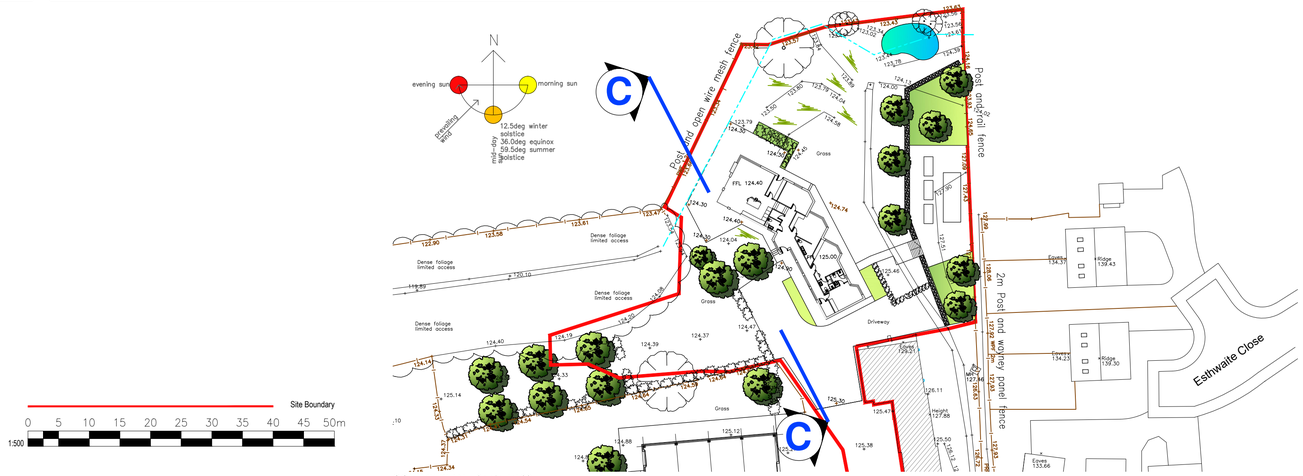

CONTEXT PLAN Scale 1:500

Site Boundary

1:500 0 5 10 15 20 25 30 35 40 45 50m

NOTES

1. On no account may this drawing be scaled.
2. Any discrepancy to be reported to the Architect immediately.
3. The Contractor must check all dimensions on site.
4. This drawing is copyright of P.I.Enterprsises ltd t/a LR-Design) it may not be reproduced, or part reproduced without the express consent of propertysign.

Drawing Status

- ☐ PRELIMINARY FOR APPROVAL
- ☐ AGREED LAYOUT -SIGNED OFF
- ■ PLANNING DRAWING
- ☐ BUILDING CONTROL DRAWING
- ☐ TENDER DRAWING
- ☐ CONTRACT DRAWING
- ☐ CONSTRUCTION DRAWING
- ☐ AS-BUILT DRAWING

PLANNING

Project

Langley Lane Farm,
Langley Lane
Middleton M24 5LJ

Drawing Title

Existing & Proposed Site Sections & Contextual Plan
Sheet 3 of 4

Scale	Date
1:100 & 1:500 @ A1	30.05.25

Drawing No.	Revision
2300/L21-402	B

Revision Details

REV A Existing site sections and section line notification added - Section extent increased to accord with 28.05.25 planning request 29.05.25
REV B Existing site sections and section line notification added - Section extent increased to accord with 28.05.25 planning request 29.05.25

Proposed Elevations Material Key:

1. Black stained timber cladding
2. Contrasting Timber cladding (charred larch or similar)
3. Dark grey roofing slate
4. Grey framed windows
5. Grey metal cladding (GreenCoat or similar)
6. Opaque glazing
7. Reclaimed farmhouse blend brickwork to match existing farmhouse
8. Conservation Velux rooflights

Existing levels

Proposed trees

Existing and proposed levels

L R DESIGN
Architectural services
Office 3
131a Bury New Road,
Prestwich
M25 9NX
t. +44(0)161 820 9196
e. project@lr-design.net
www.lr-design.net