




View 1 - Proposed view from public road.



View 2 - Proposed bell tent and communal hut for guest use.

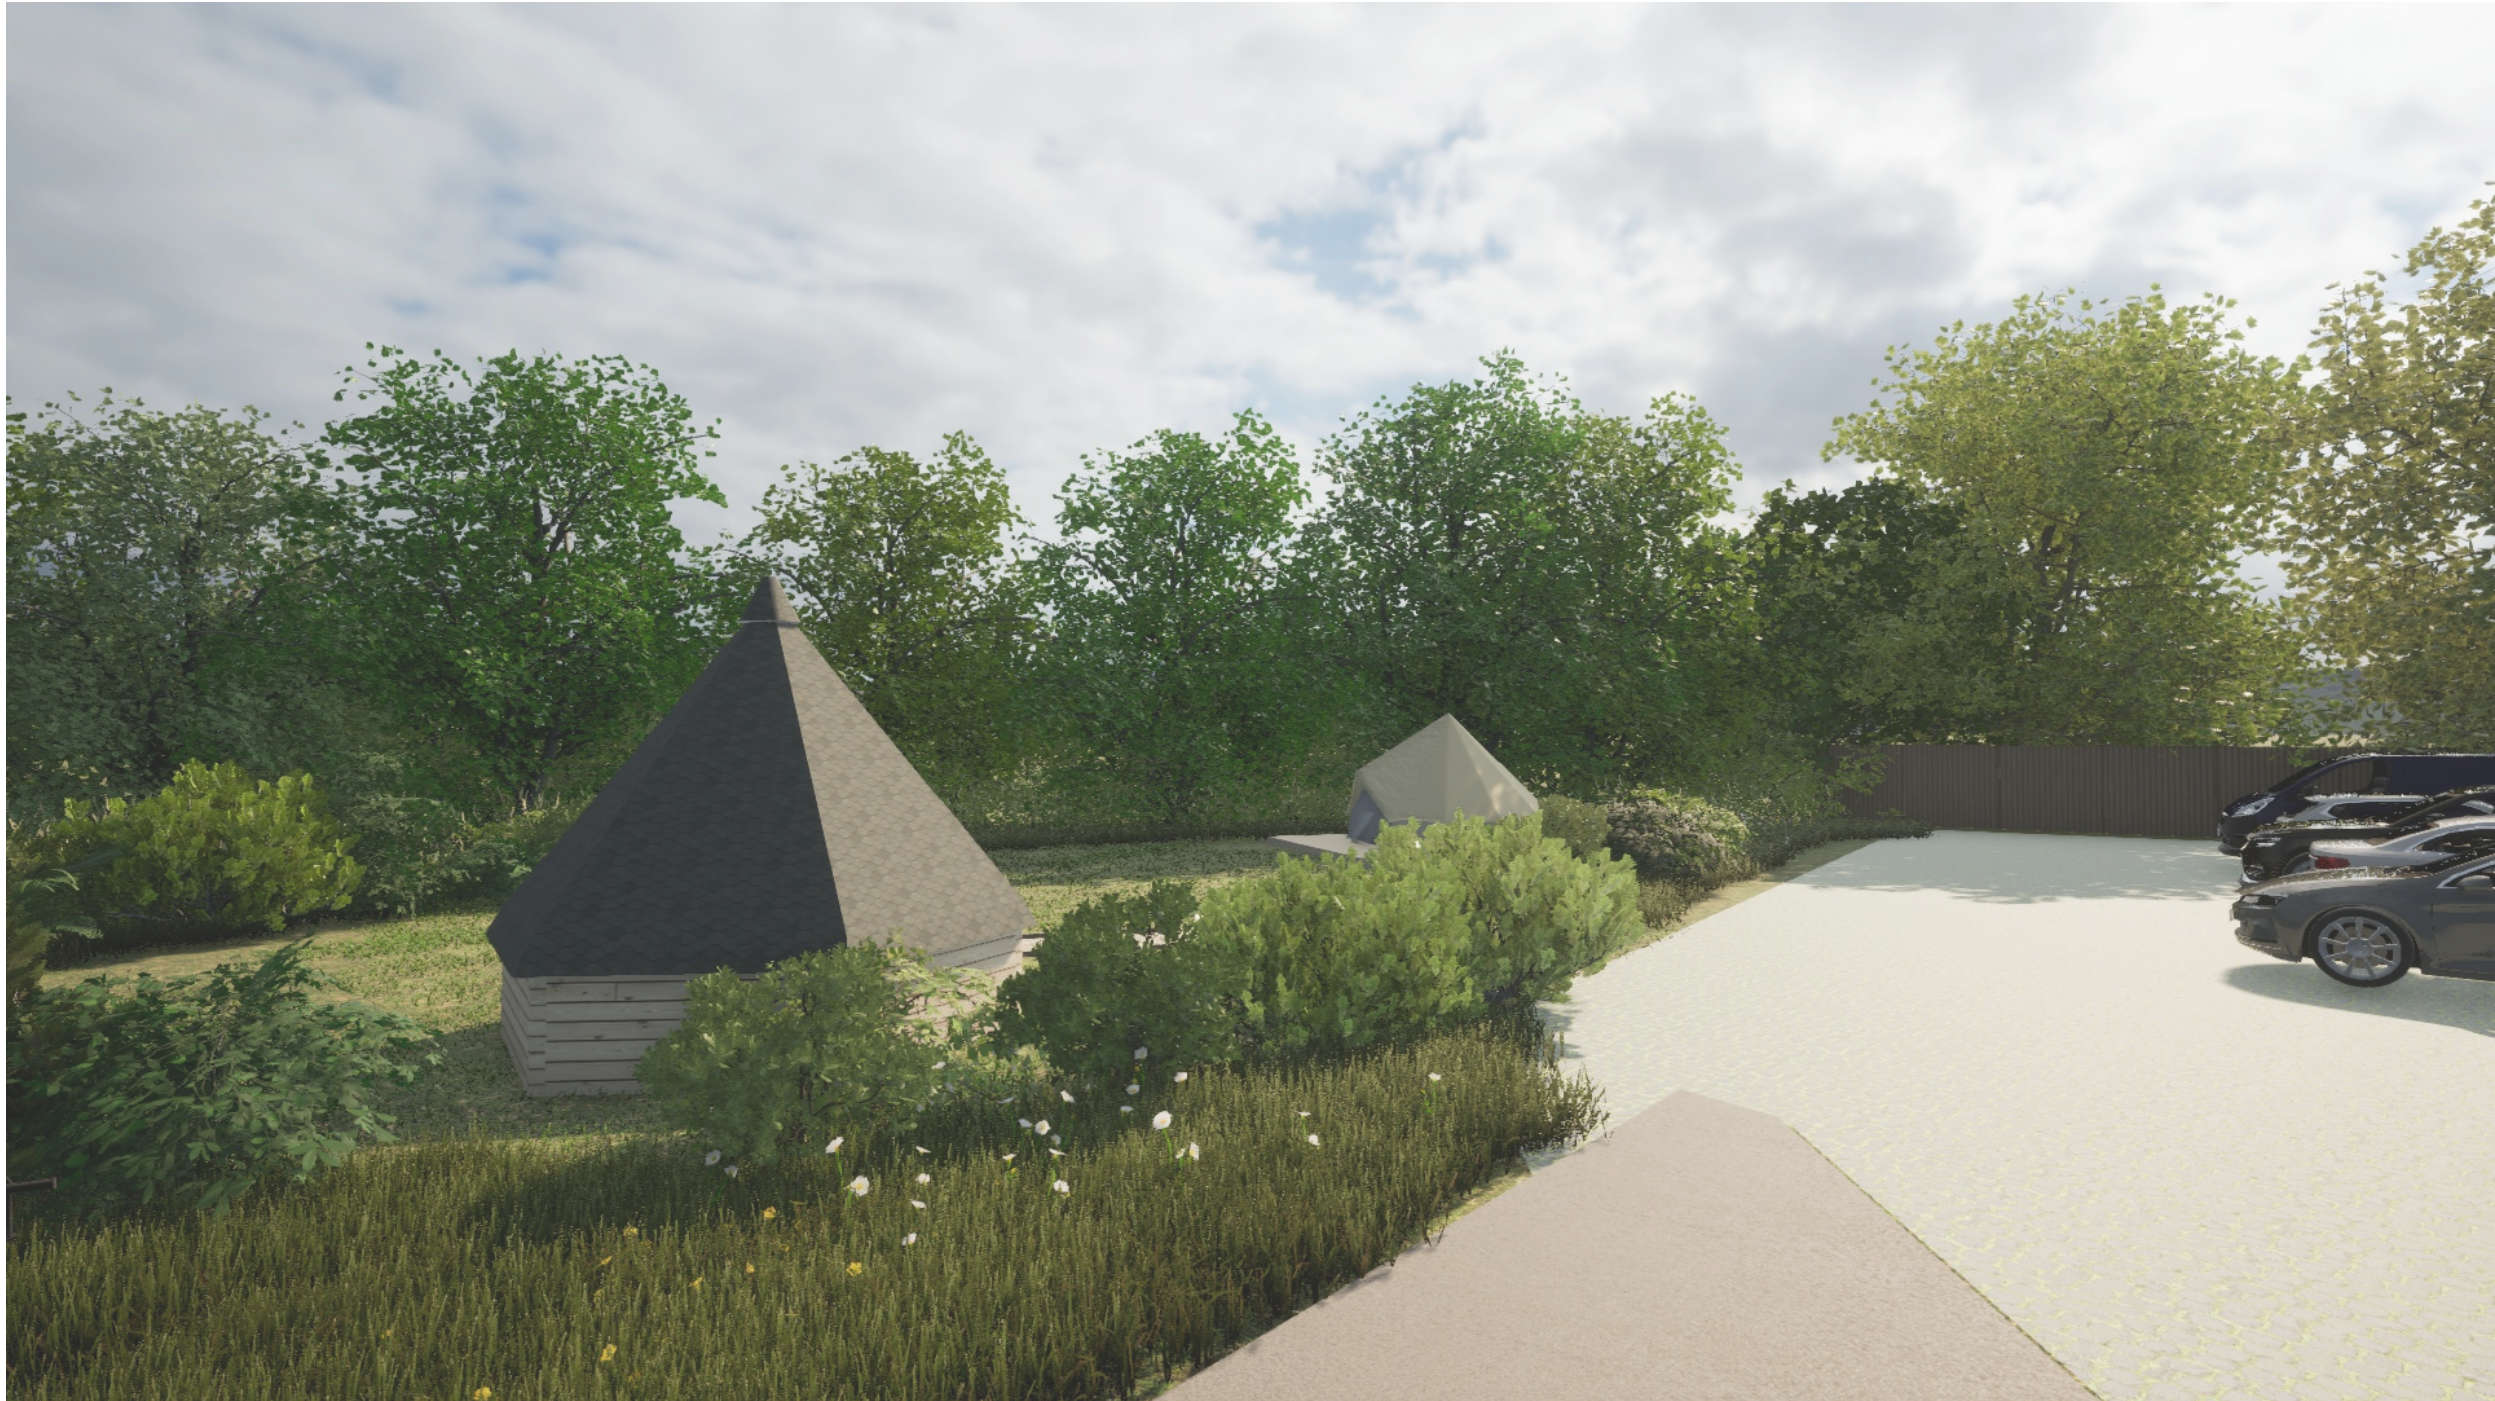

View 3 - View of proposed pods.



View 4 - View of proposed pods facing east across site.

Date	Description	Rev	By

Revision Description

--

Project:
Proposed Glamping Site - For Mr N Matley
Land Adjacent to 13, Hollingworth Fold, Skye Road,
Littleborough, OL15 0AJ

Drawing Title:
ARTIST IMPRESSIONS

Drawing Number:
211142-02-10

Revision:	
Date:	13.02.2023
Scale:	NTS
Drawn By:	TA
CAD Dwg File:	
Checked By:	EC

Issue Status:
Full Planning Application