
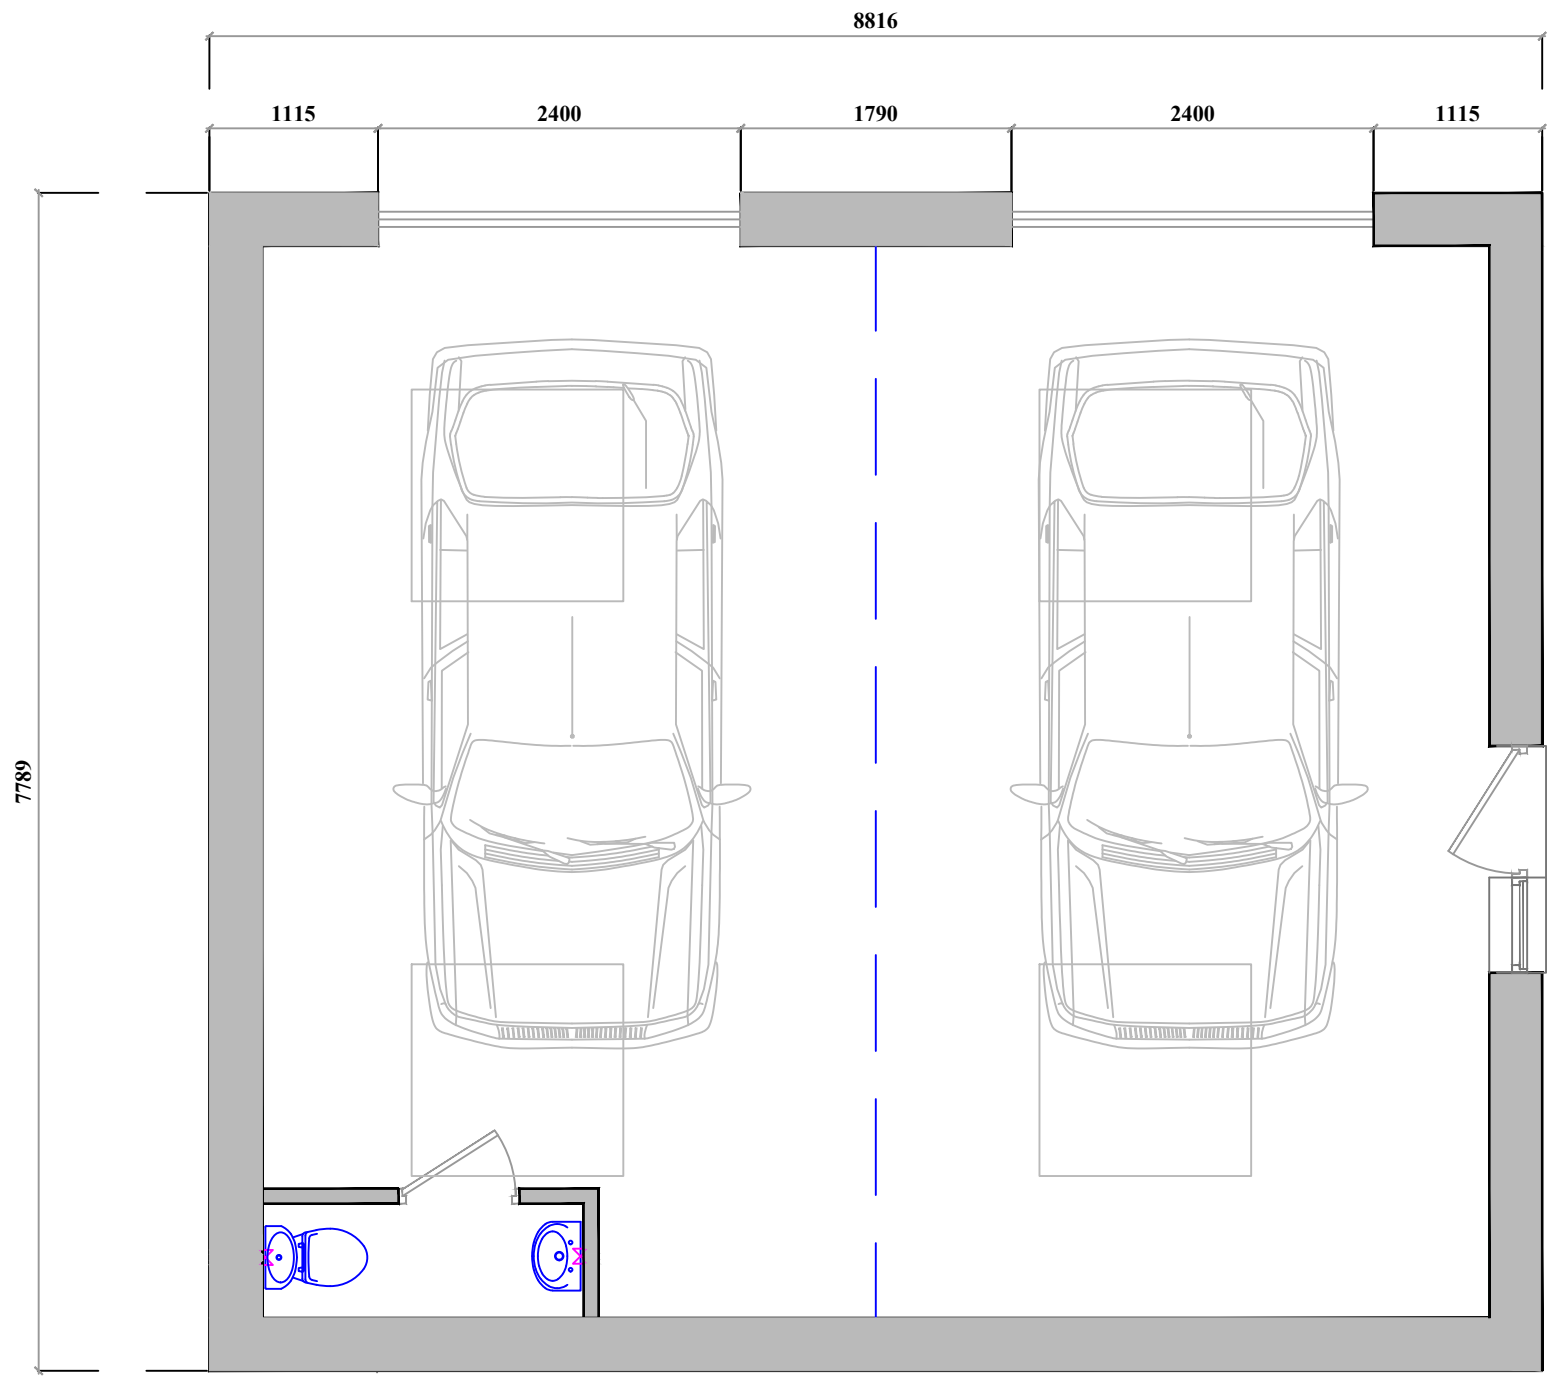


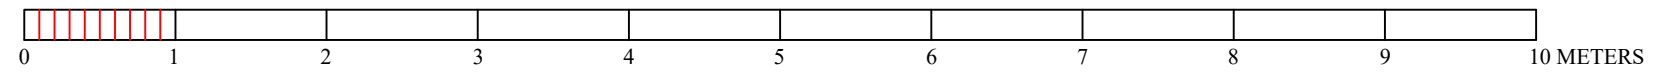

# FLOOR PLAN

|                                                            |                                                           |                                               |                                                         |                                          |                 |
|------------------------------------------------------------|-----------------------------------------------------------|-----------------------------------------------|---------------------------------------------------------|------------------------------------------|-----------------|
| <b>SEAL DESIGN</b><br>INTERIOR AND ARCHITECTURAL DESIGNERS | <b>CLIENT</b><br>11A BRAMALL CLOSE<br>MILNROW<br>OL16 4BX | <b>PROJECT</b><br><u>PROPOSED REAR GARAGE</u> | <b>scale</b><br>1:50@A3<br><b>date</b><br>FEBRUARY 2025 | <b>DRAWING REF</b><br><u>1416/25/210</u> | <b>REVISION</b> |
|------------------------------------------------------------|-----------------------------------------------------------|-----------------------------------------------|---------------------------------------------------------|------------------------------------------|-----------------|