



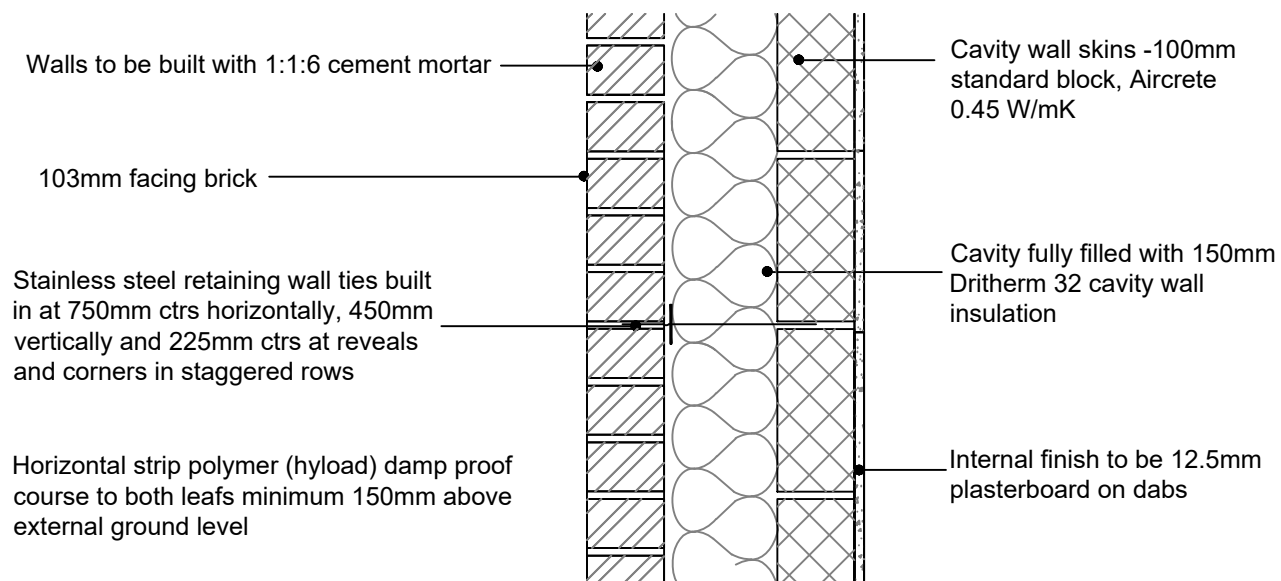


Typical Wall Detail

Scale 1:10

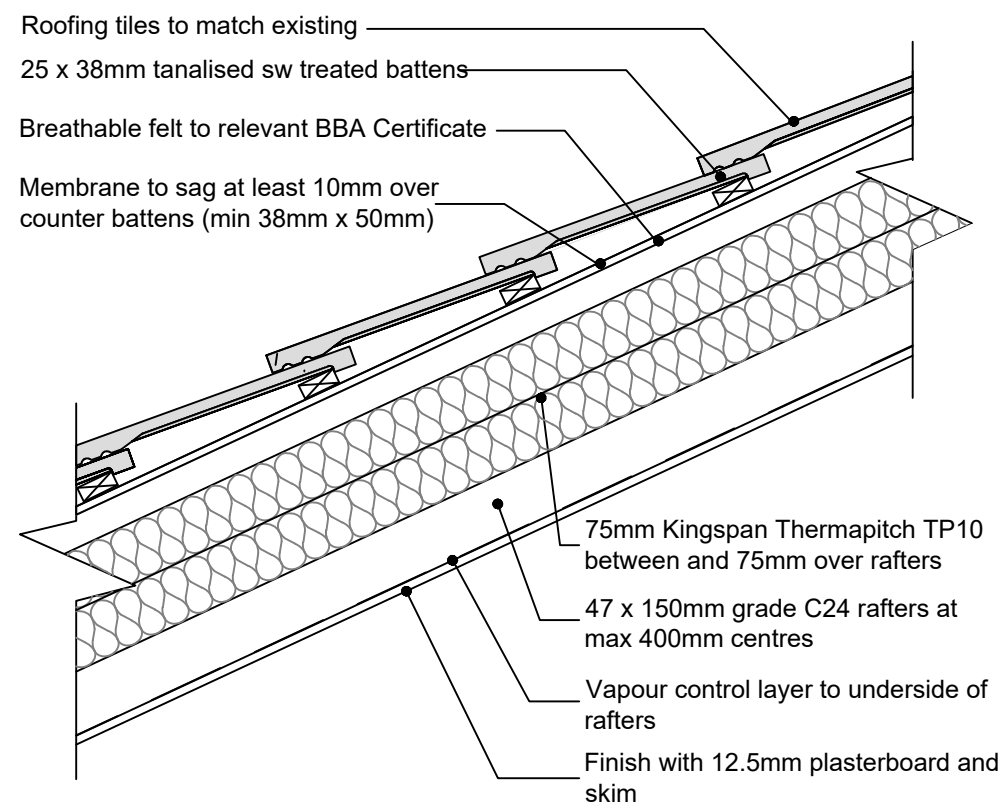

Typical Single Storey Roof Detail

Scale 1:10

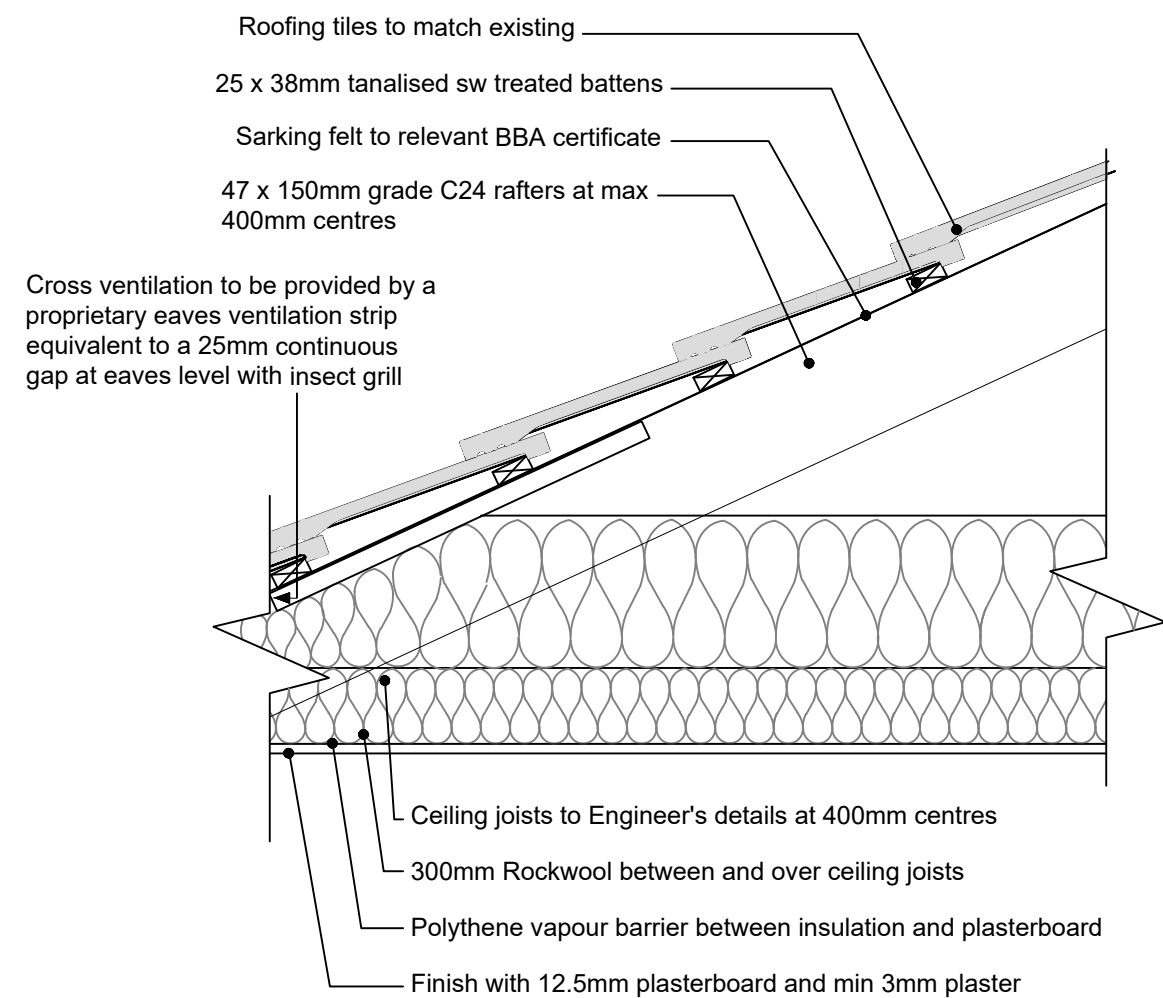

Typical Second Storey Roof Detail

Scale 1:10

Client:

Project / Title:

Proposed Two / Single Storey Rear Extension  
at 7 Oxendale Drive, Middleton, M24 4FN

AutoCAD Location D:\BentleyP&PM\Planning Apps\

Drawn: MJD Scale: As Shown @ A3 Date: 25.03.25

No. TSRE-7OD-012

Rev. A