



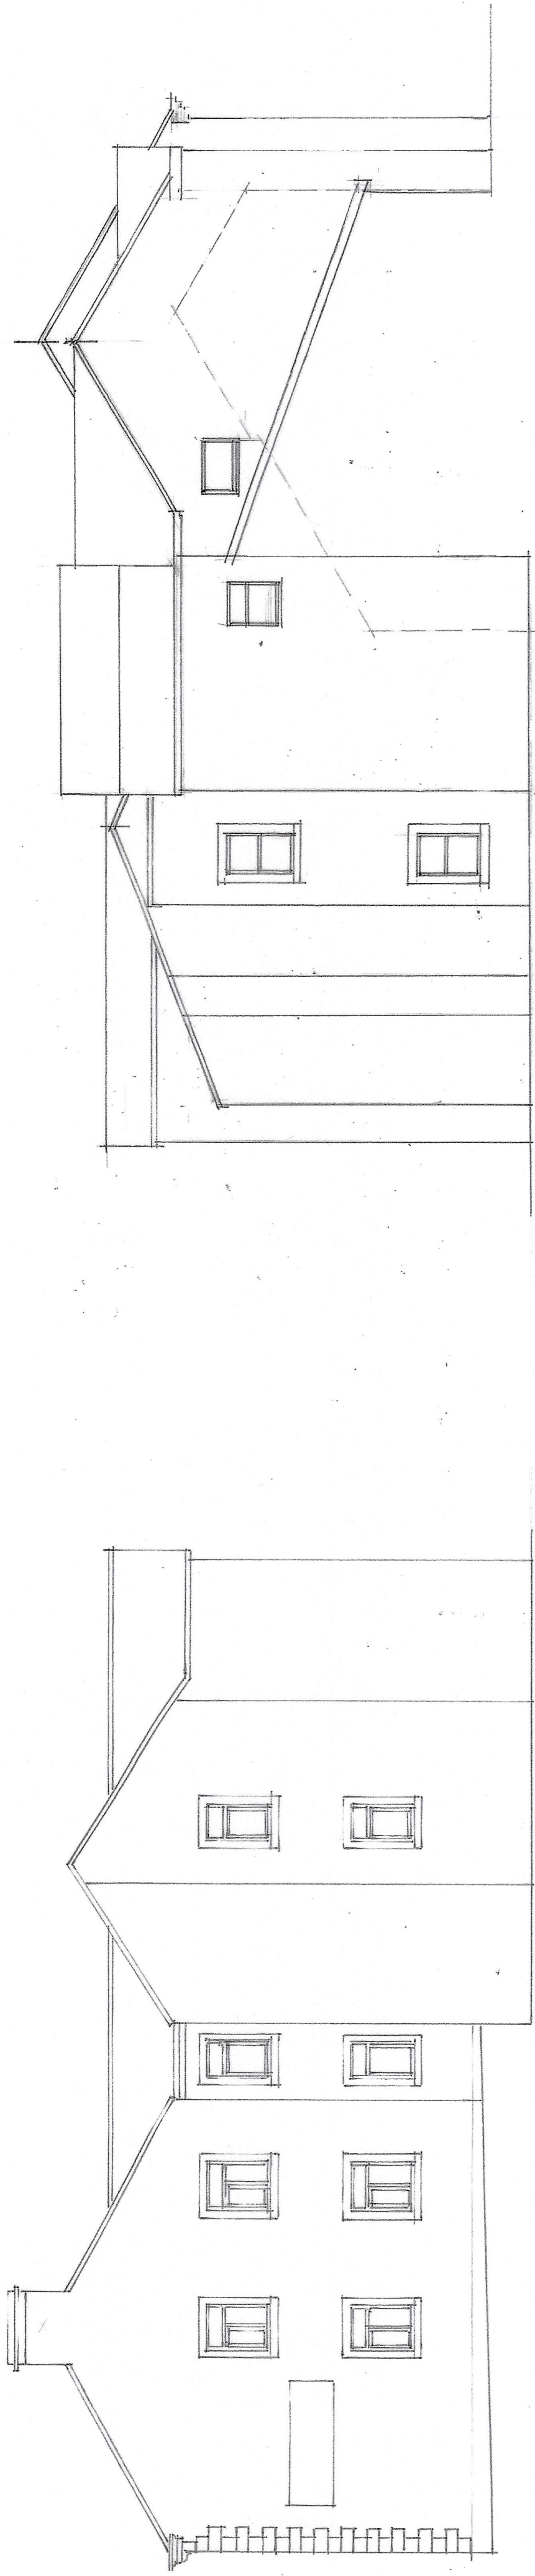


SIDE

SIDE

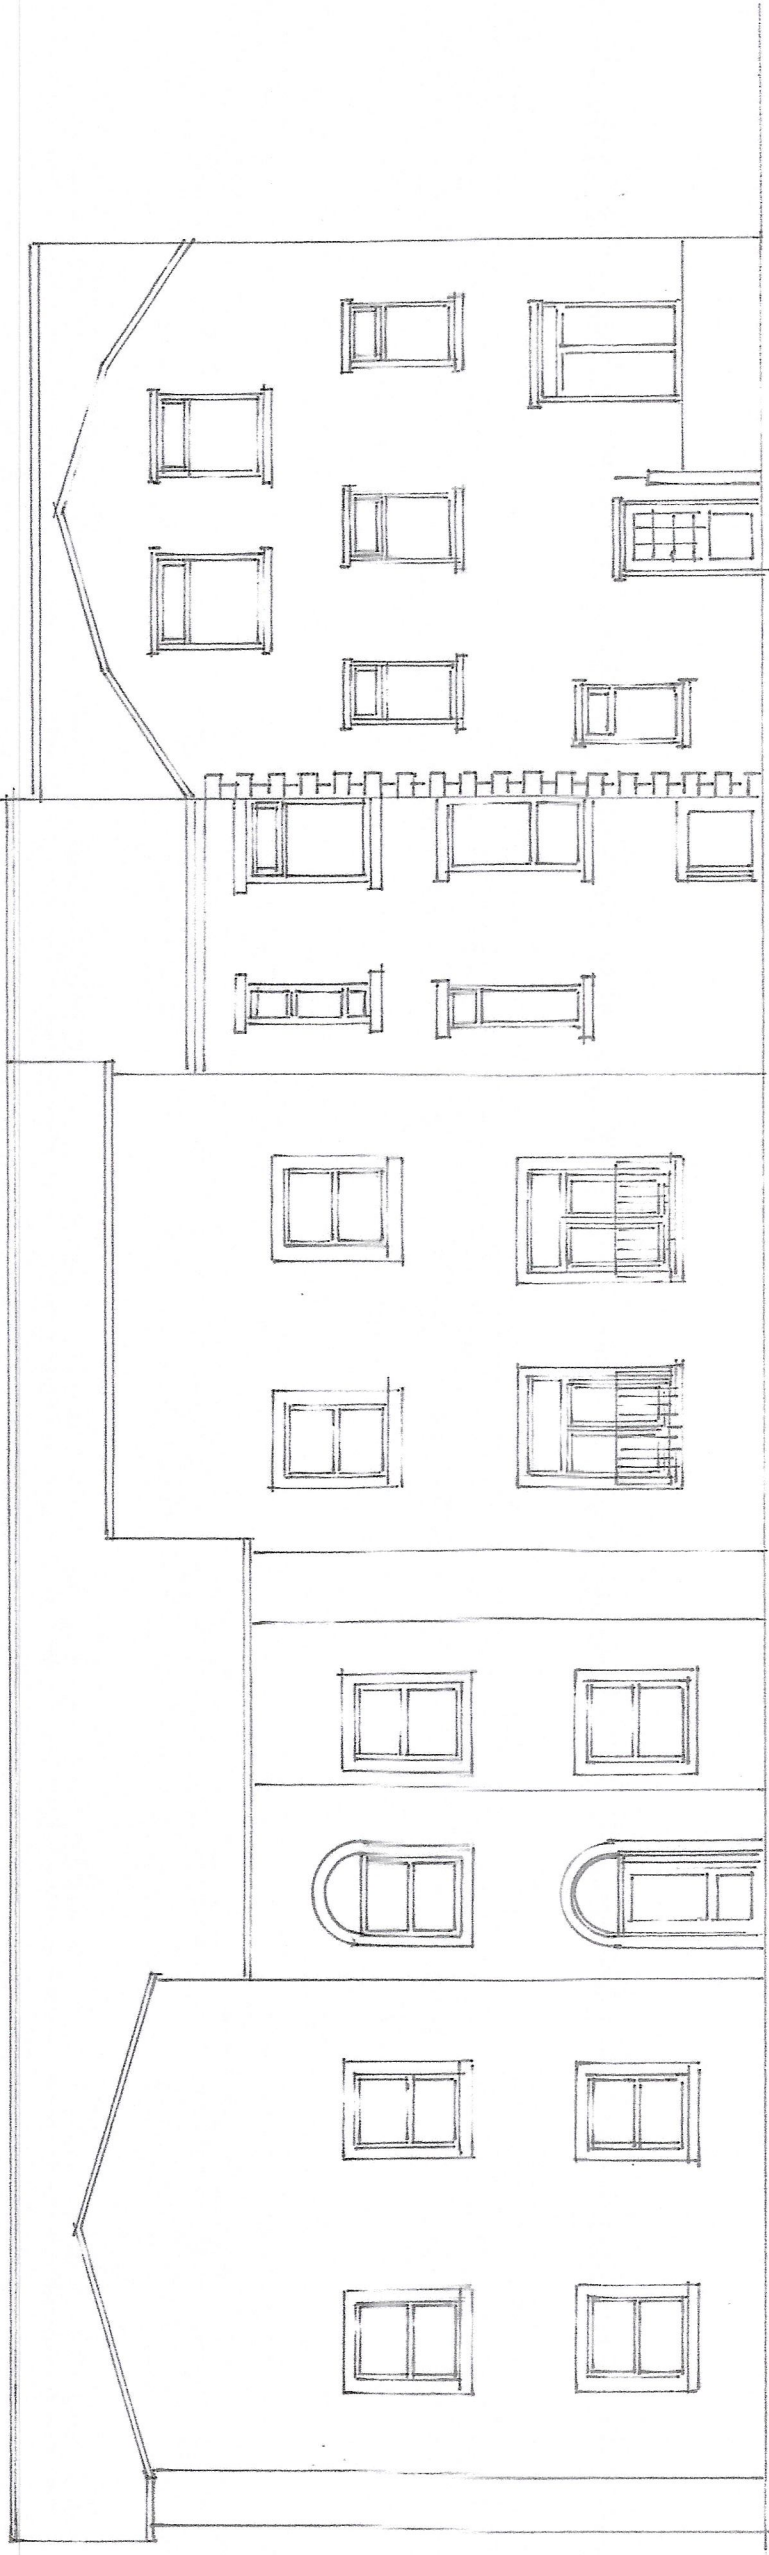

REAR

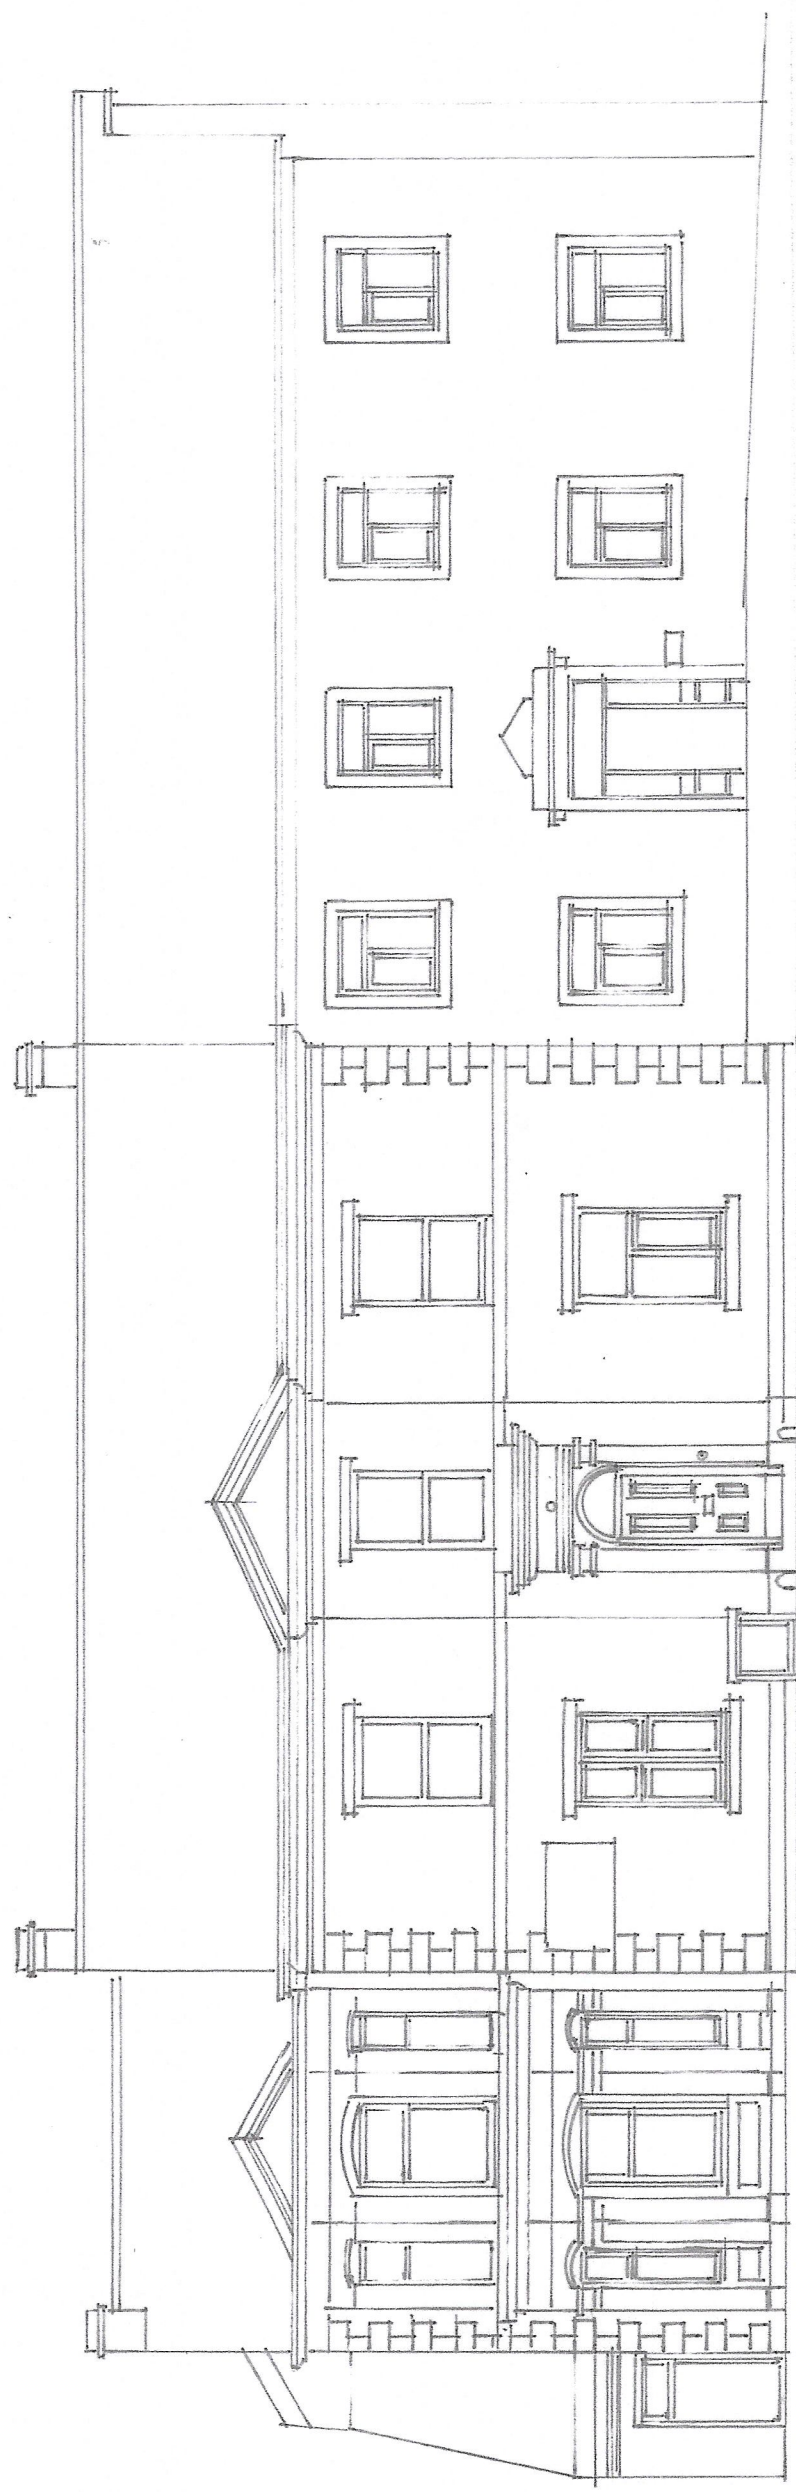

FRONT

CLIENT	RIVERSIDE NURSING HOME 9 CHURCH STREET LITTLEBOROUGH OL15 8DA
JOB TITLE	PROPOSED EXTENSIONS ALTERATIONS
DRAWING TITLE	ELEVATIONS AS EXISTING
HOLBOROW + ORMESHER LIMITED	architectural & interior design
COMPANY ADDRESS: 15 OVERTON CLOSE MIDDLEWICH CHESHIRE CW10 0PE PHONE: 0778 84 839	
DATE	17/06/03
BY	17/06/03
CHECKED	17/06/03
APPROVED	17/06/03
DRAWING NUMBER	2304/25/03