



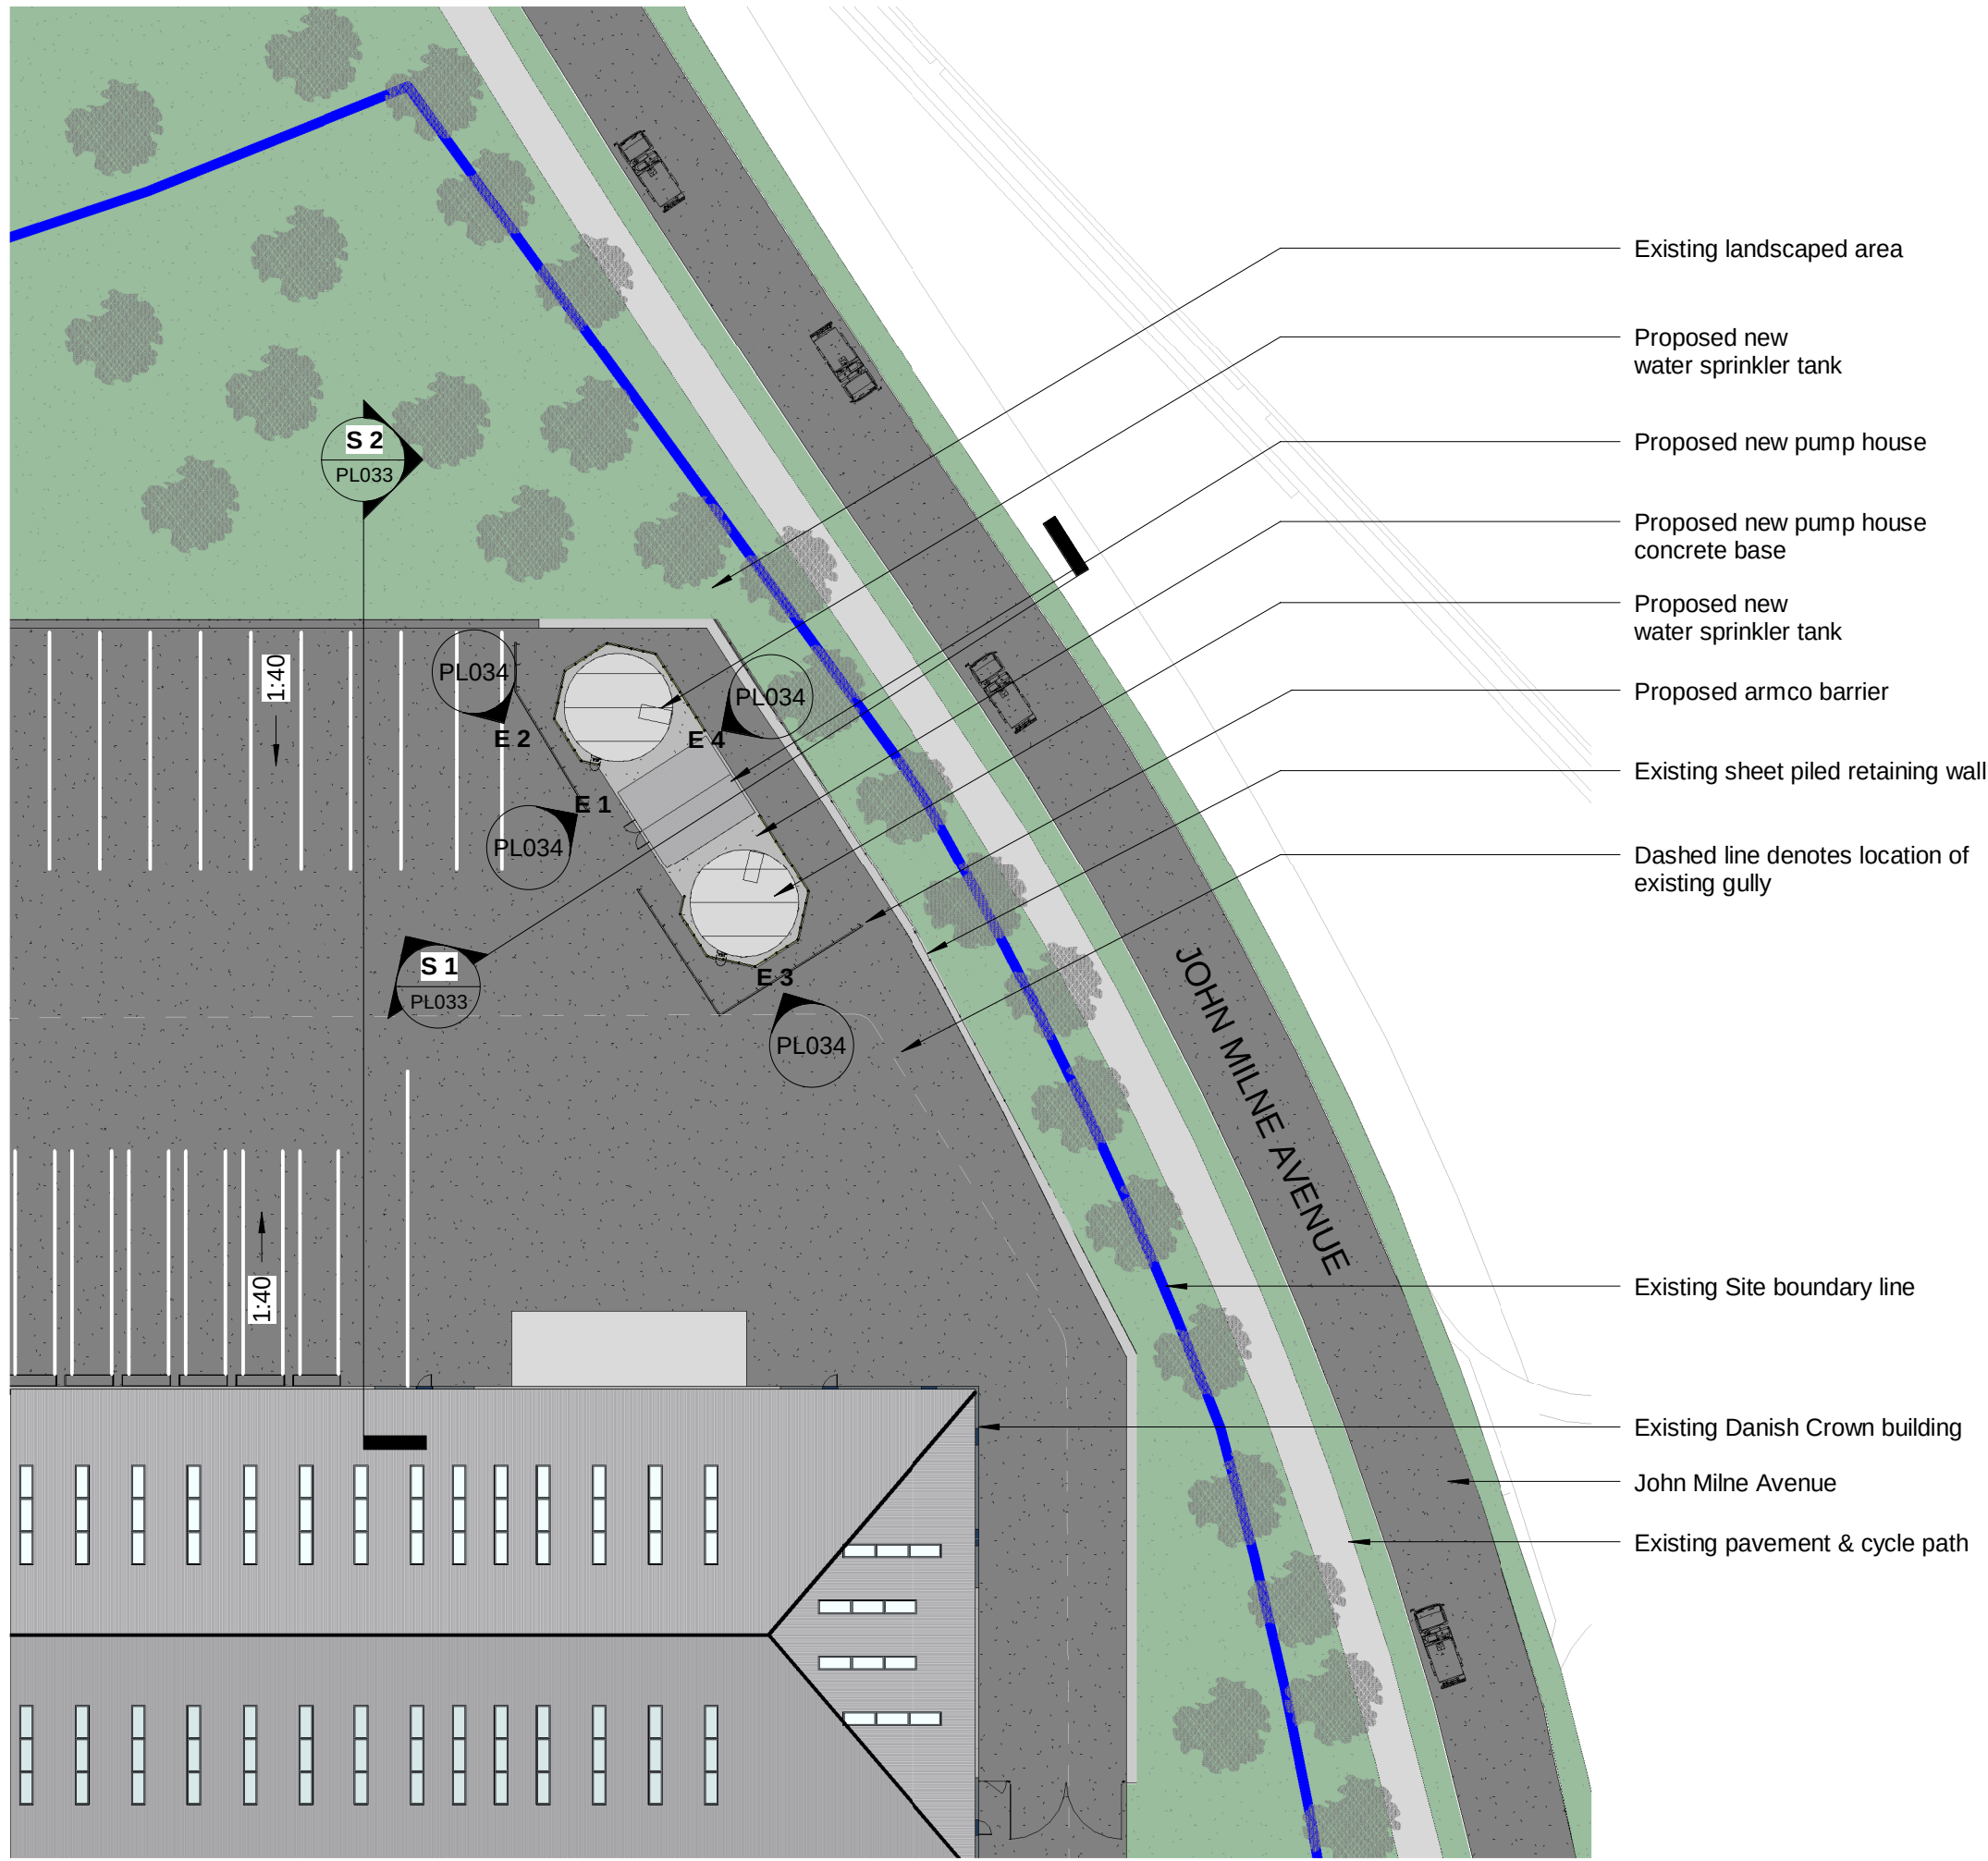


Proposed Sprinkler Tank Works Plan
1 : 500


— Site Boundary

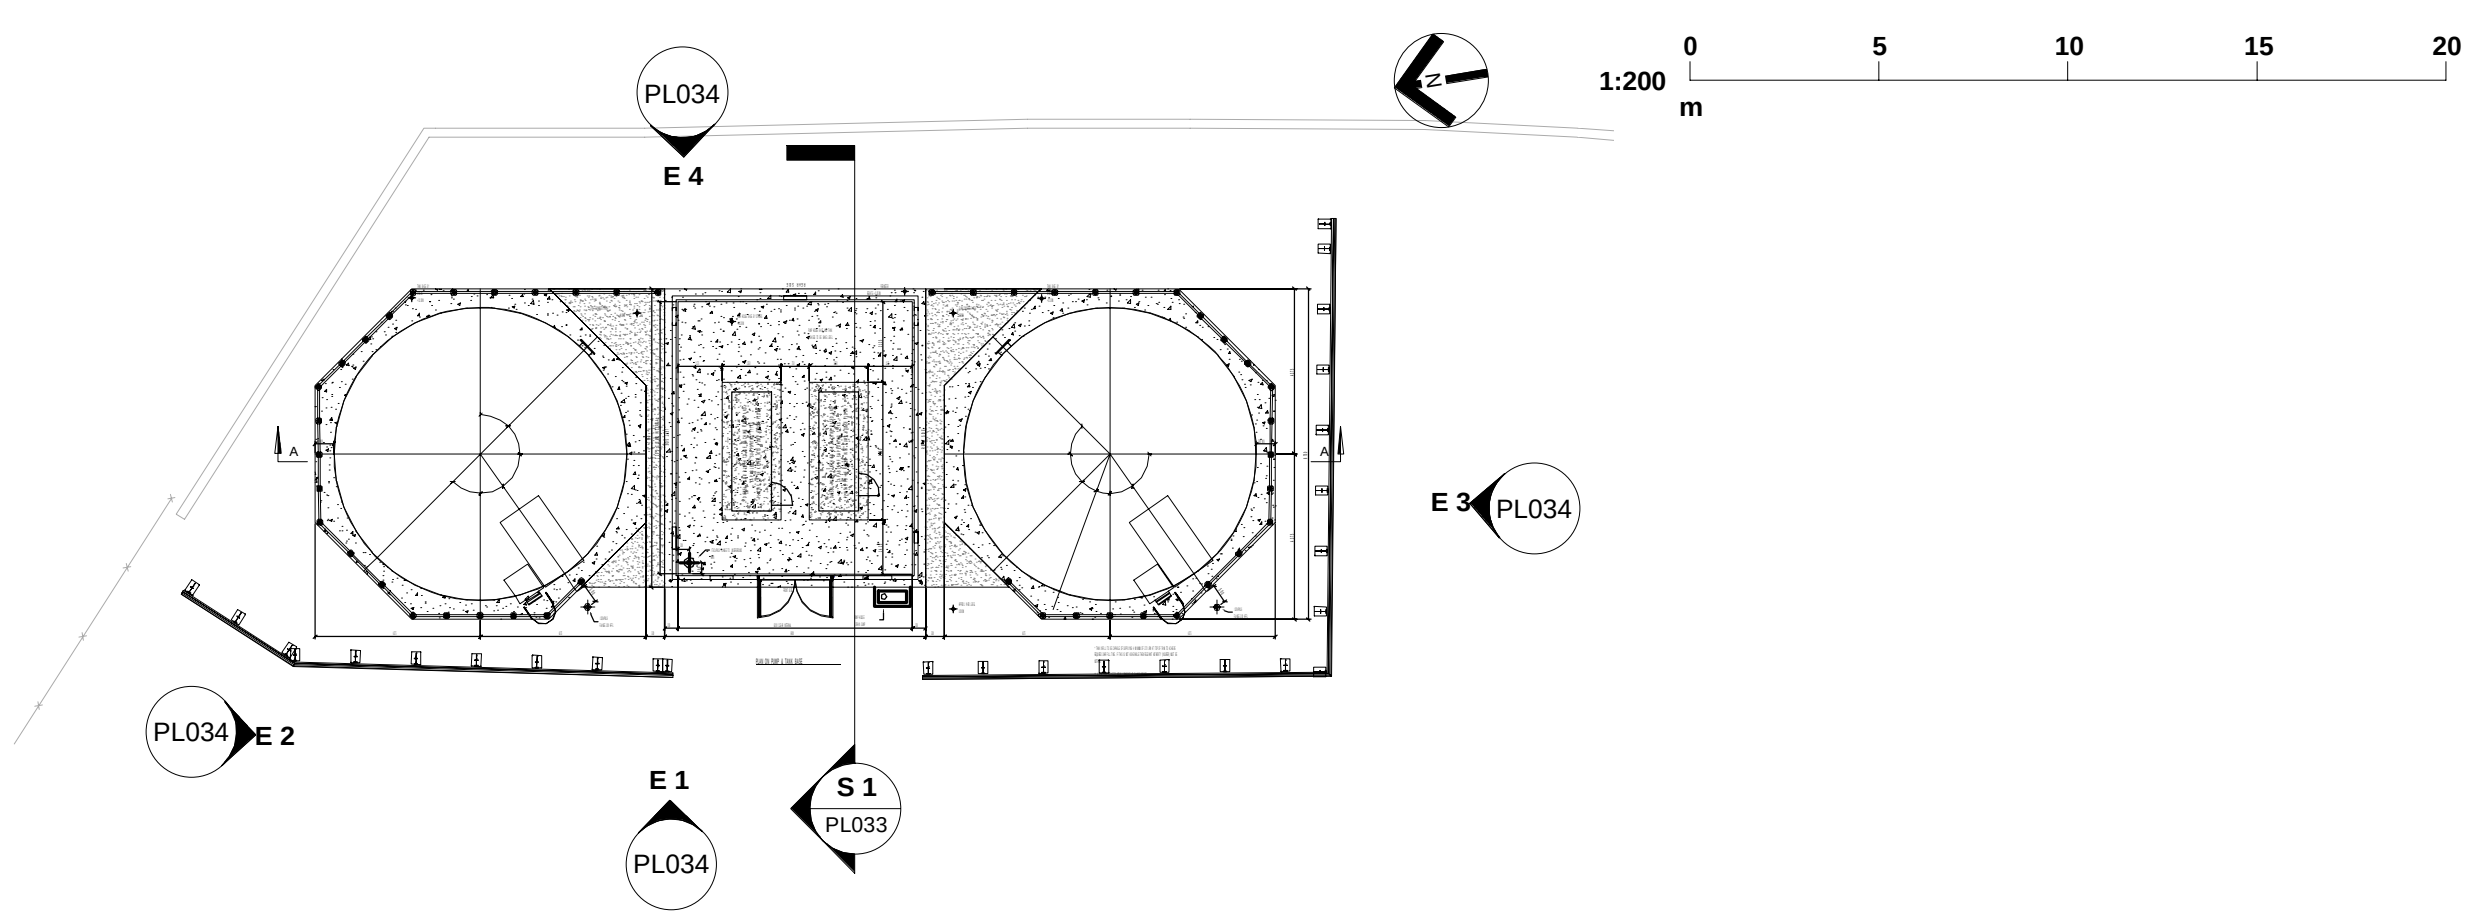

Proposed Sprinkler Tanks and Pump Station Plan
1 : 200

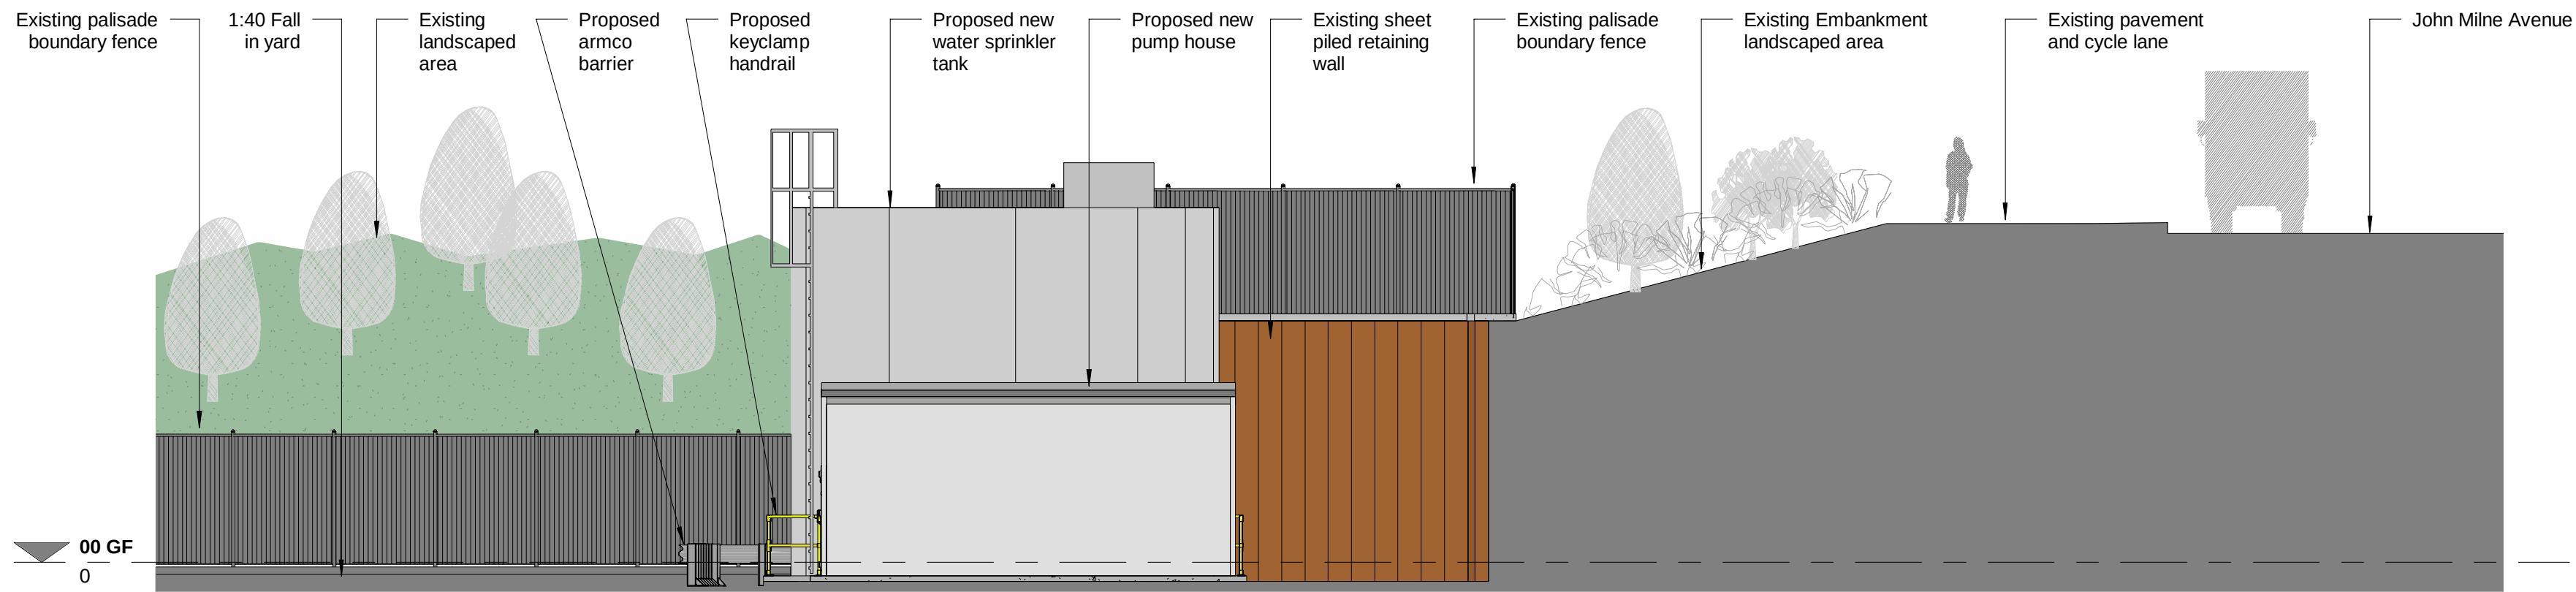

Proposed Site Section 1
1 : 100

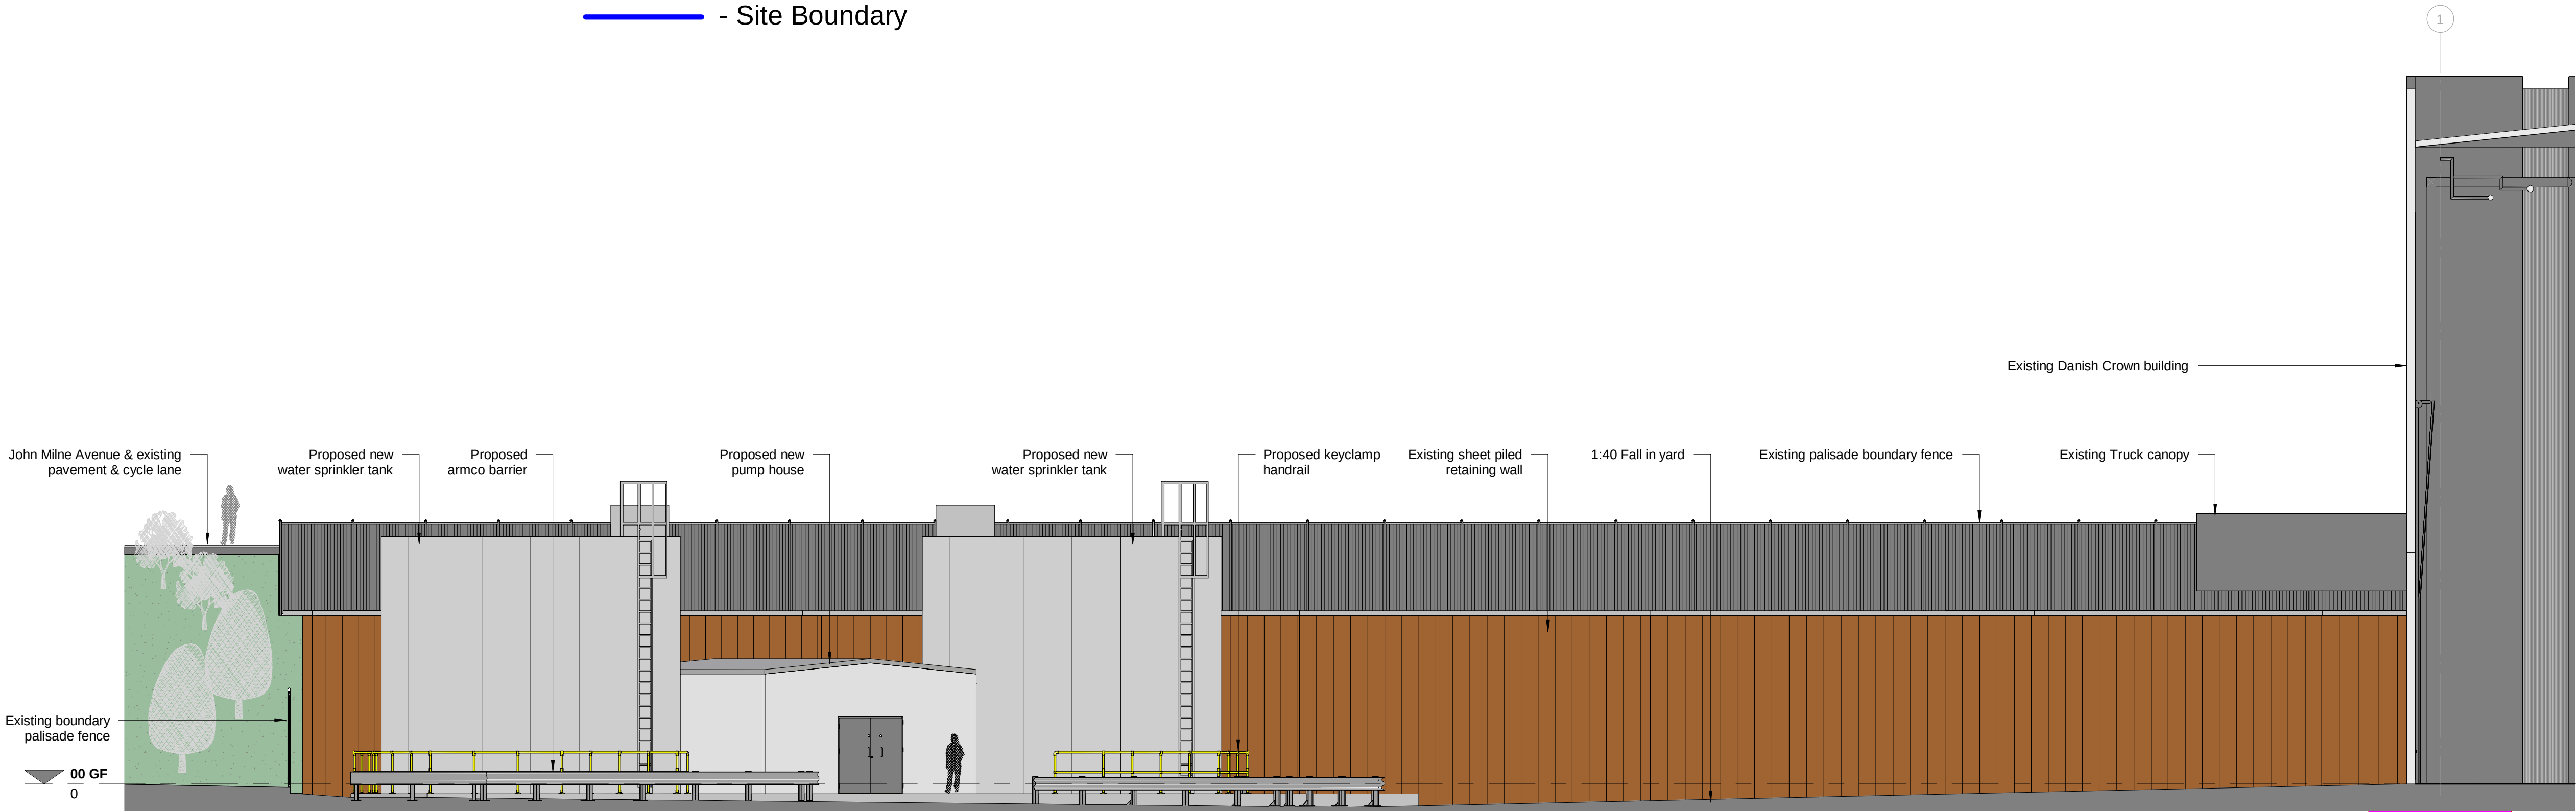

Proposed Site Section 2
1 : 100

DO NOT SCALE DRAWINGS.

GENERAL NOTES

1. All dimensions are in millimetres unless noted otherwise.
No dimension to be scaled off this drawing.
All dimensions to be checked on site prior to ordering materials.

P02	01.01.2025	Updated for Planning Approval	TOML	CHSP
P01	09.06.2025	Issued for Planning Approval	RMAS	TOML
Rev	Date	Description	Drawn	Chk'd/ App'd

Client:

Danish Crown

Project:

DANISH CROWN, ROCHDALE
SPRINKLER INSTALL

Drawing Title:

PROPOSED SPINKLER TANKS
EXTERNAL WORKS

Scale (at A1): As indicated NIRAS Project No.: 81400726

NIRAS

ARCHITECTS

Project Contact: CHSP @NIRAS.com tel: +44 (0) 1509 670 850

Status	PLANNING	Status	PL
--------	----------	--------	----

Drawing No.:	81400726-NIR-B-XX-DR-A-PL033	Revision:	P02
--------------	------------------------------	-----------	-----

Copyright, Designs and Patents Act (1988)
This drawing must not be reproduced without the permission of NIRAS Group (UK) Ltd.