

1. On no account may this drawing be scaled.
2. Any discrepancy to be reported to the Architect immediately.
3. The Contractor must check all dimensions on site.
4. This drawing is copyright of P.I. Enterprises Ltd
(t/a LR-Design) it may not be reproduced, or part reproduced
without the express consent of Propertysign.

PRELIMINARY FOR APPROVAL
 AGREED LAYOUT -SIGNED OFF
 PLANNING DRAWING
 BUILDING CONTROL DRAWING
 TENDER DRAWING
 CONTRACT DRAWING
 CONSTRUCTION DRAWING
 AS-BUILT DRAWING

Project
 Longley Lane Farm,
 Longley Lane
 Middleton M24 5LJ

Scale	Date
1:500 @ A1	30.05.25
Drawing No.	Revision
0/121-400	B




Planning comments added - drawing split
 L21-400 & 401
 04.25
 * B Existing site sections and section line
 clarification added - Section extent increased to
 accord with 28.05.25 planning request 29.05.25

- 1 Black stained timber cladding
- 2 Contrasting Timber cladding (charred larch or similar)
- 3 Dark grey roofing slate
- 4 Grey framed windows
- 5 Grey metal cladding (GreenCoat or similar)
- 6 Opaque glazing
- 7 Reclaimed farmhouse blend brickwork to match existing farmhouse
- 8 Conservation Velux rooflights


Existing levels

Proposed trees

Existing and proposed levels

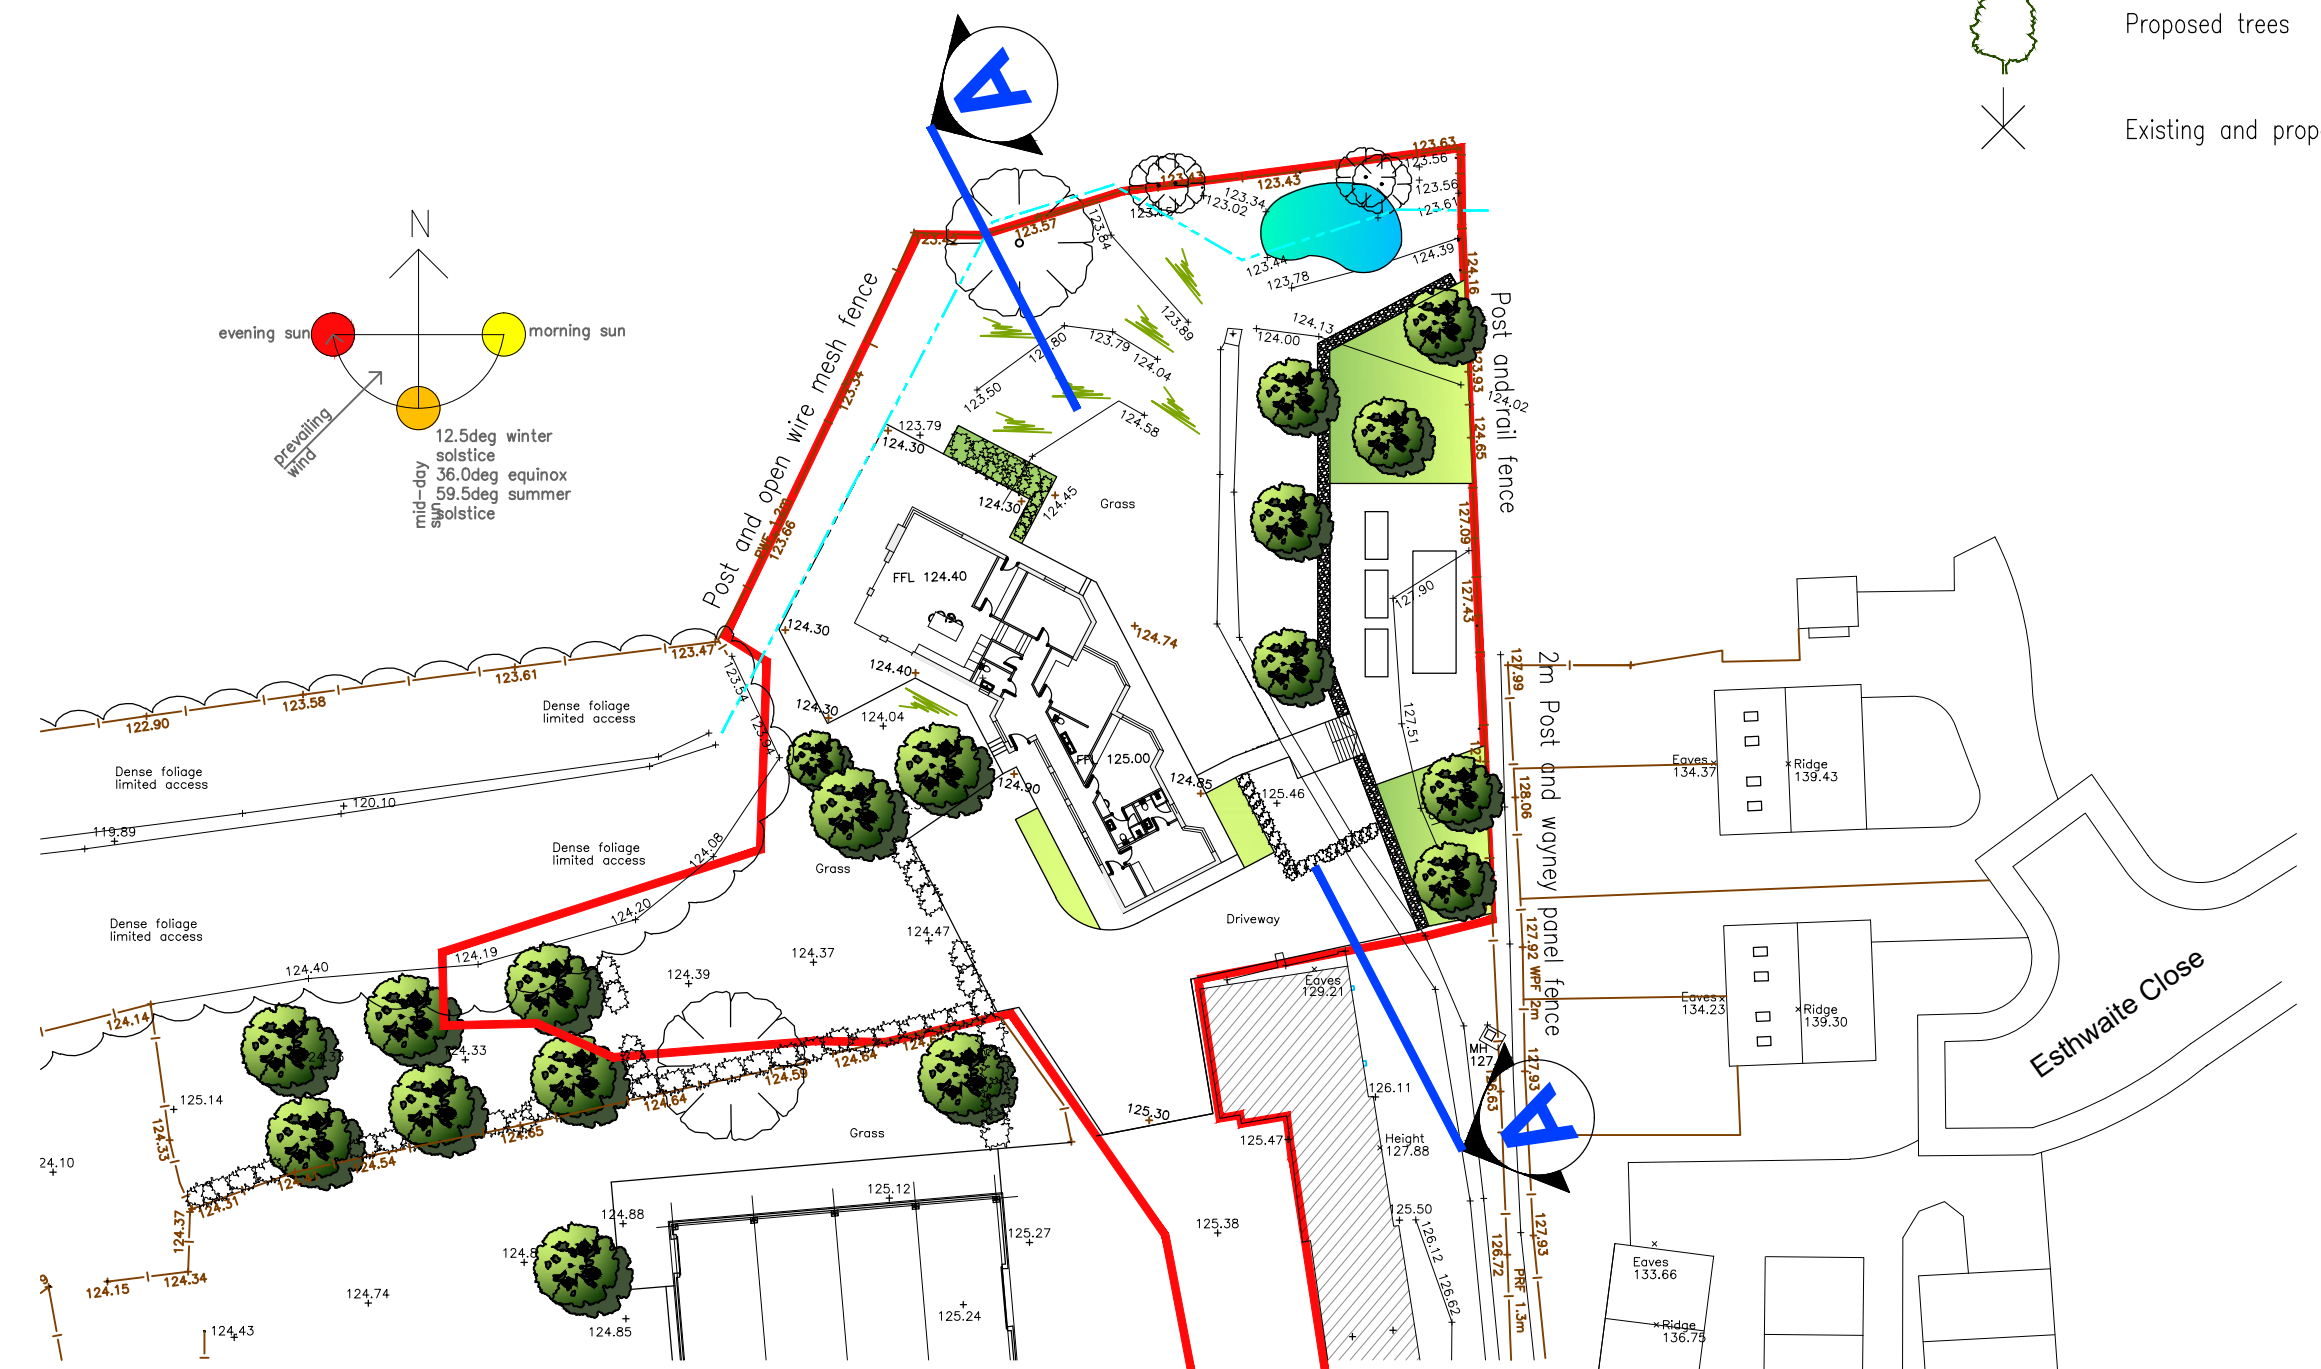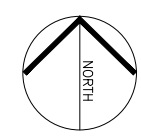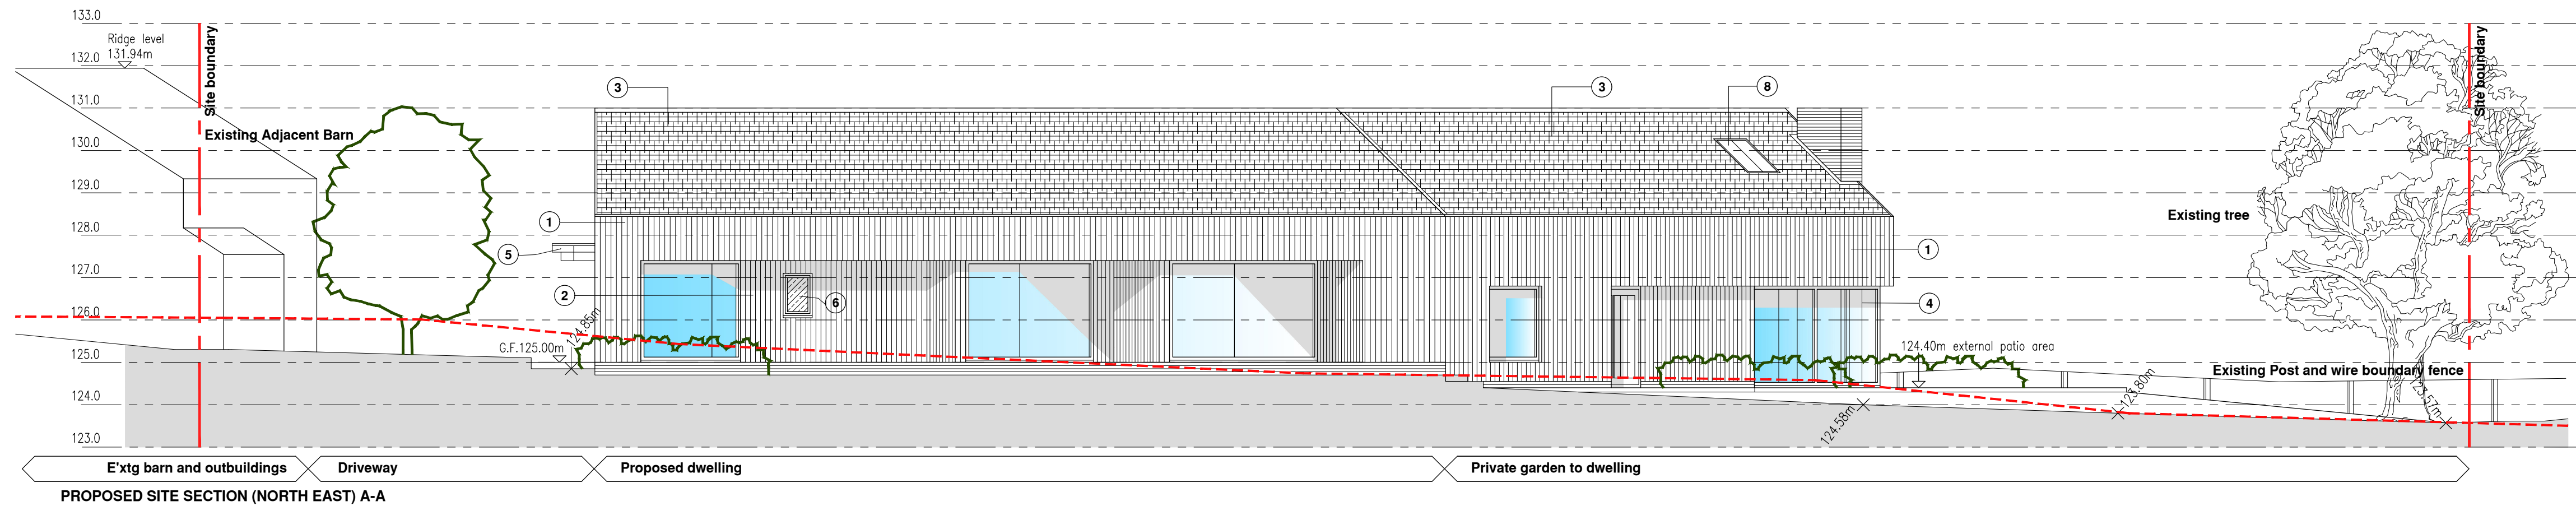

CONTEXT PLAN Scale 1:500

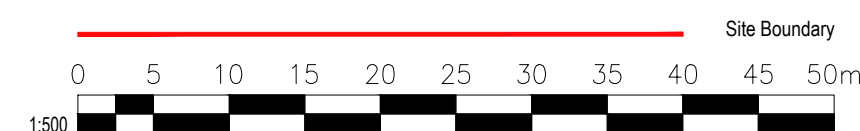

Office 3
31a Bury New Road,
Prestwich
M25 9NX
+44(0)161 820 9196
project@lr-design.net
www.lr-design.net