



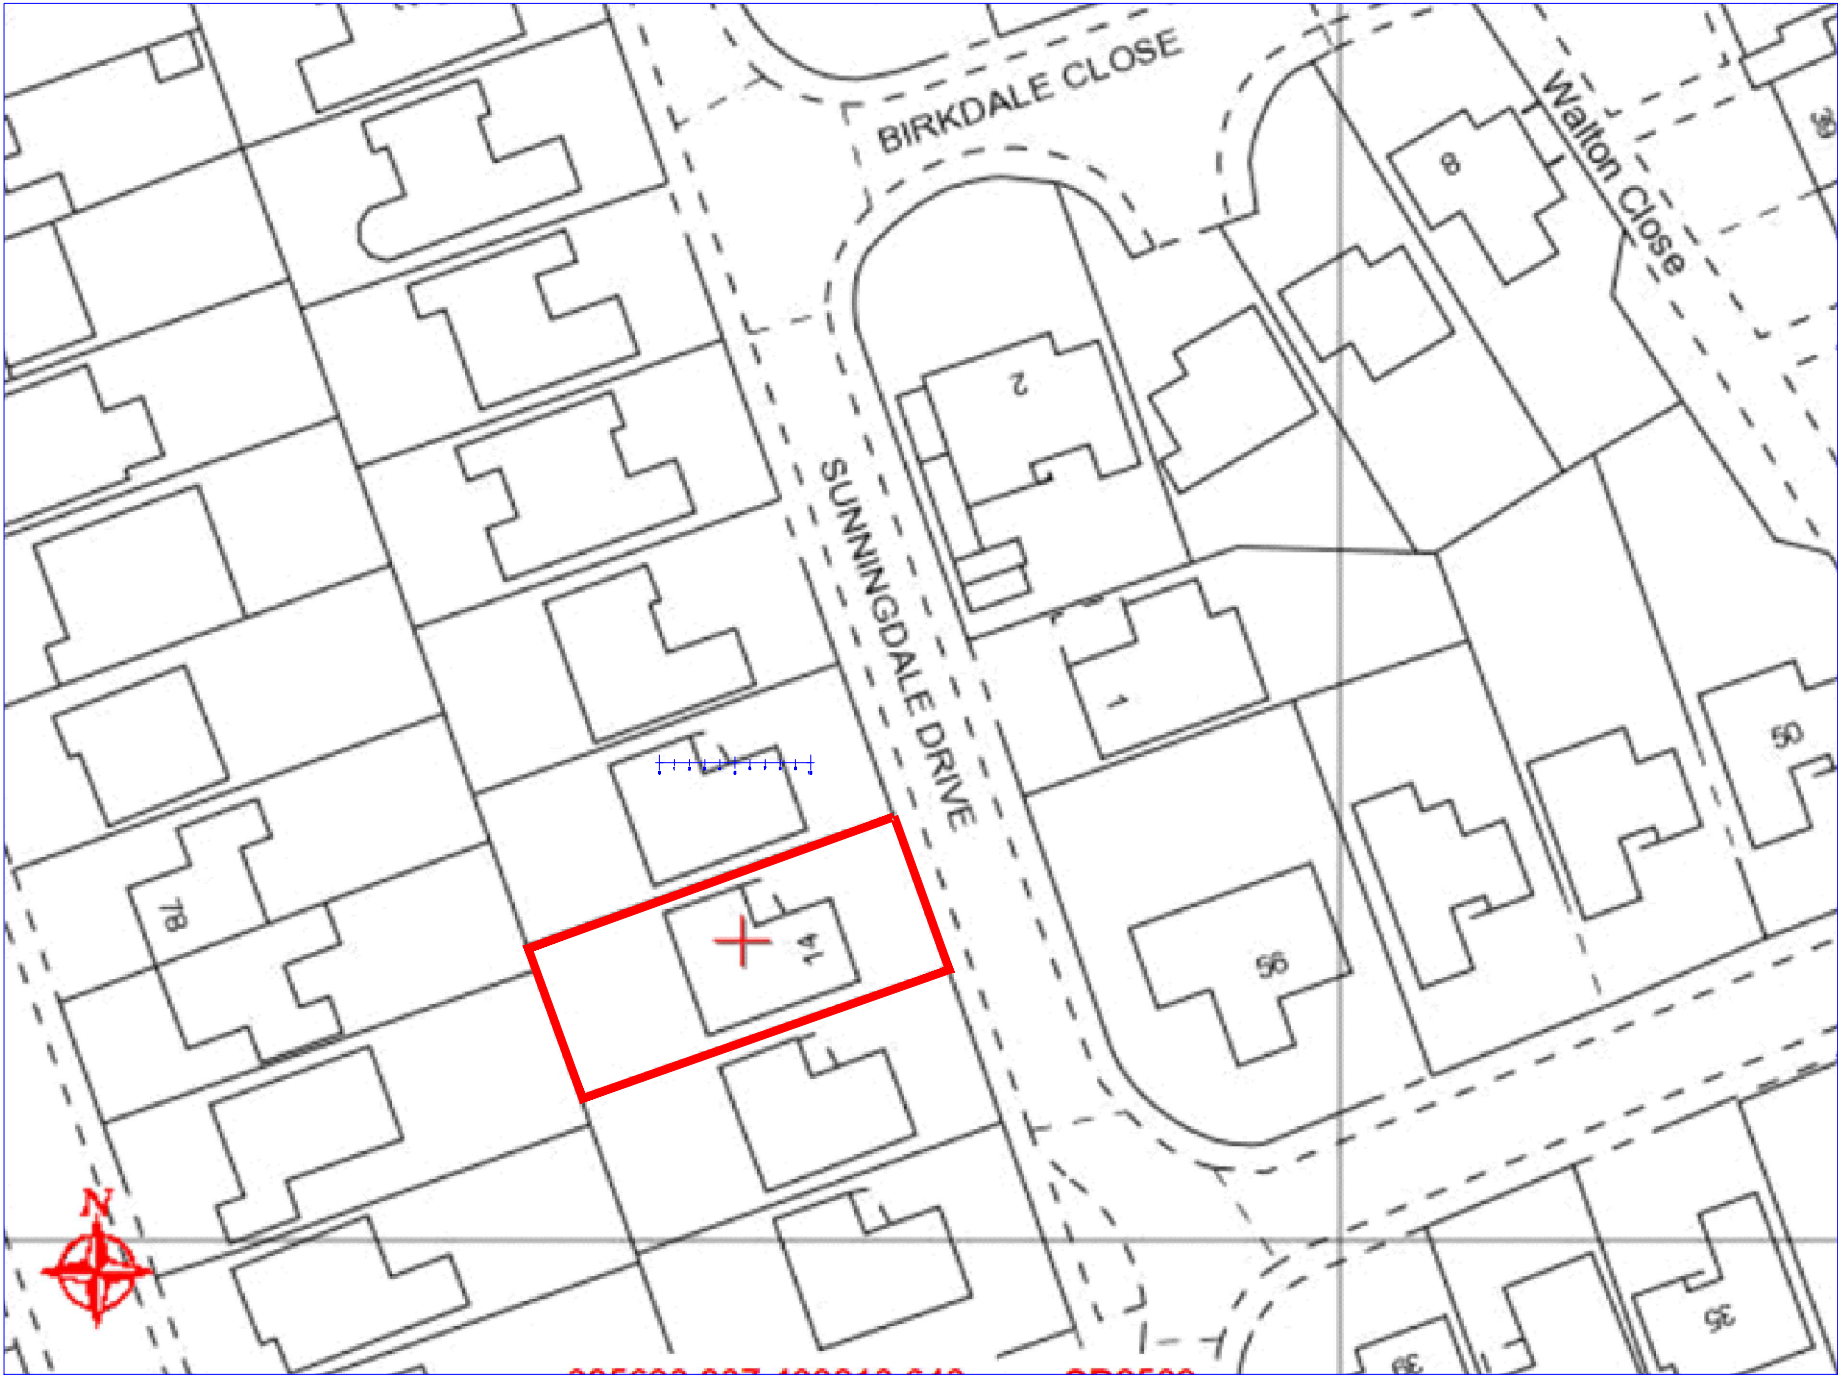

OS Map
Scale 1:500

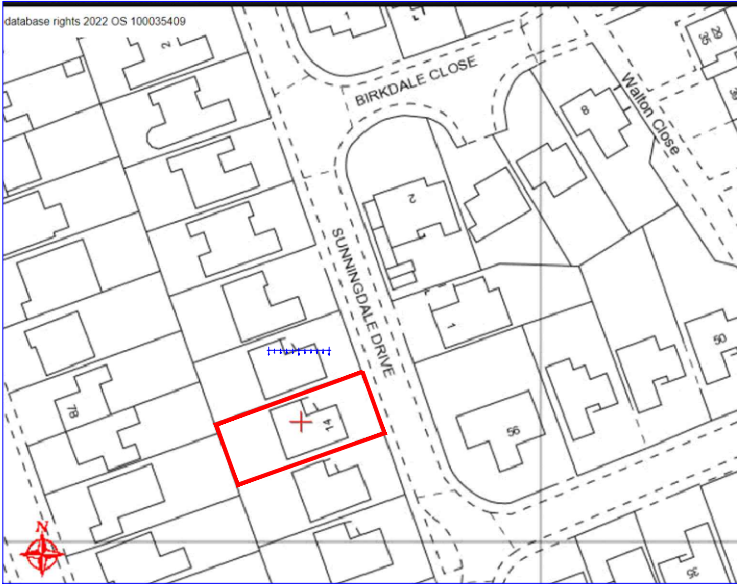

OS Map
Scale 1:1250

Rev	Date	Description
Issued For : INFORMATION PURPOSES ONLY		
Client		
Mr. Kevin England.		
Project		
Kevin England. Mayflower Joinery. 14 Sunningdale Dr, Heywood OL10 2DA. Proposed partial garage conversion and Porch		
Scheme - Drawing Title		
OS Map		
05	Date	26.6.25
Drawing No.	Revision	Scale Various @A3
 Plans To Build It Ltd Tel: 0161 728 5730 Mob: 07741175755 www.planstobuildit.com		