


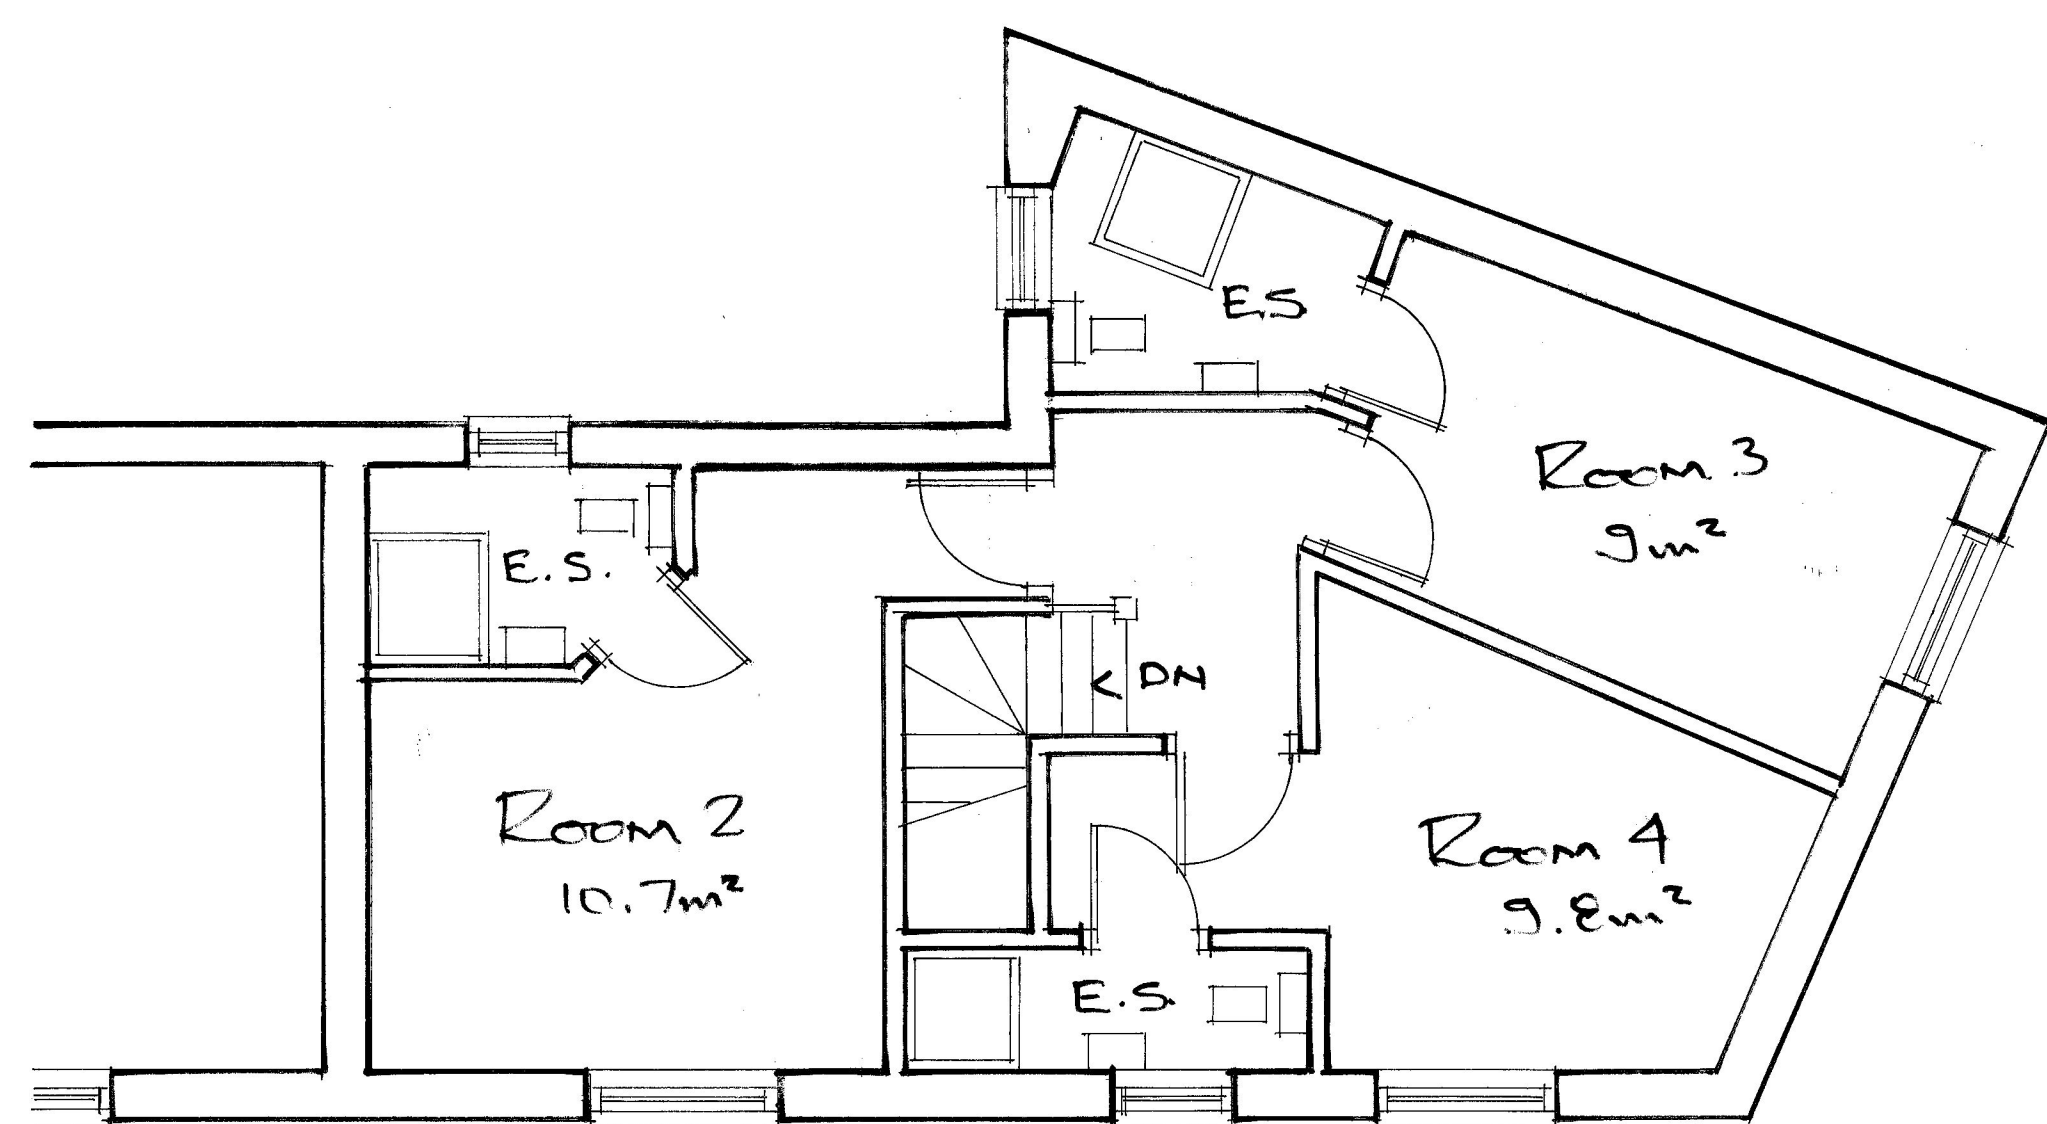
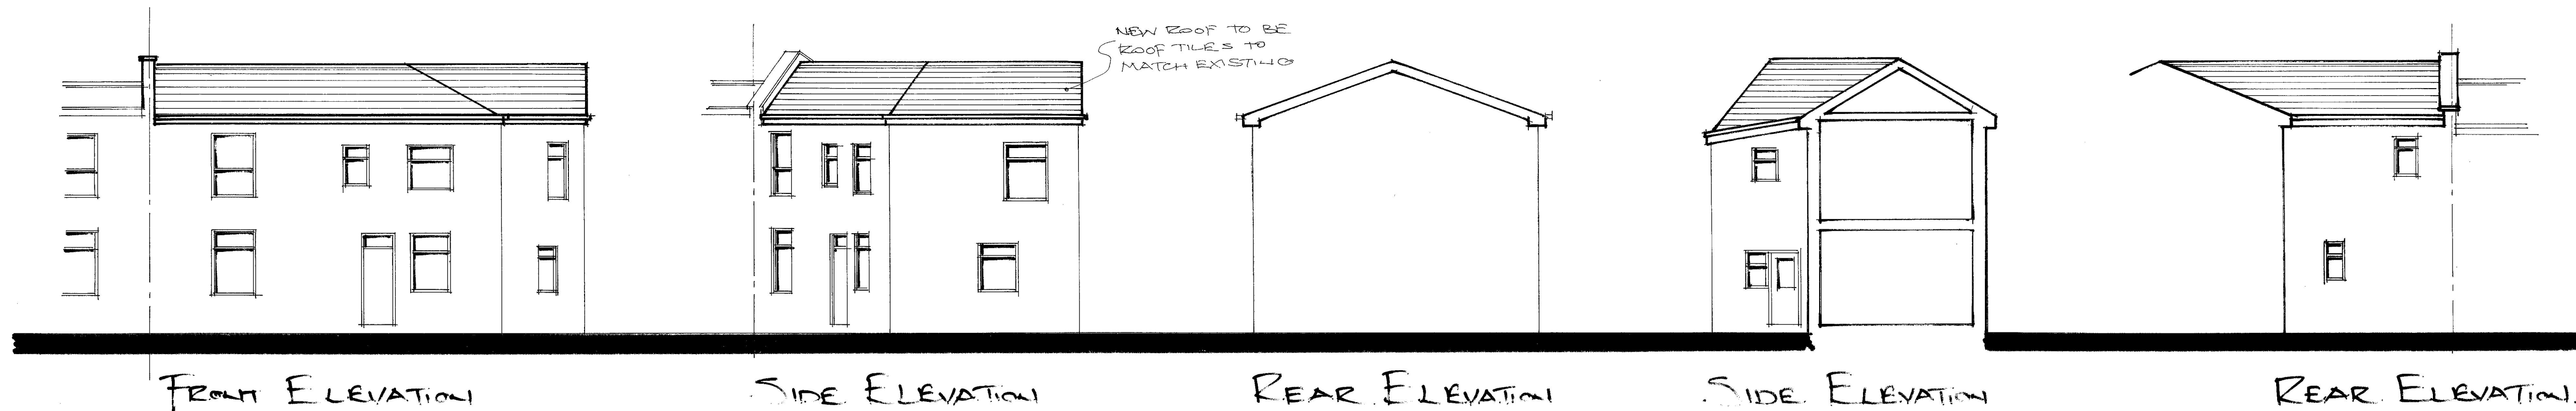
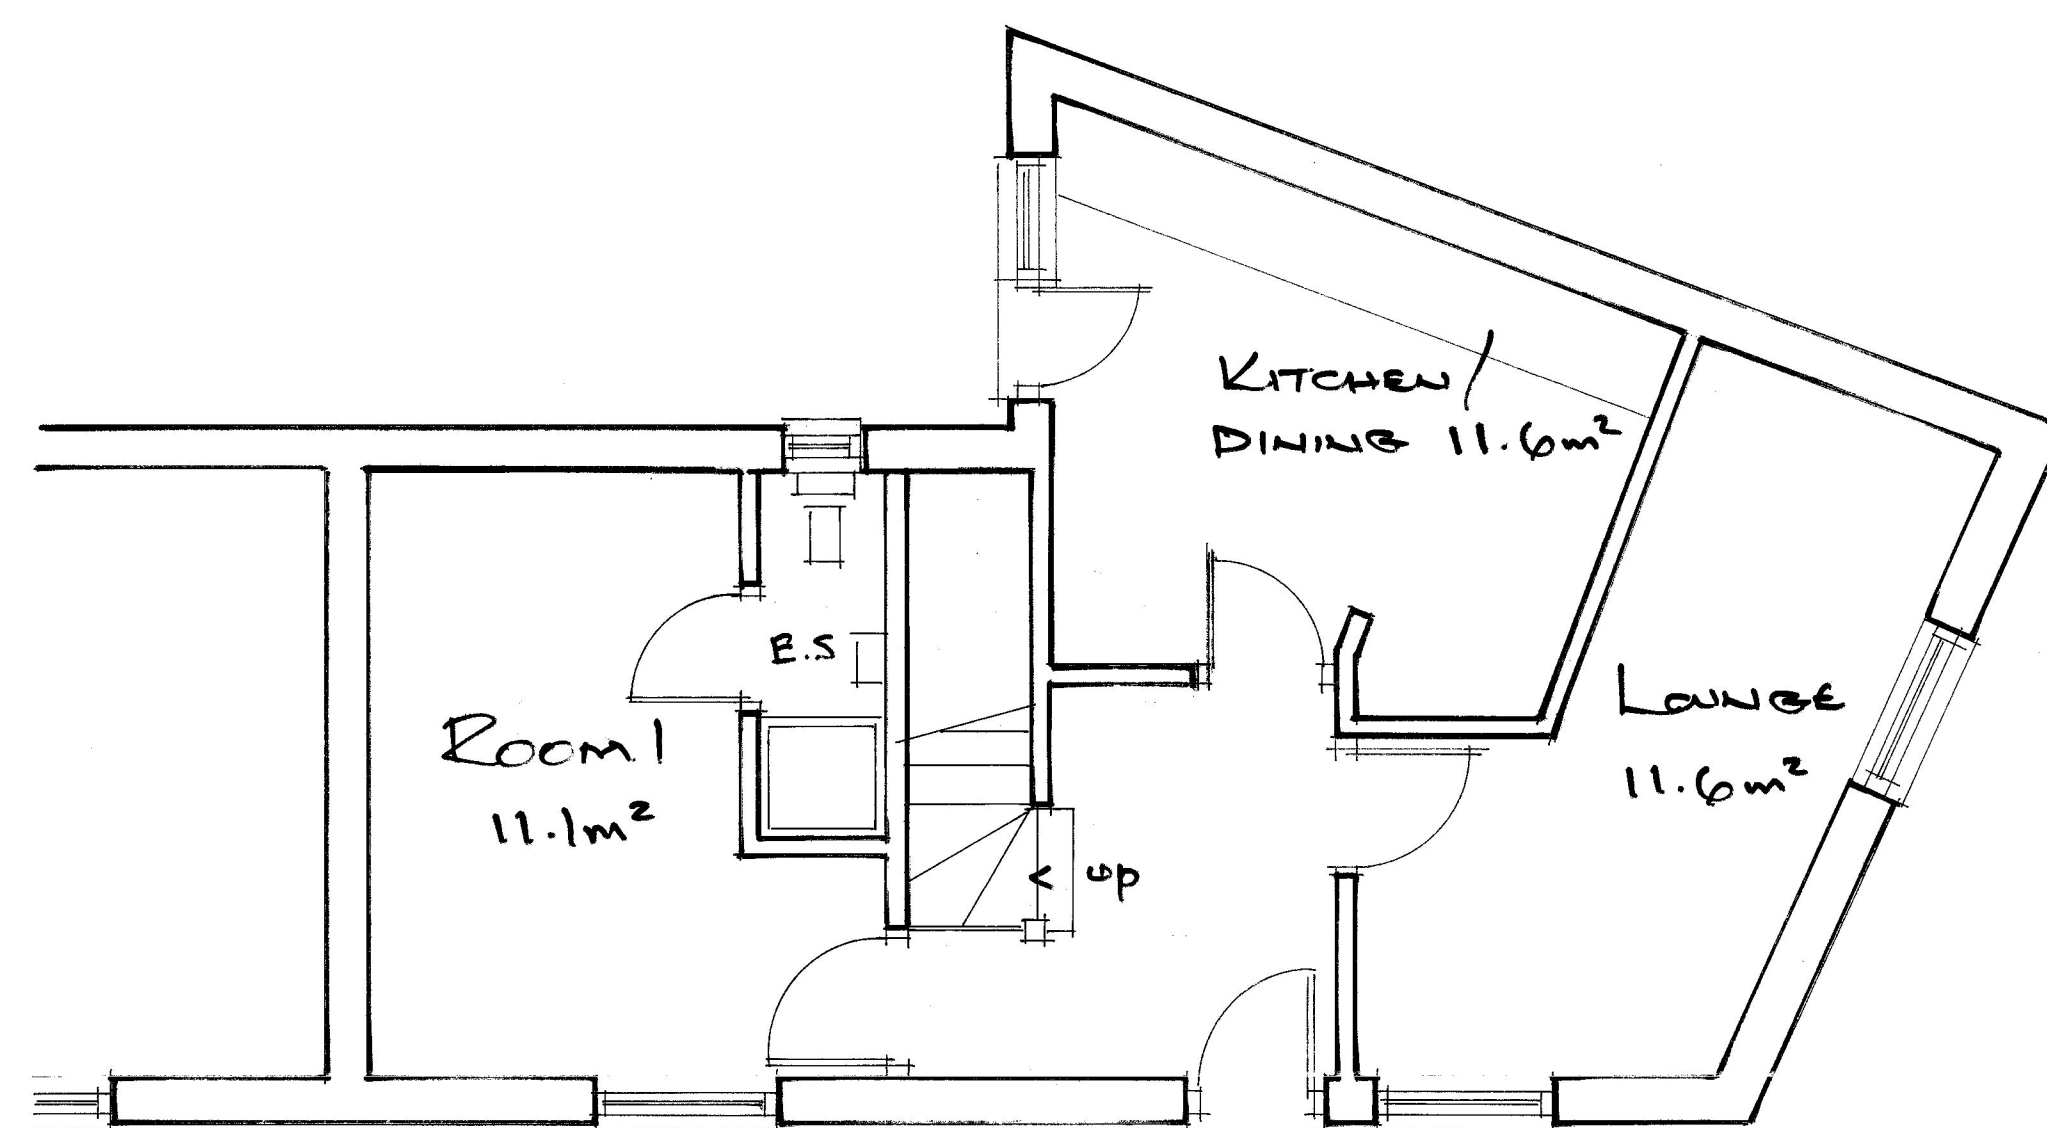


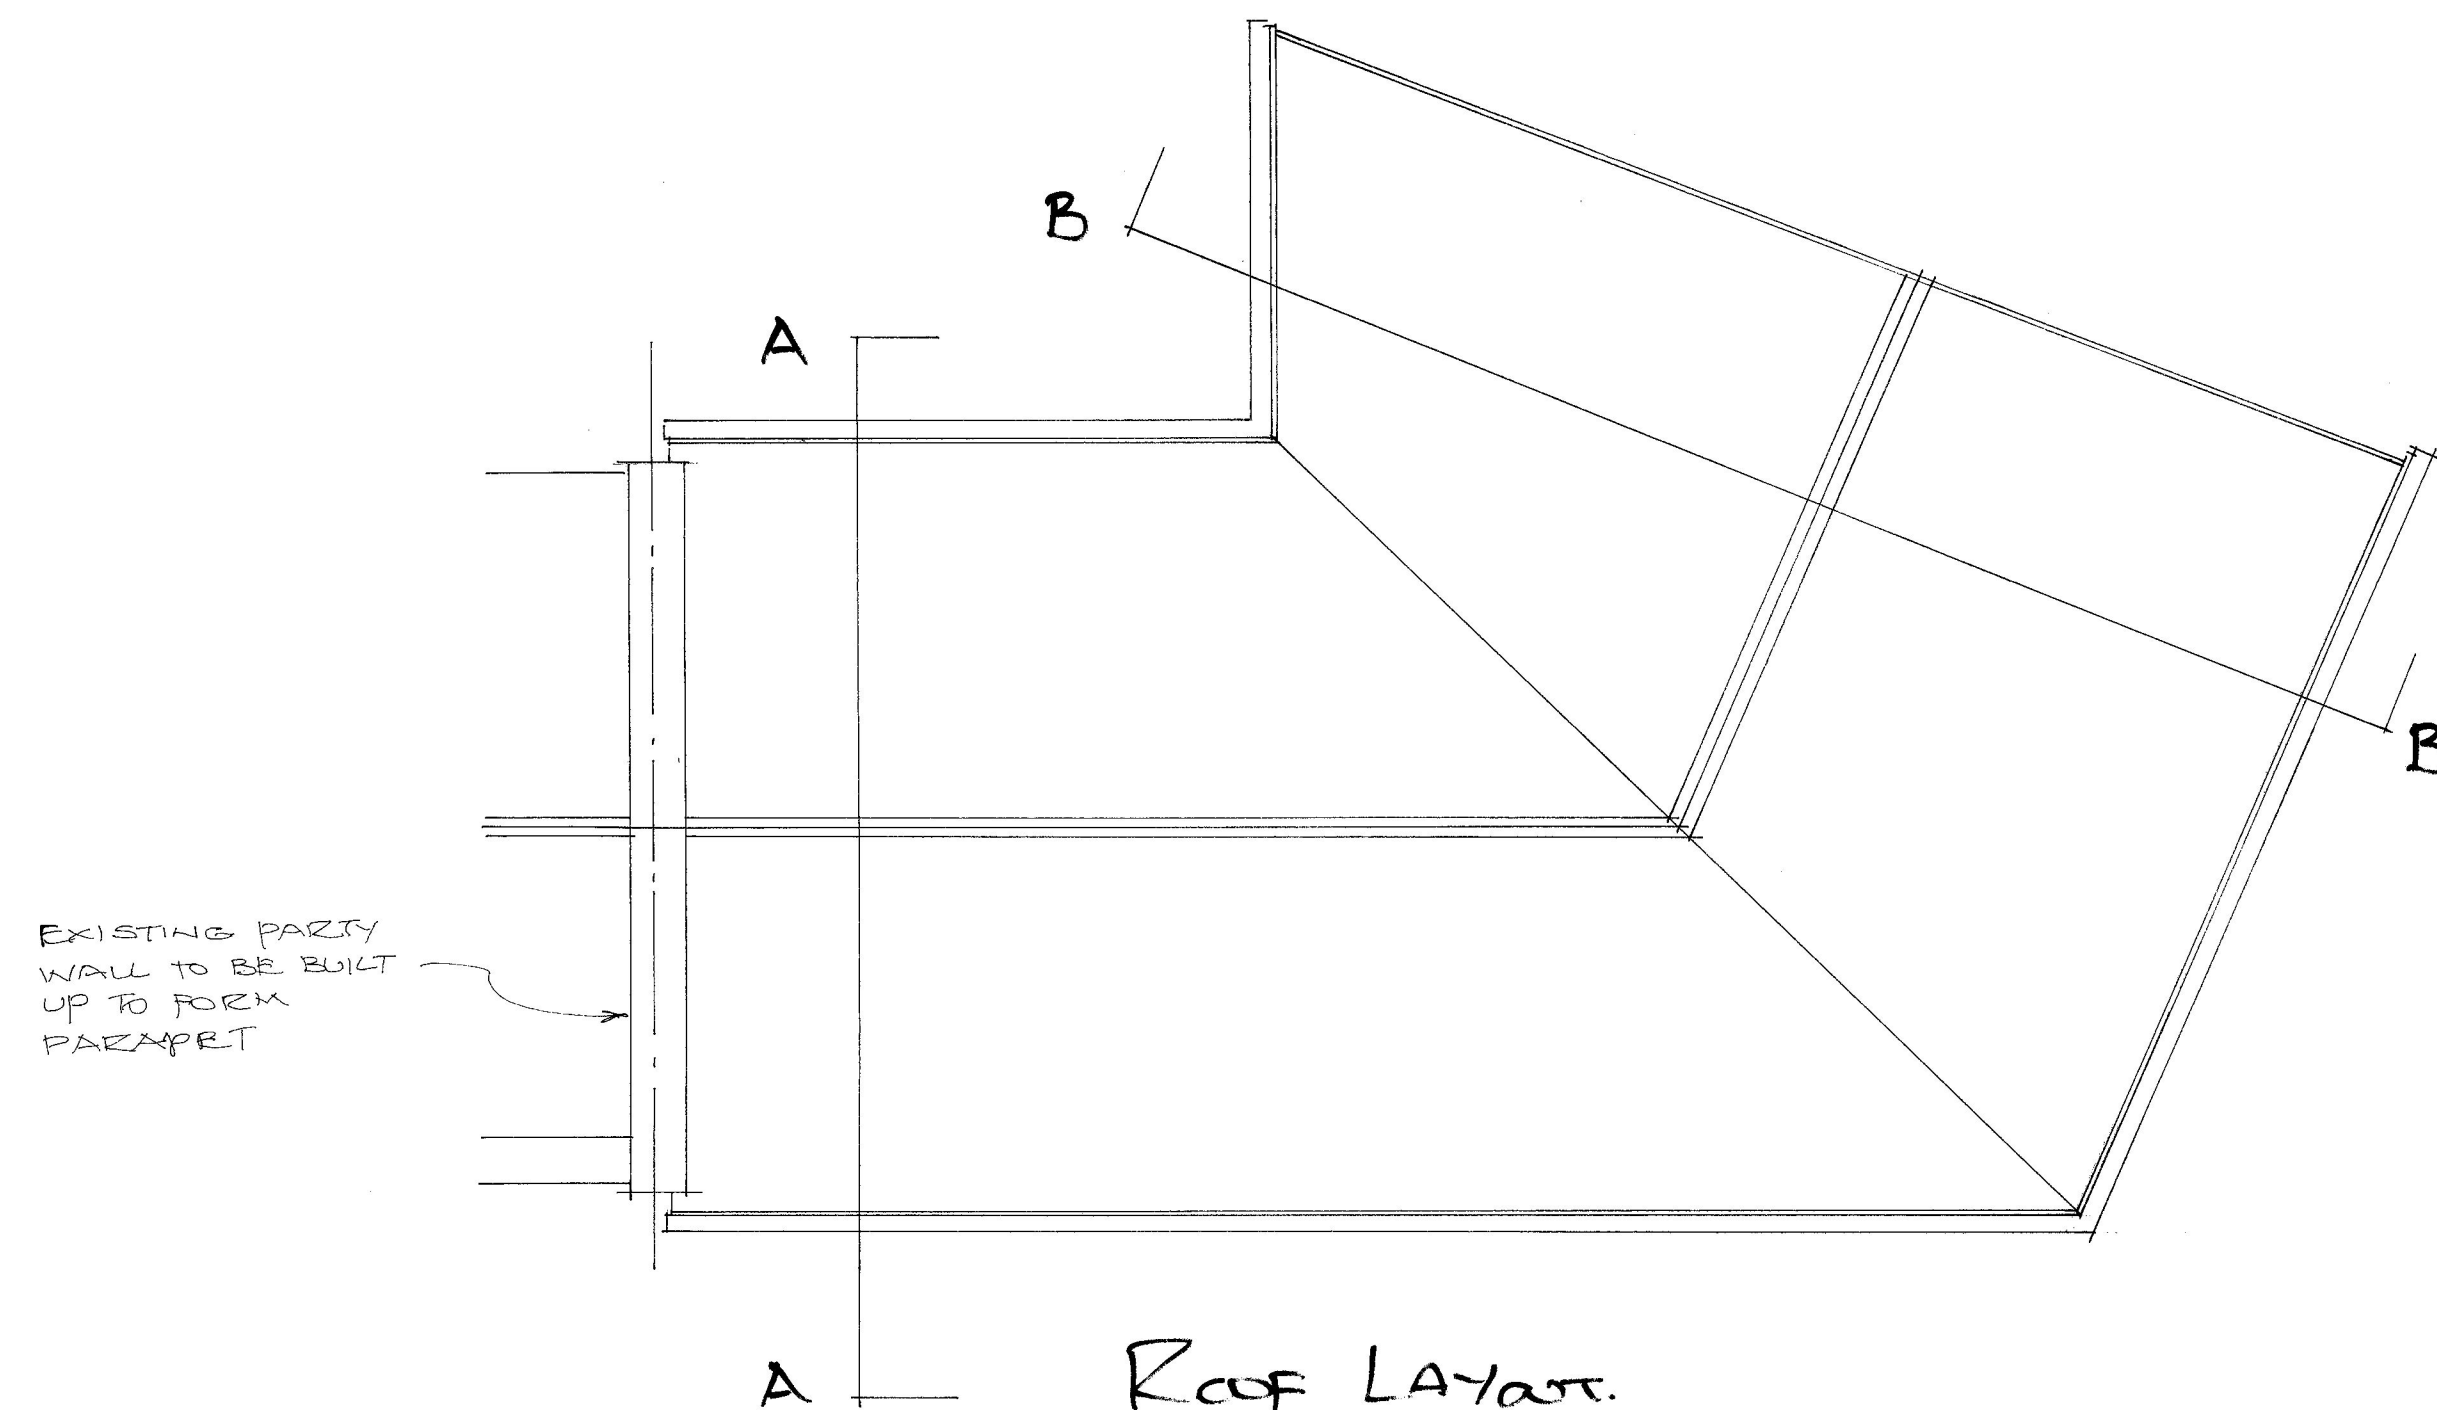

FIRST FLOOR LAYOUT

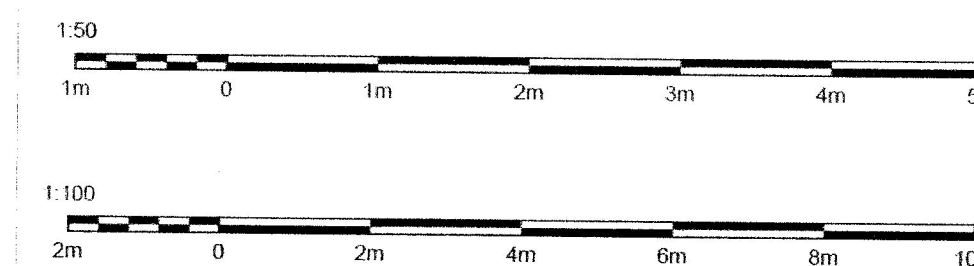

GROUND FLOOR LAYOUT

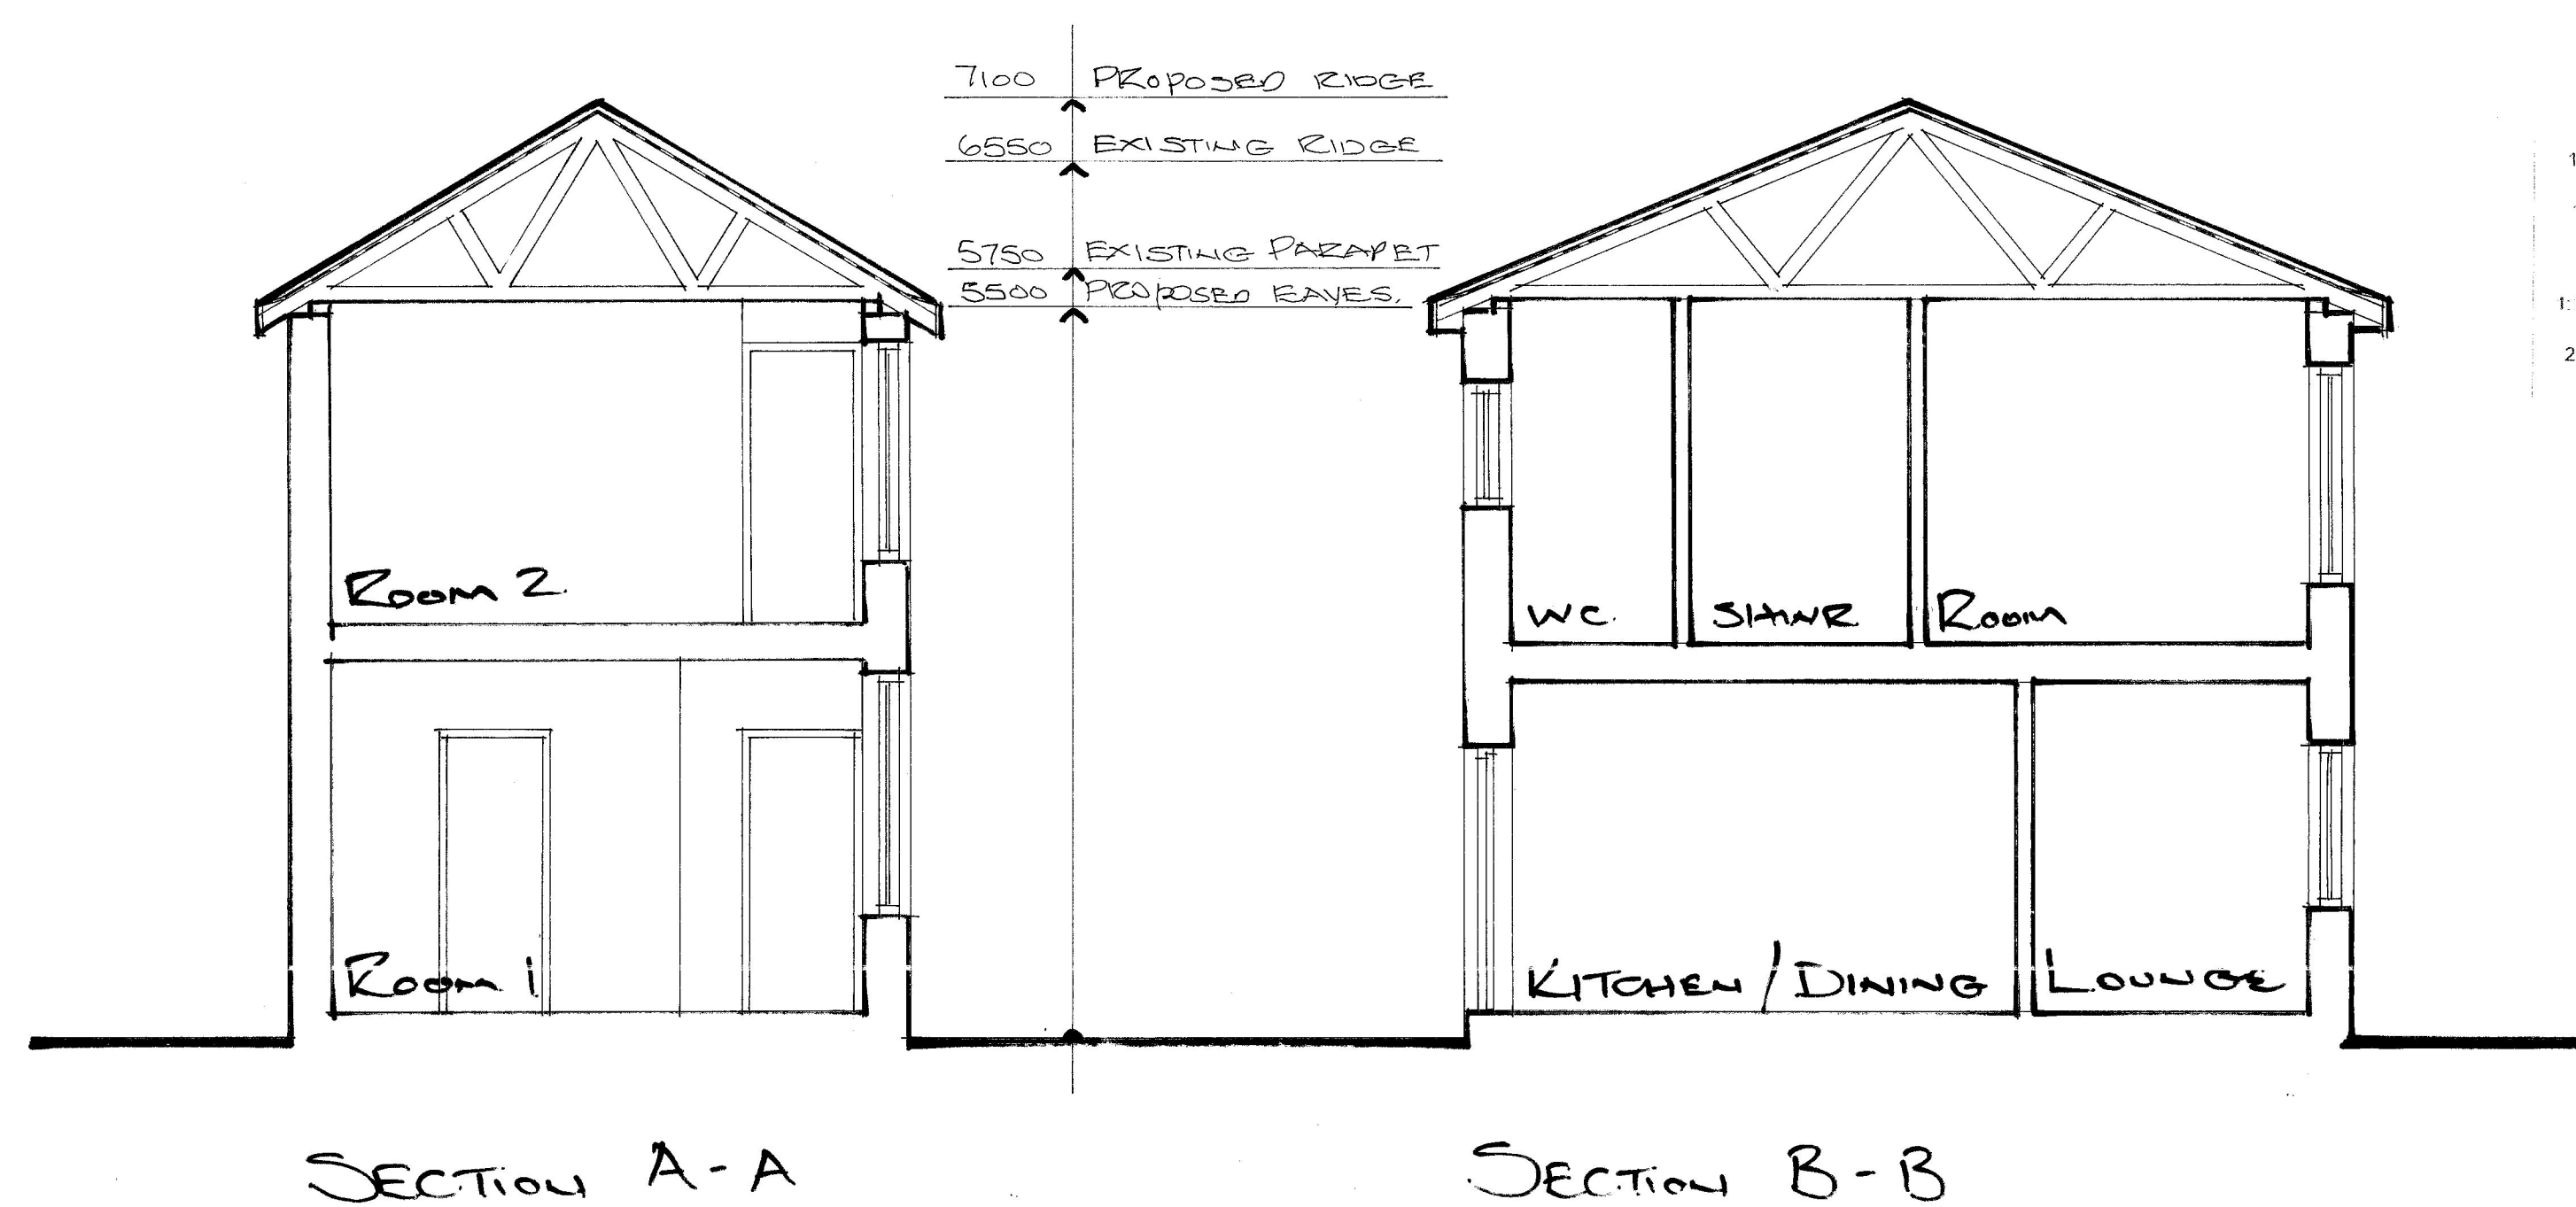

SITE 2 WALTON STREET, MIDDLETON, M24 2GB.			
PROJECT PROPOSED RAISING OF THE RIDGE HEIGHT WITH A NEW ROOF AND INTERNAL ALTERATIONS TO THE EXISTING HMO			
TITLE PROPOSED PLANS, ELEVATIONS AND SECTIONS			
SCALE 1:50 1:100 @A1	DATE MAY 2025	DRAWN AJL	DRAWING NO WS/PL/25/002

