




1 3D View 4_3
1:1



3 3D View 8_5
1:1

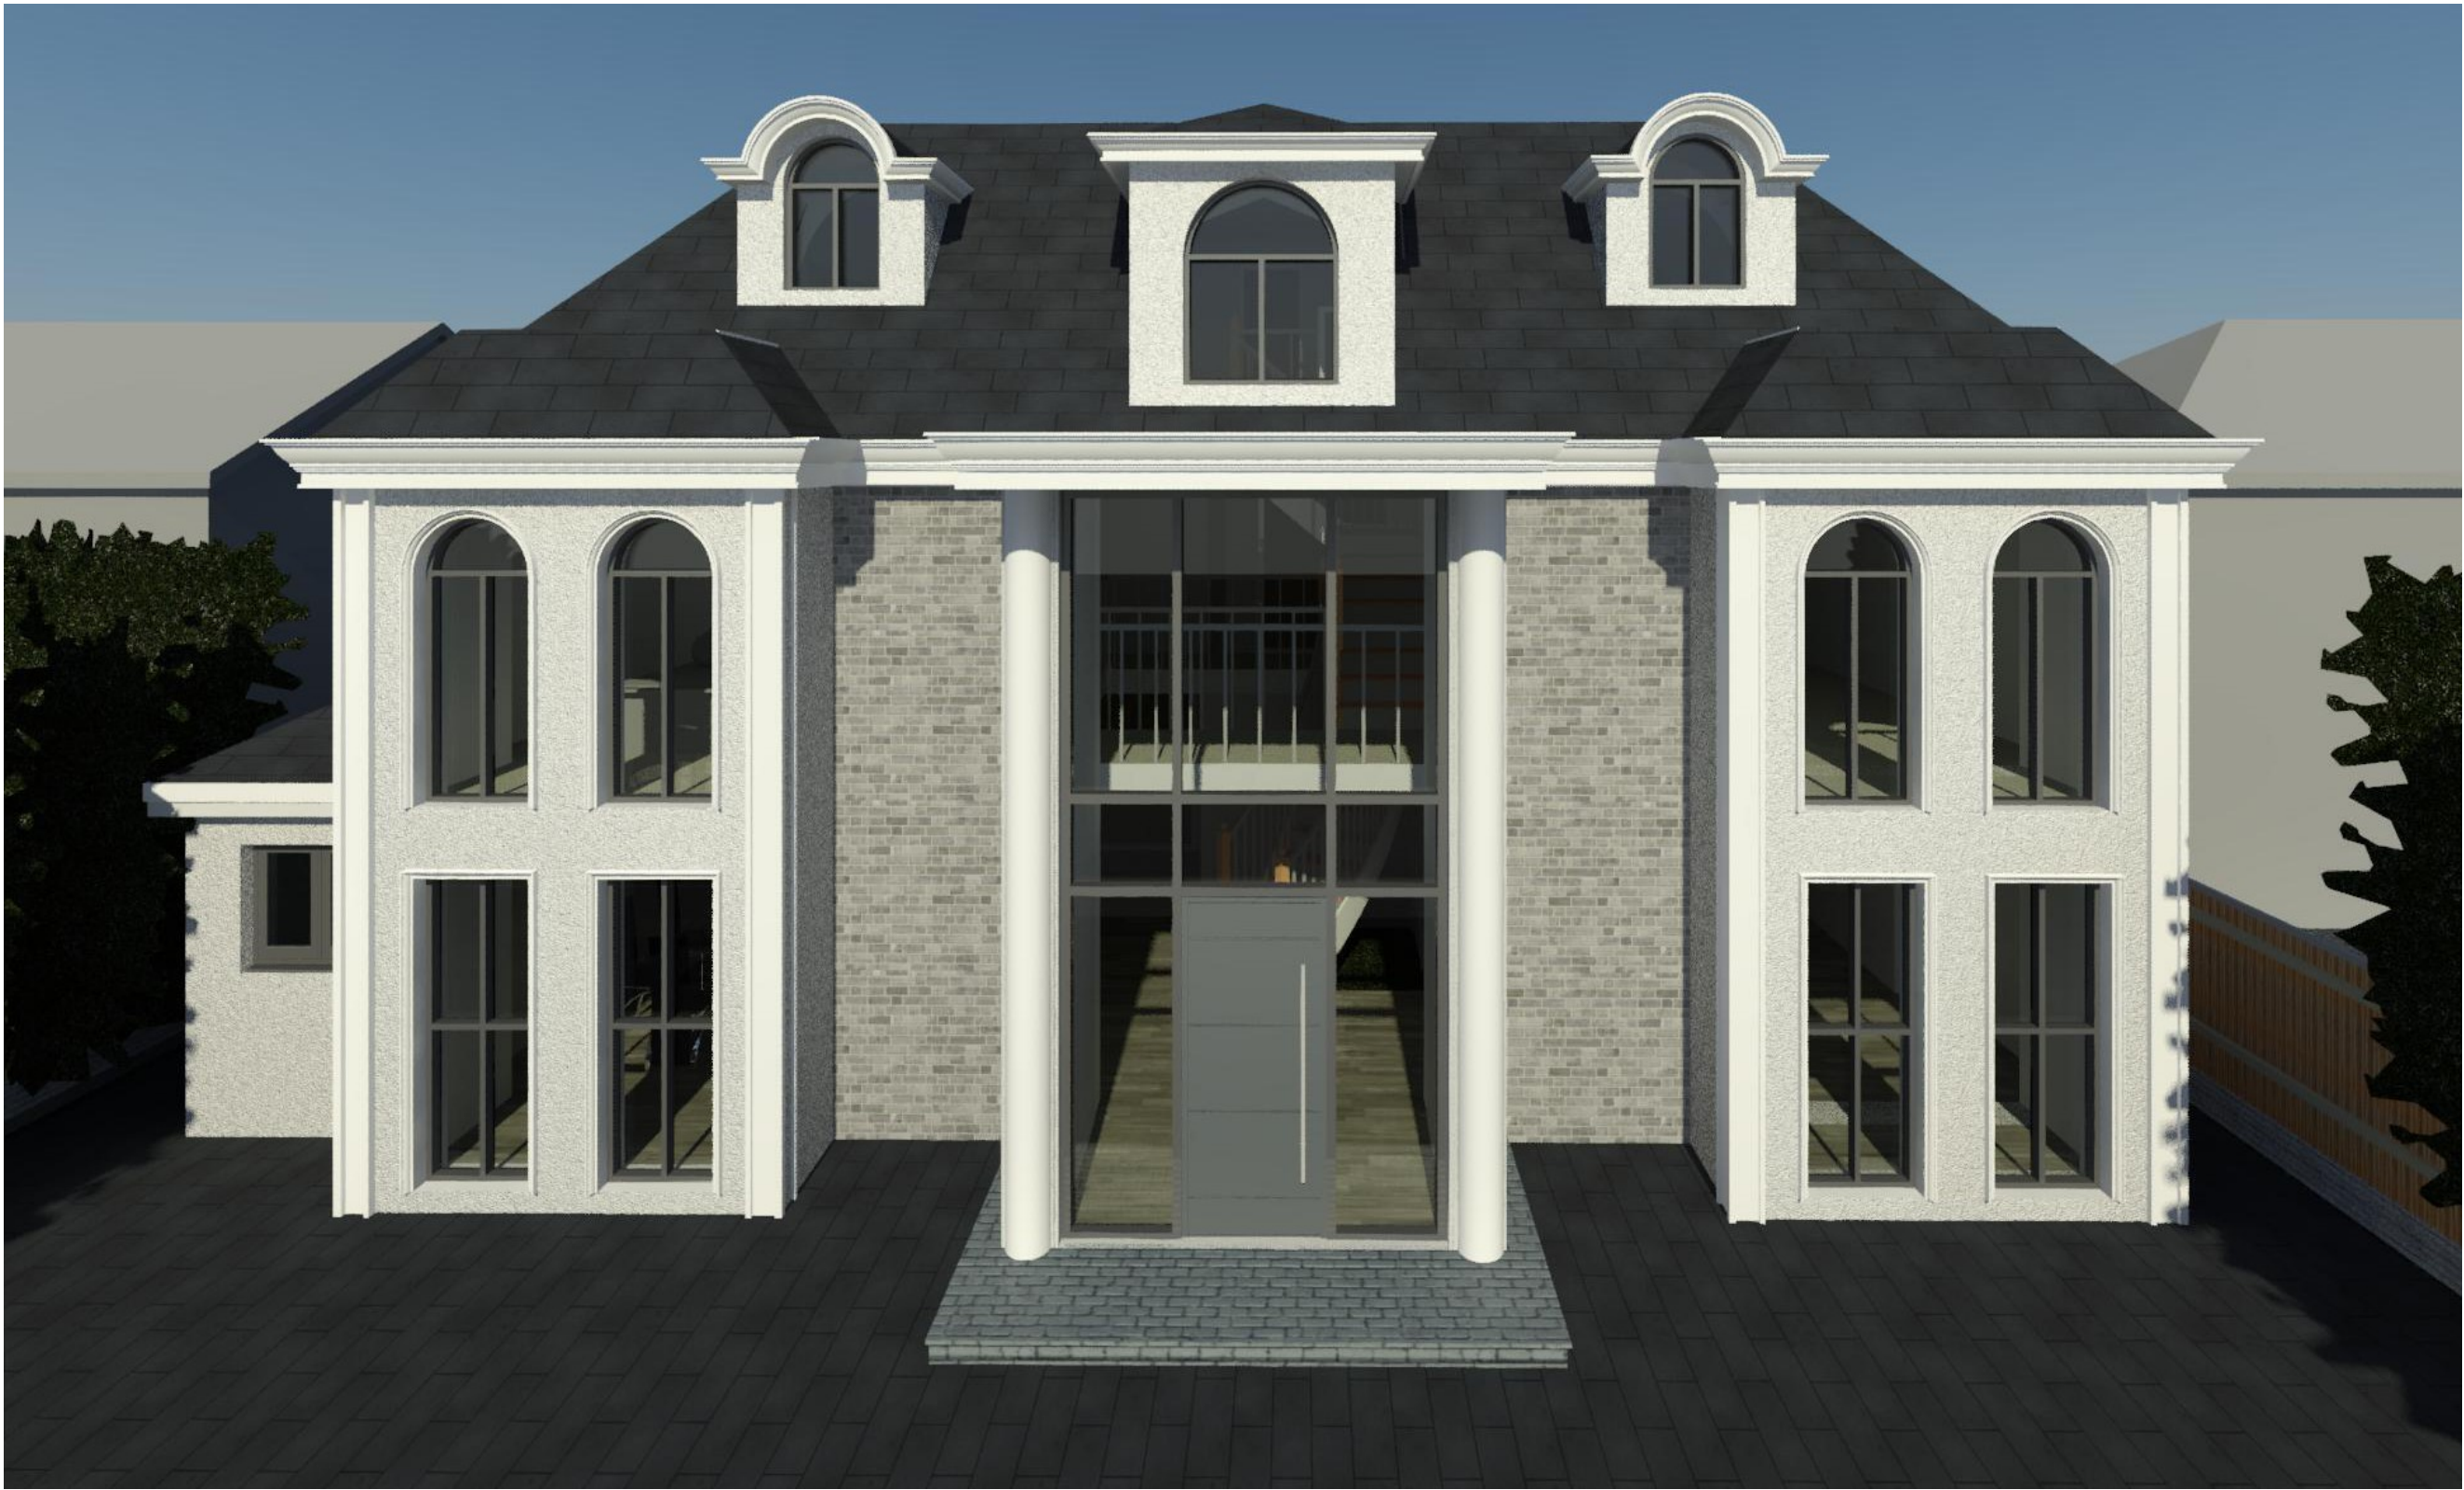

2 3D View 5_1
1:1


This drawing (or any part thereof) may not be copied, transmitted or disclosed to any third party or unauthorized person without written permission of space.

This drawing is to be read in conjunction with all other relevant drawings prepared by consultants and sub-contractors.

Do not scale from this drawing. Work only to printed dimensions. Report any discrepancies to the architect or representatives thereof

DISCLAIMER:
ALL DIMENSIONS TO BE CHECKED ON SITE BY CHOSEN BUILDER PRIOR TO ORDERING MATERIAL ETC.
WORK FROM SPACE BUILDING CONTROL DRAWINGS ONLY TO BE CARRIED OUT ONCE BUILDING CONTROL DRAWING APPROVAL OBTAINED. ANY PRIOR WORKING IS AT CONTRACTORS RISK

Rev	Description	Date

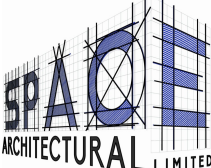CODE	SUITABILITY DESCRIPTION		
STATUS	PURPOSE OF ISSUE		
 Space Architectural Ltd. 121 Penny Lane Haydock, St. Helens WA110QX stuart@space-architectural.co.uk			
PROJECT			
15, Woodfield Road, Middleton, Manchester, Greater Manchester M24 1NF			
TITLE			
Planning Permission Drawings For Internal & External Remodel - Proposed External 3Ds			
CLIENT			
Mr Jamie Larnar			
DRAWN BY ES		CHECKED BY OH	DATE 28.02.25
SCALE (@ A1) 1 : 1		PROJECT NUMBER 1220	
DRAWING NUMBER A106			REV