


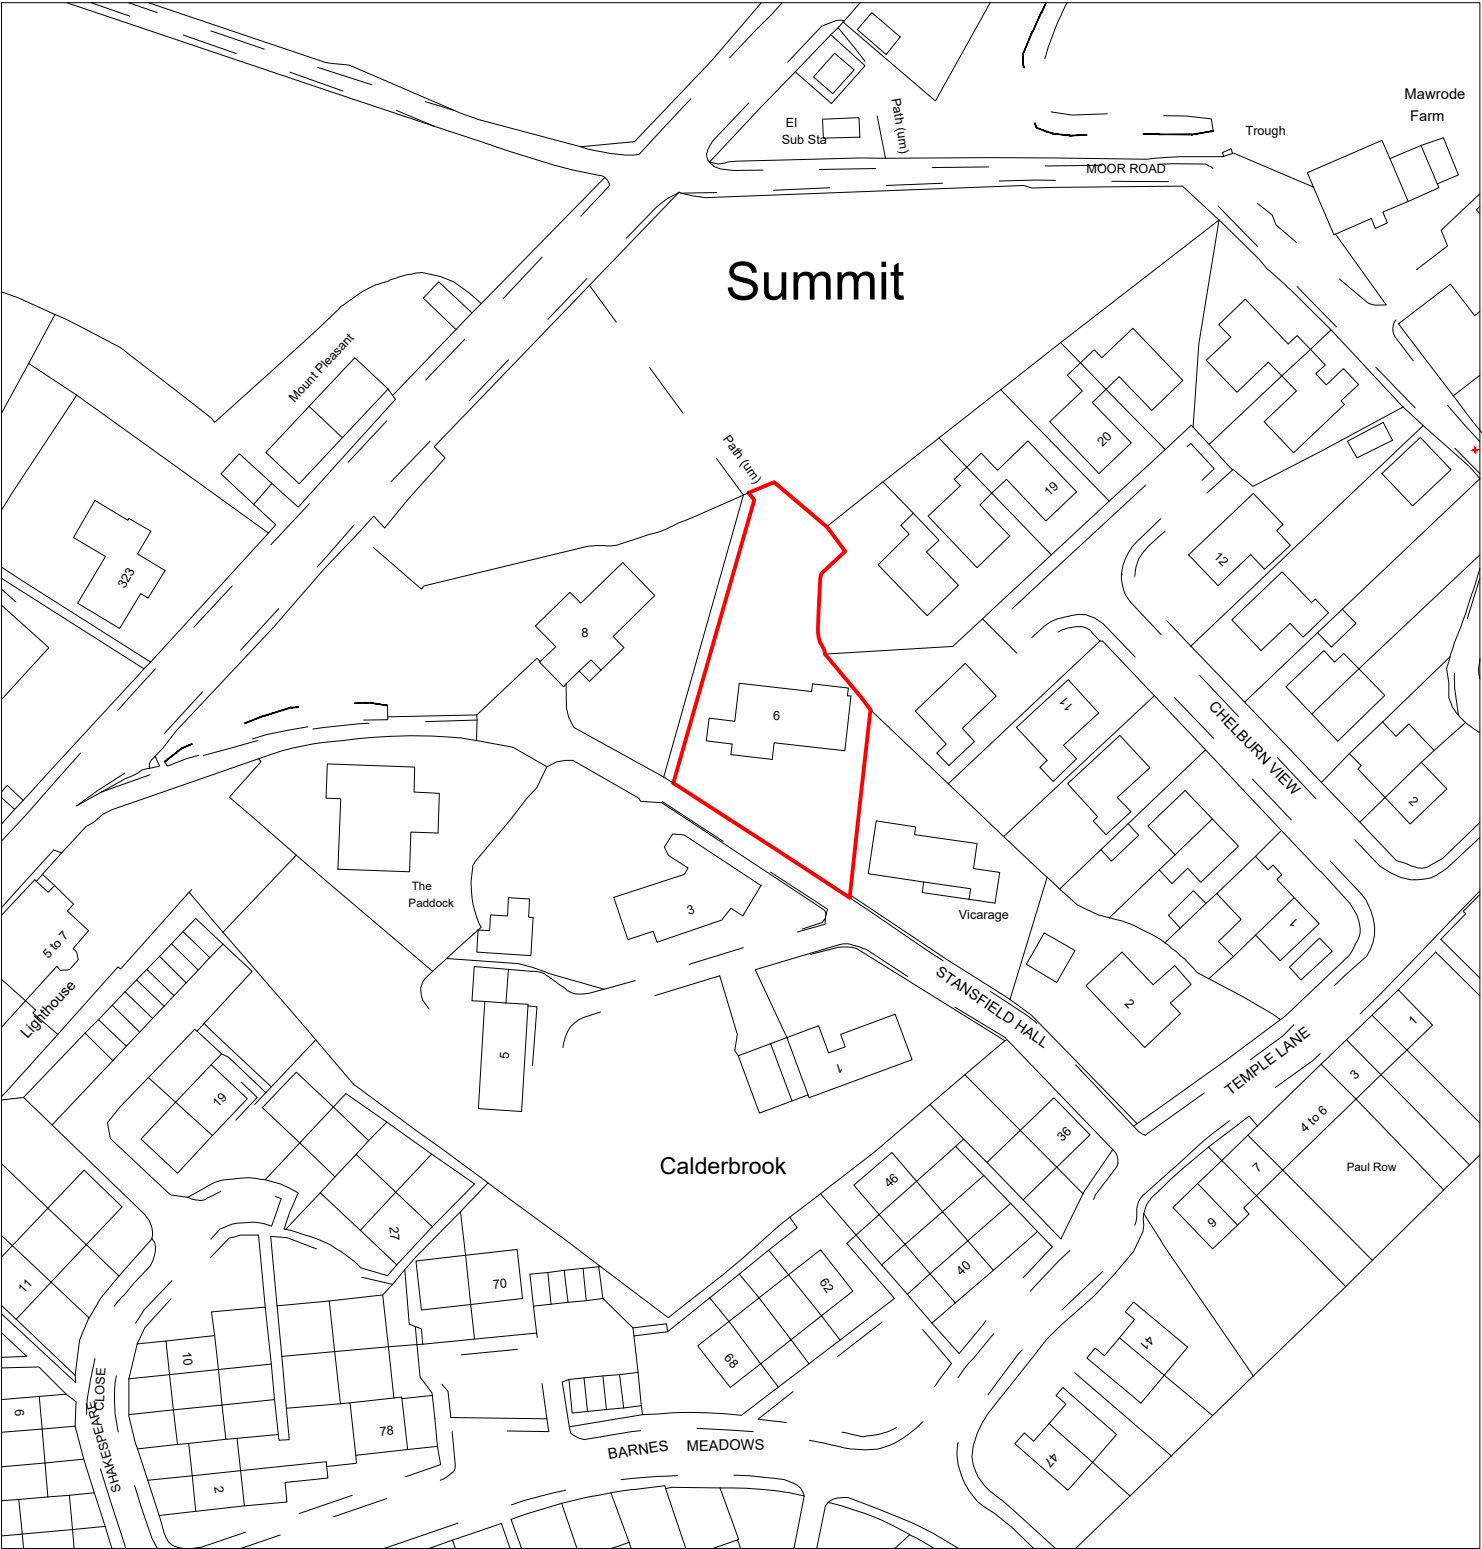

Scale 1:1250
SITE LOCATION PLAN

