




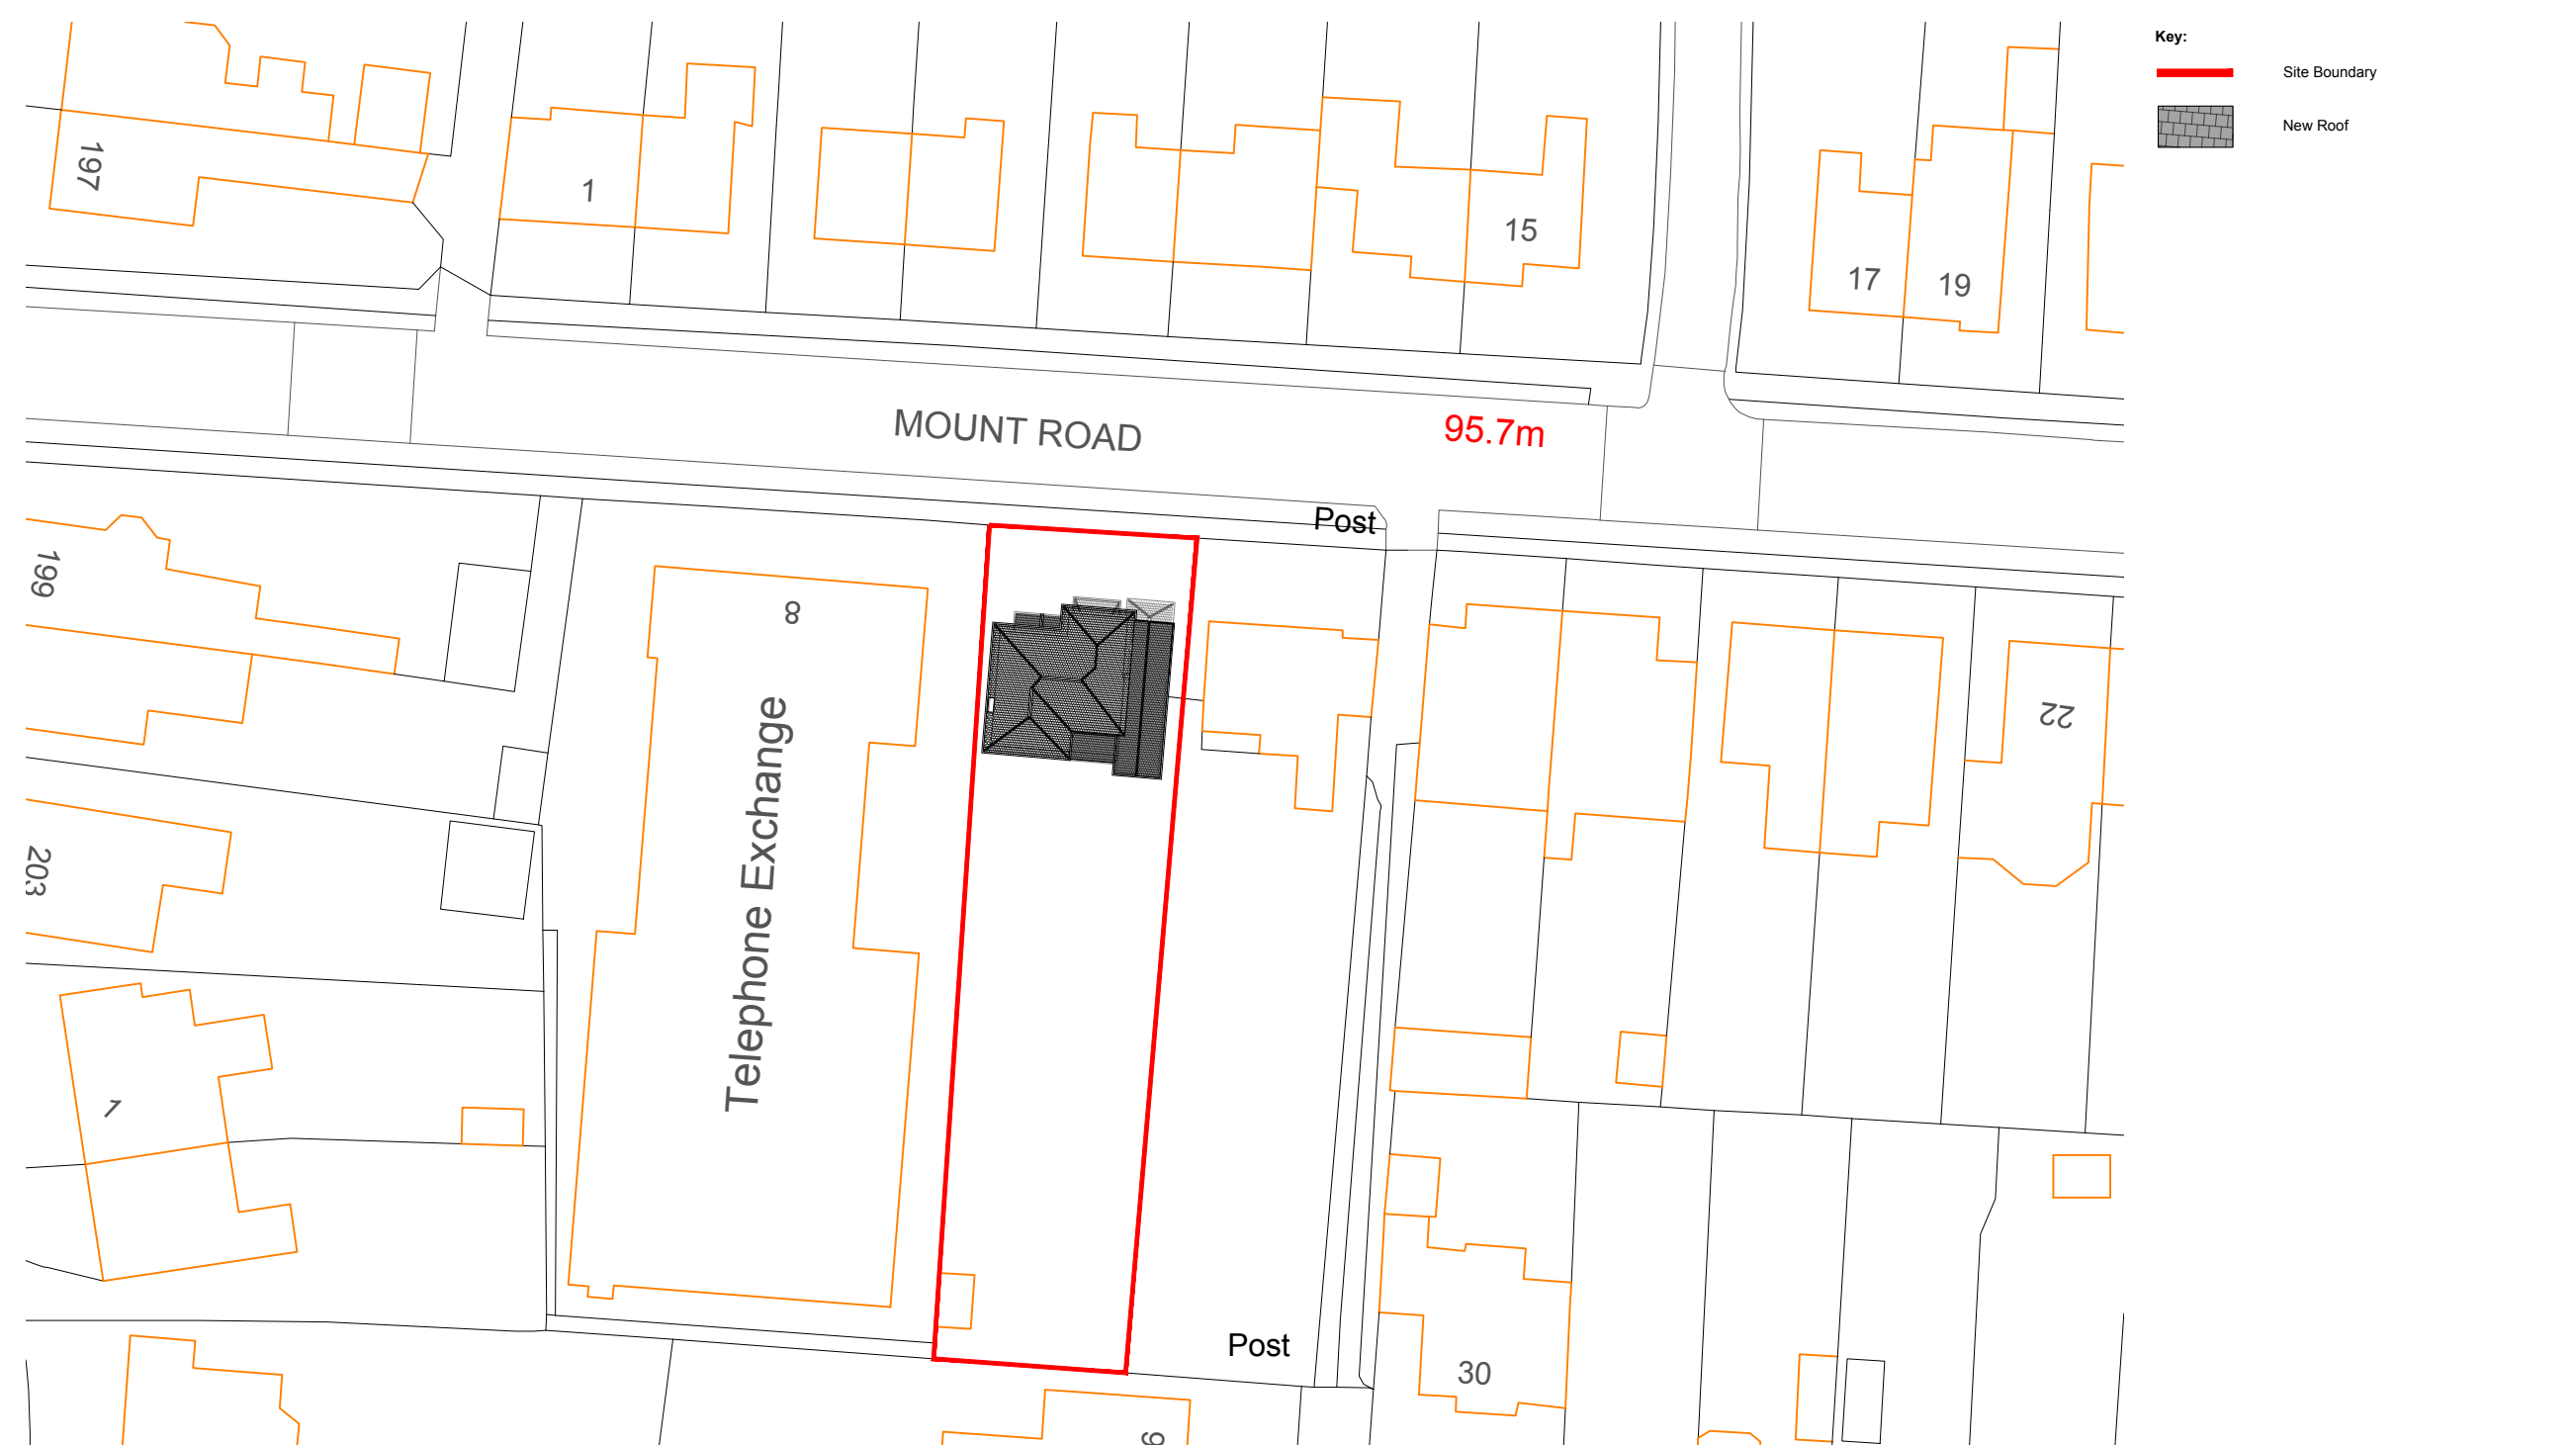


Proposed Block Plan
Scale - 1:1500@A3

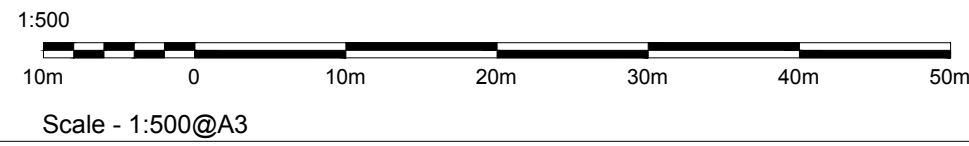

DESIGNING
FOUNDATIONS
architecture

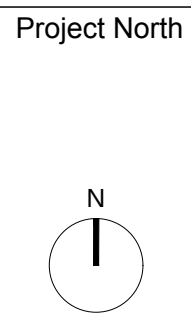

- Notes:**
1. All interior dimensions including ceiling heights are taken to and from finished surfaces unless stated otherwise.
 2. All levels and dimensions must be checked on site.
 3. For any discrepancies with the information depicted in this drawing please contact TR Architectural Services.
 4. Responsibility cannot be accepted for alterations made to this drawing without prior permission from TR Architectural Services.
 5. These are planning drawings and room layout guidelines, they should not be used as a set of construction drawings.
 - Please refer to note 2.

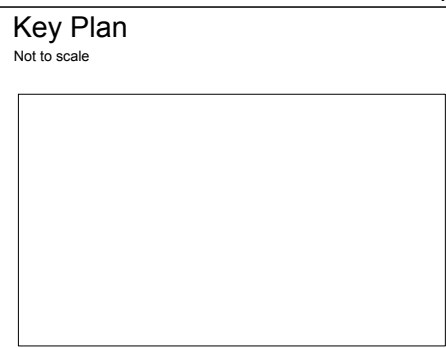

Revisions					
REV	DATE	D.B.	C.B.	NOTES	
P1	07.07.2025	EA	EA	INITIAL ISSUE	

Client:
RAMBLA PROPERTIES

Project:
10 Mount Rd, Middleton, Manch

Status:
P1-Planning

Revision:
P1

Title:
Proposed Block Plan

Drawn by:
EA

Approved by:
EA

Date:
07.07.2025

Job no:
20241001

Scale:
1:500@A3

Drawing NO:

1950