

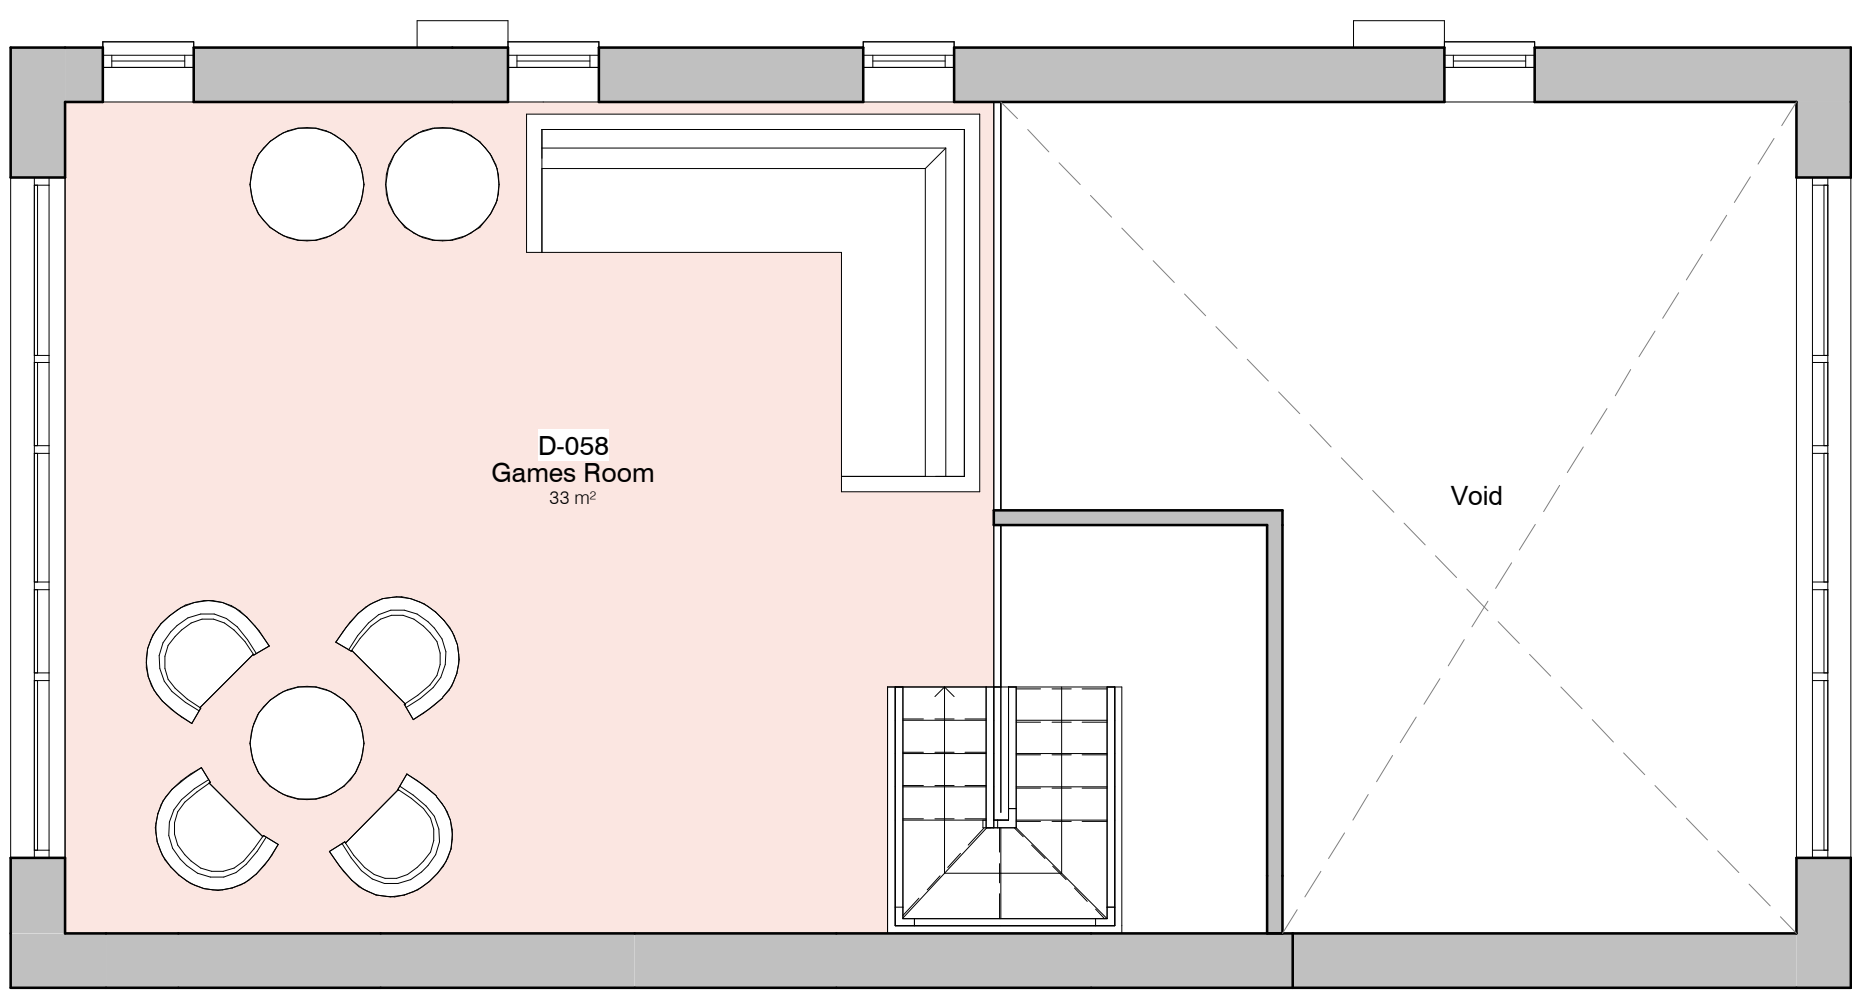
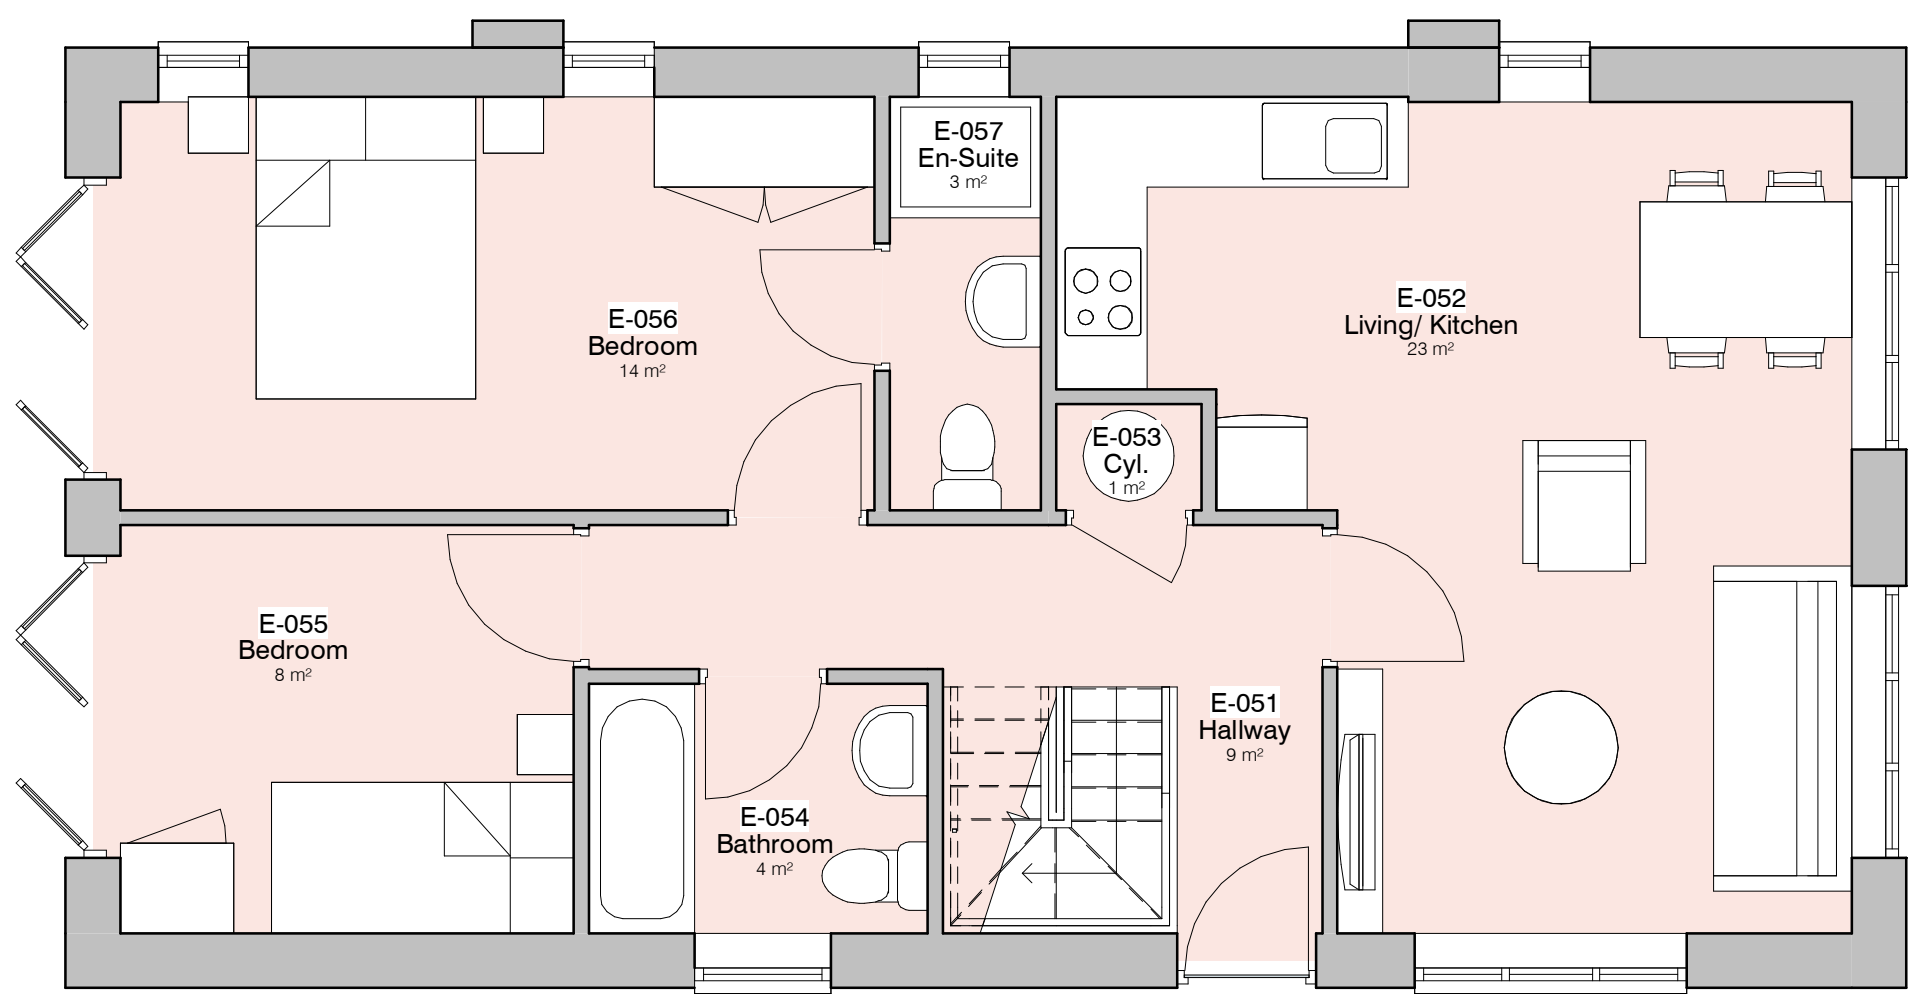
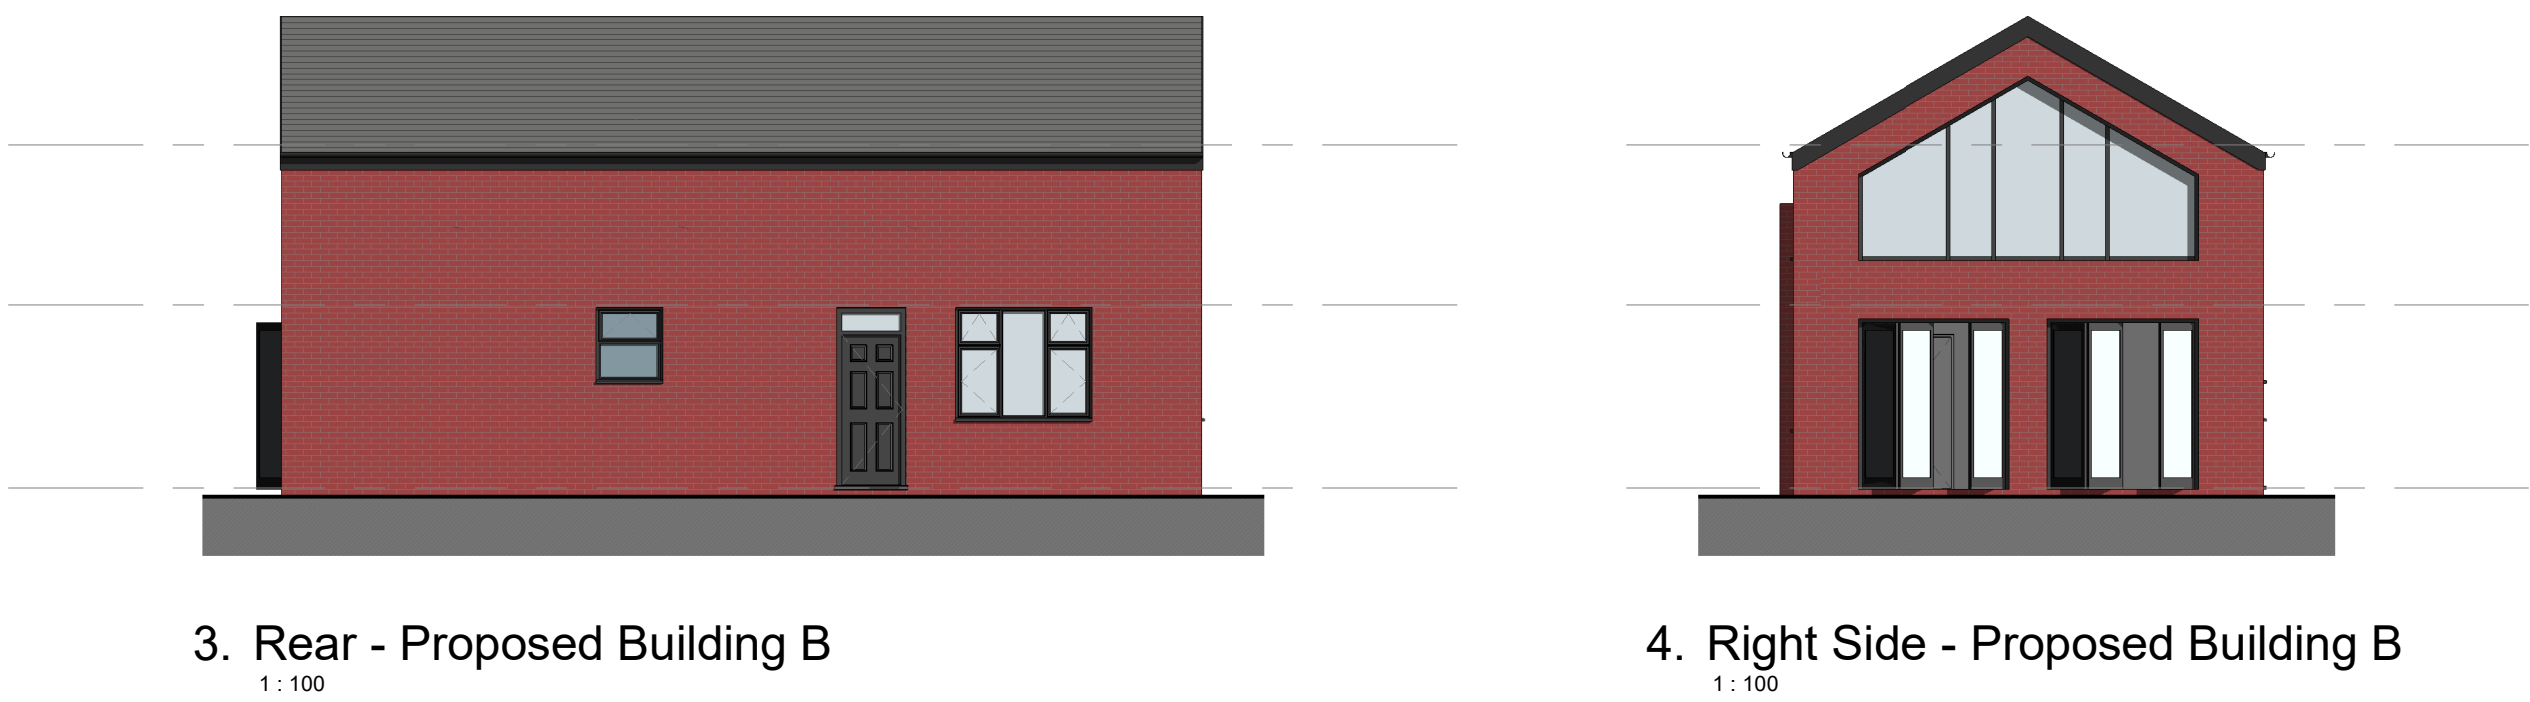


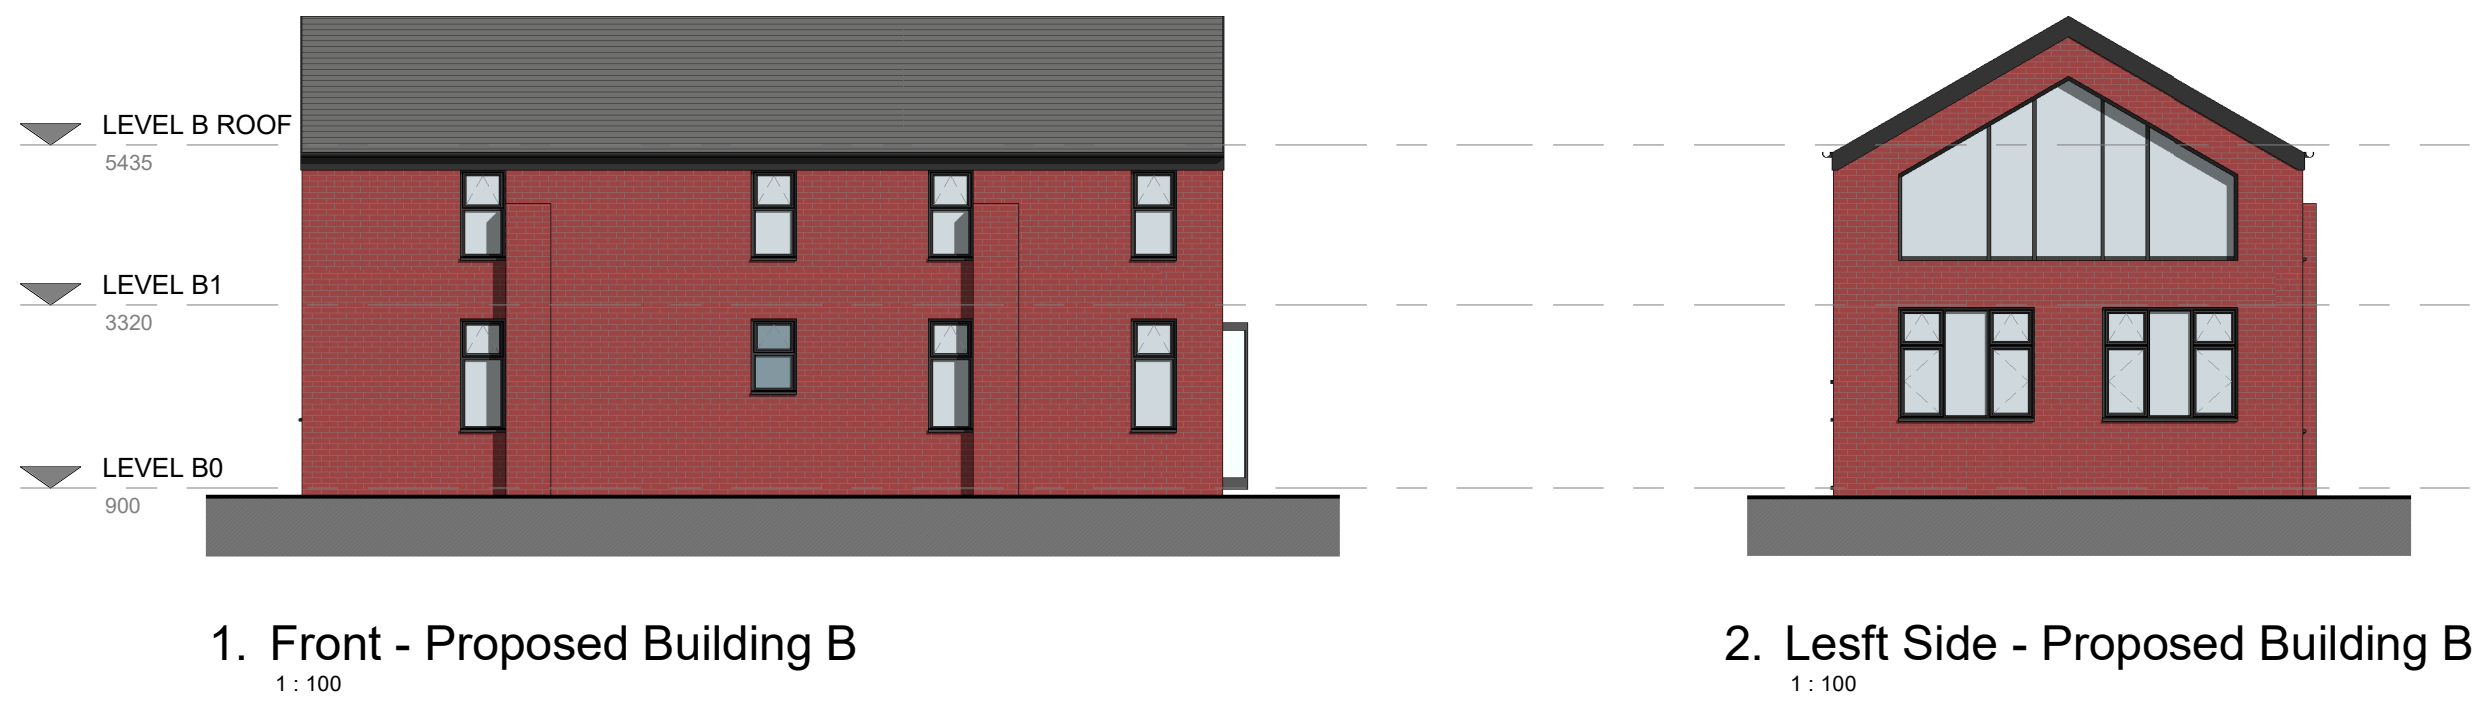

Aptment Name	Area	Occupancy
E	96.3m ²	2B3P

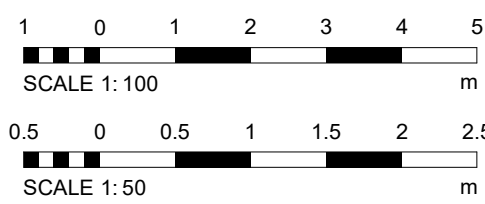

	2	External alterations highlighted				CW	15/05/20
	REV	DESCRIPTION				BY	DATE
PROJECT	Church St Ind Estate		SCALE B A1	DATE	DEC 24	DRAWN BY	CW
CLIENT	Ventures Uk Ltd		STATUS		PLANNING		
TITLE	Proposed GA Plans and Elevations-Building B		PROJECT NO.	DRAWING NO.	REV.		
			DA24072.1. 005.		2		
NOTES			© COPYRIGHT © ALL RIGHTS RESERVED THIS DRAWING MUST NOT BE REPRODUCED WITHOUT PRIOR WRITTEN CONSENT OF DEBTAL ARCHITECTURE. ALL DIMENSIONS AND MATERIALS SHALL BE CHECKED AND CONFIRMED ON SITE AND CORRECTED TO BE IN ACCORDANCE WITH THE DRAWING. ALL DIMENSIONS SHALL BE IN ACCORDANCE WITH CURRENT STATUTORY LEGISLATION, RELEVANT CODES OF PRACTICE AND BEST PRACTICE. ALL DIMENSIONS ON THIS DRAWING ARE IN MILLIMETRES UNLESS OTHERWISE STATED.				