




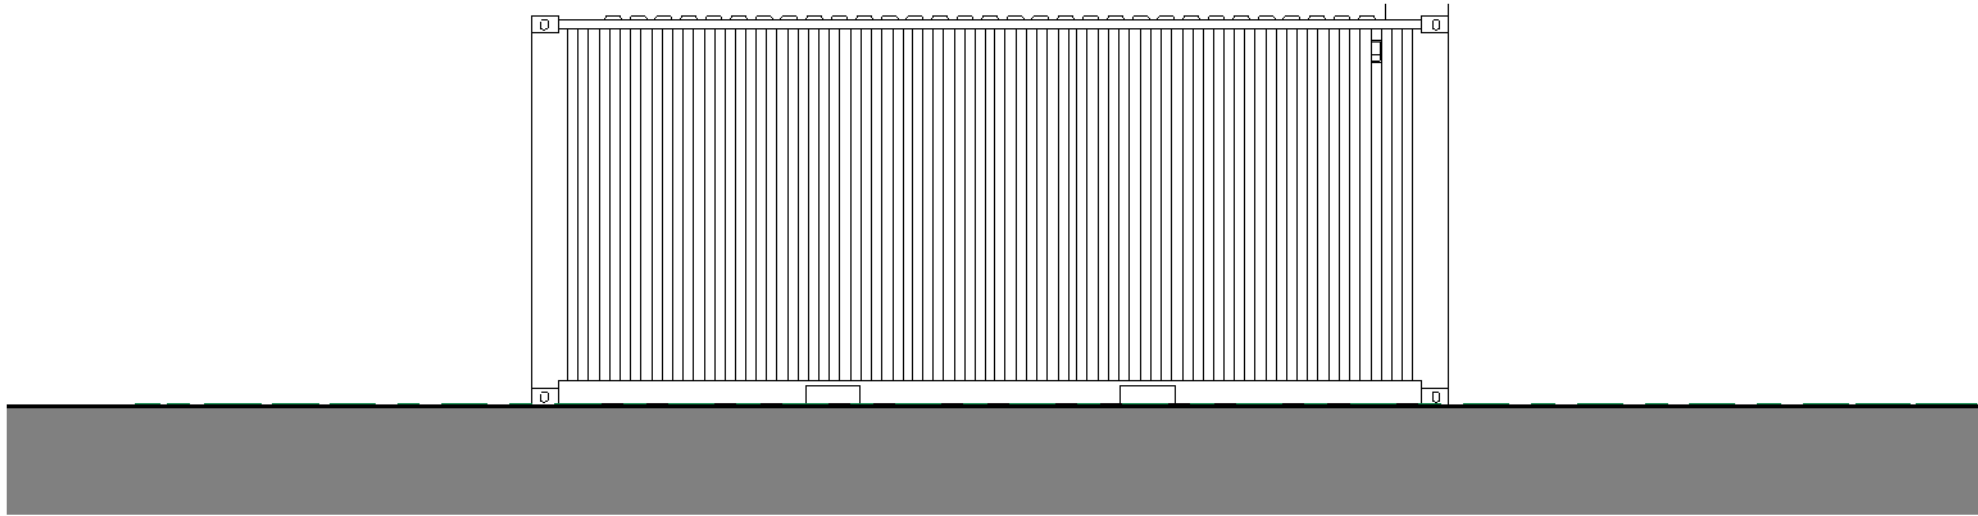


1 | North Elevation
1 : 50

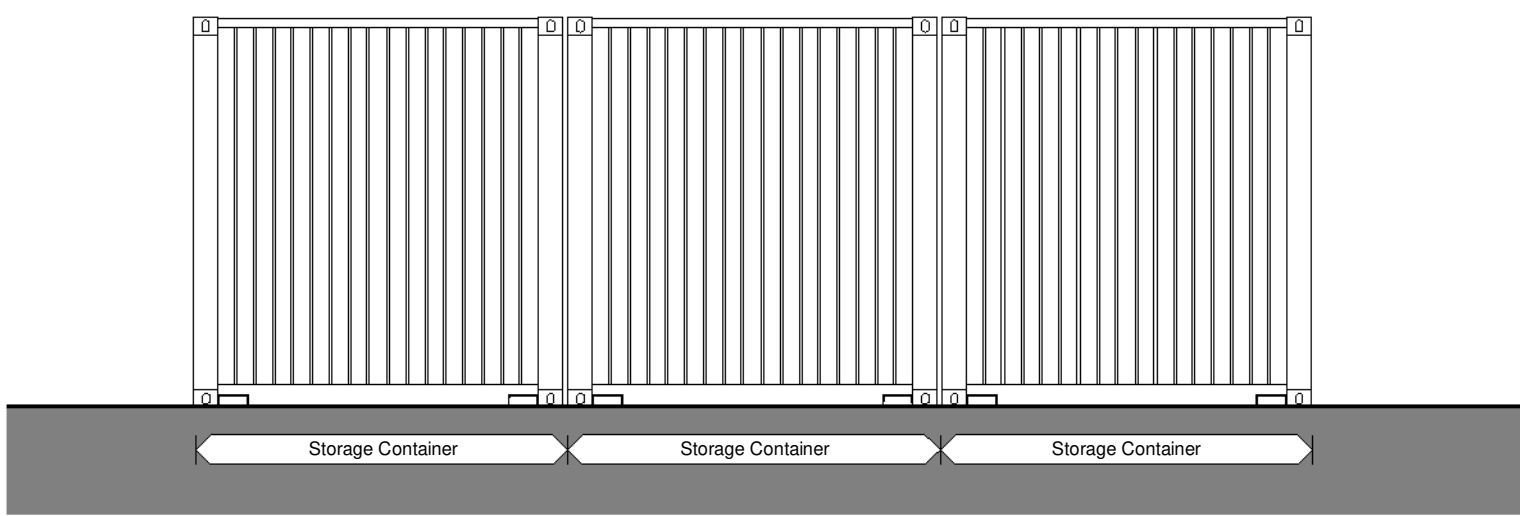

2 | East Elevation
1 : 50

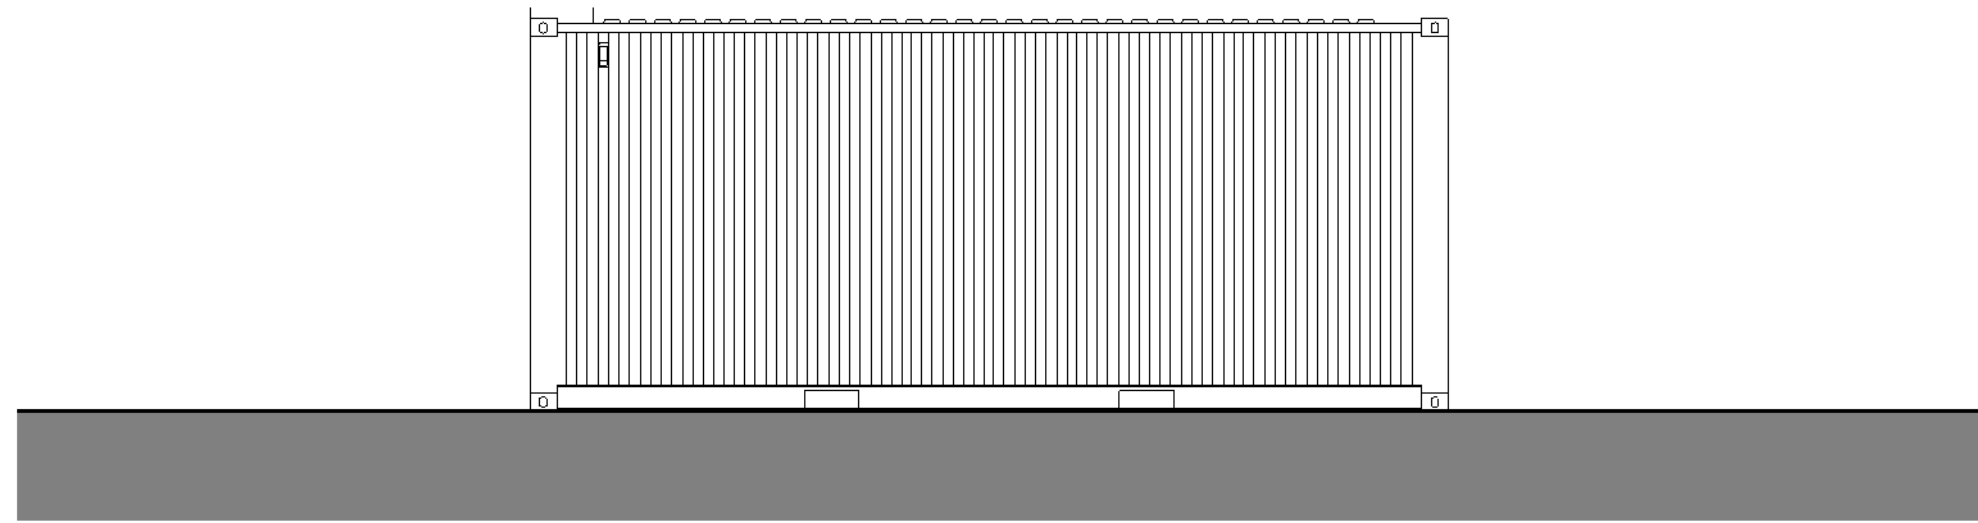

3 | South Elevation
1 : 50

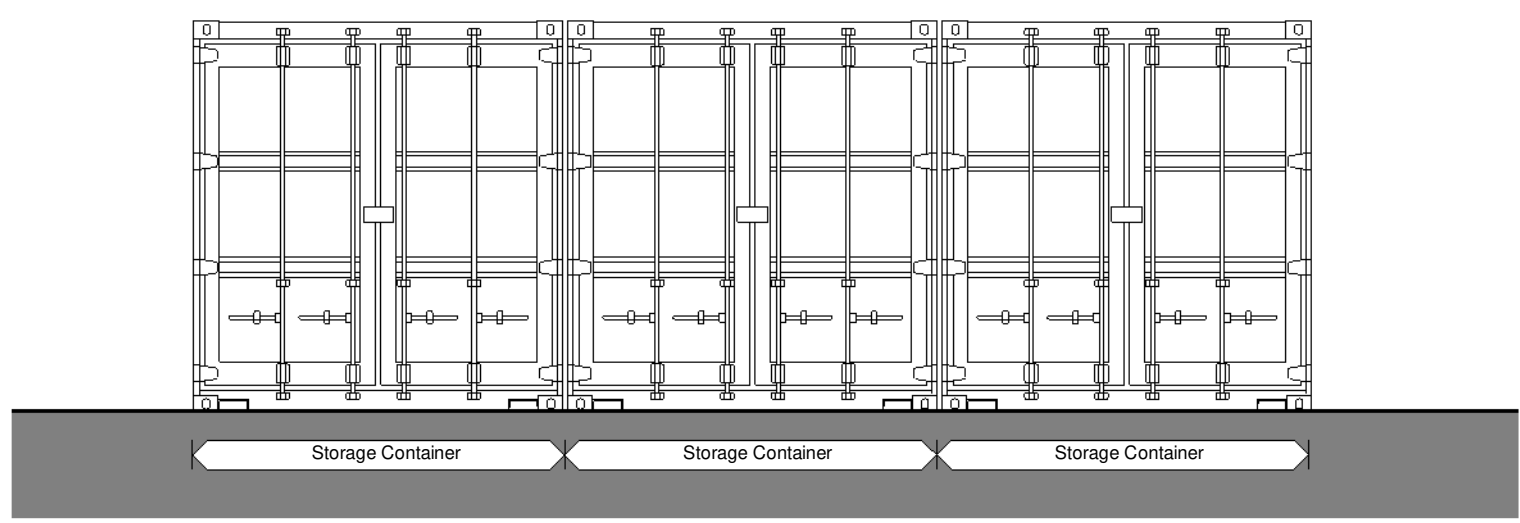

4 | West Elevation
1 : 50