
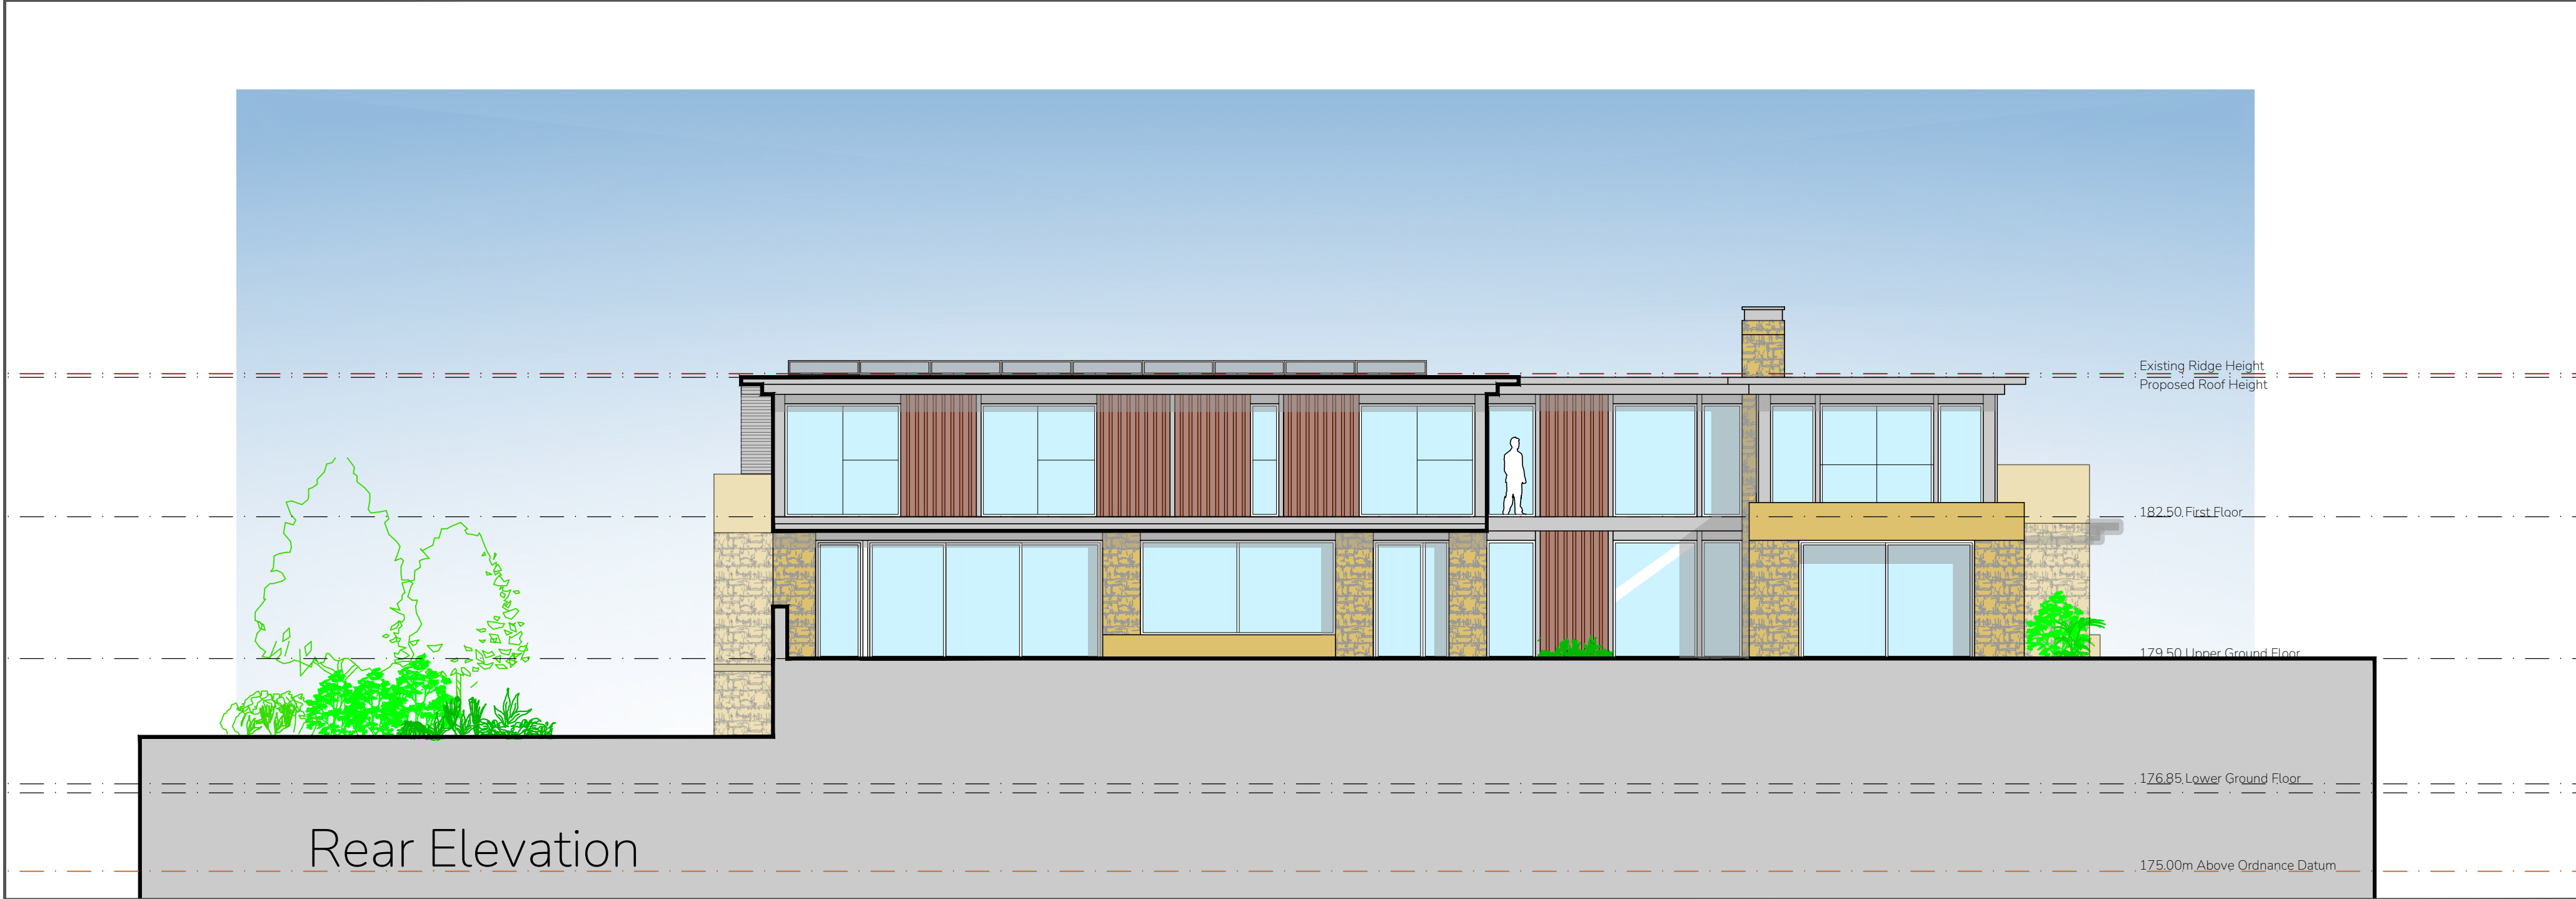


- Notes:
1. ALL DIMENSIONS ARE IN MILLIMETRES UNLESS STATED OTHERWISE. NO DIMENSIONS TO BE SCALED FROM DRAWINGS.
  2. ALL DIMENSIONS TO BE CHECKED ON SITE PRIOR TO MANUFACTURE. ANY DISCREPANCIES BETWEEN DRAWINGS AND SITE CONDITIONS ARE TO BE REPORTED TO THE CONTRACT MANAGER.
  3. THIS DRAWING IS TO BE READ IN CONJUNCTION WITH ALL RELEVANT STRUCTURAL ENGINEERS, CIVIL ENGINEERS AND M&E ENGINEERS' DRAWINGS AND SPECIFICATIONS.

- Materials:
- Walls:
- Pitched faced finish; local sandstone
  - Millboard cladding; finish to be Antique Oak
  - Coping to be Ashlar finish; local sandstone
- Roof:
- Dark grey single ply membrane
- Windows:
- Dark grey aluminum
- Doors:
- Dark grey aluminum

|                  |              |     |       |
|------------------|--------------|-----|-------|
| -                | -            | -   | x/x/x |
| REV:             | DESCRIPTION: | BY: | DATE: |
| STATUS: PLANNING |              |     |       |

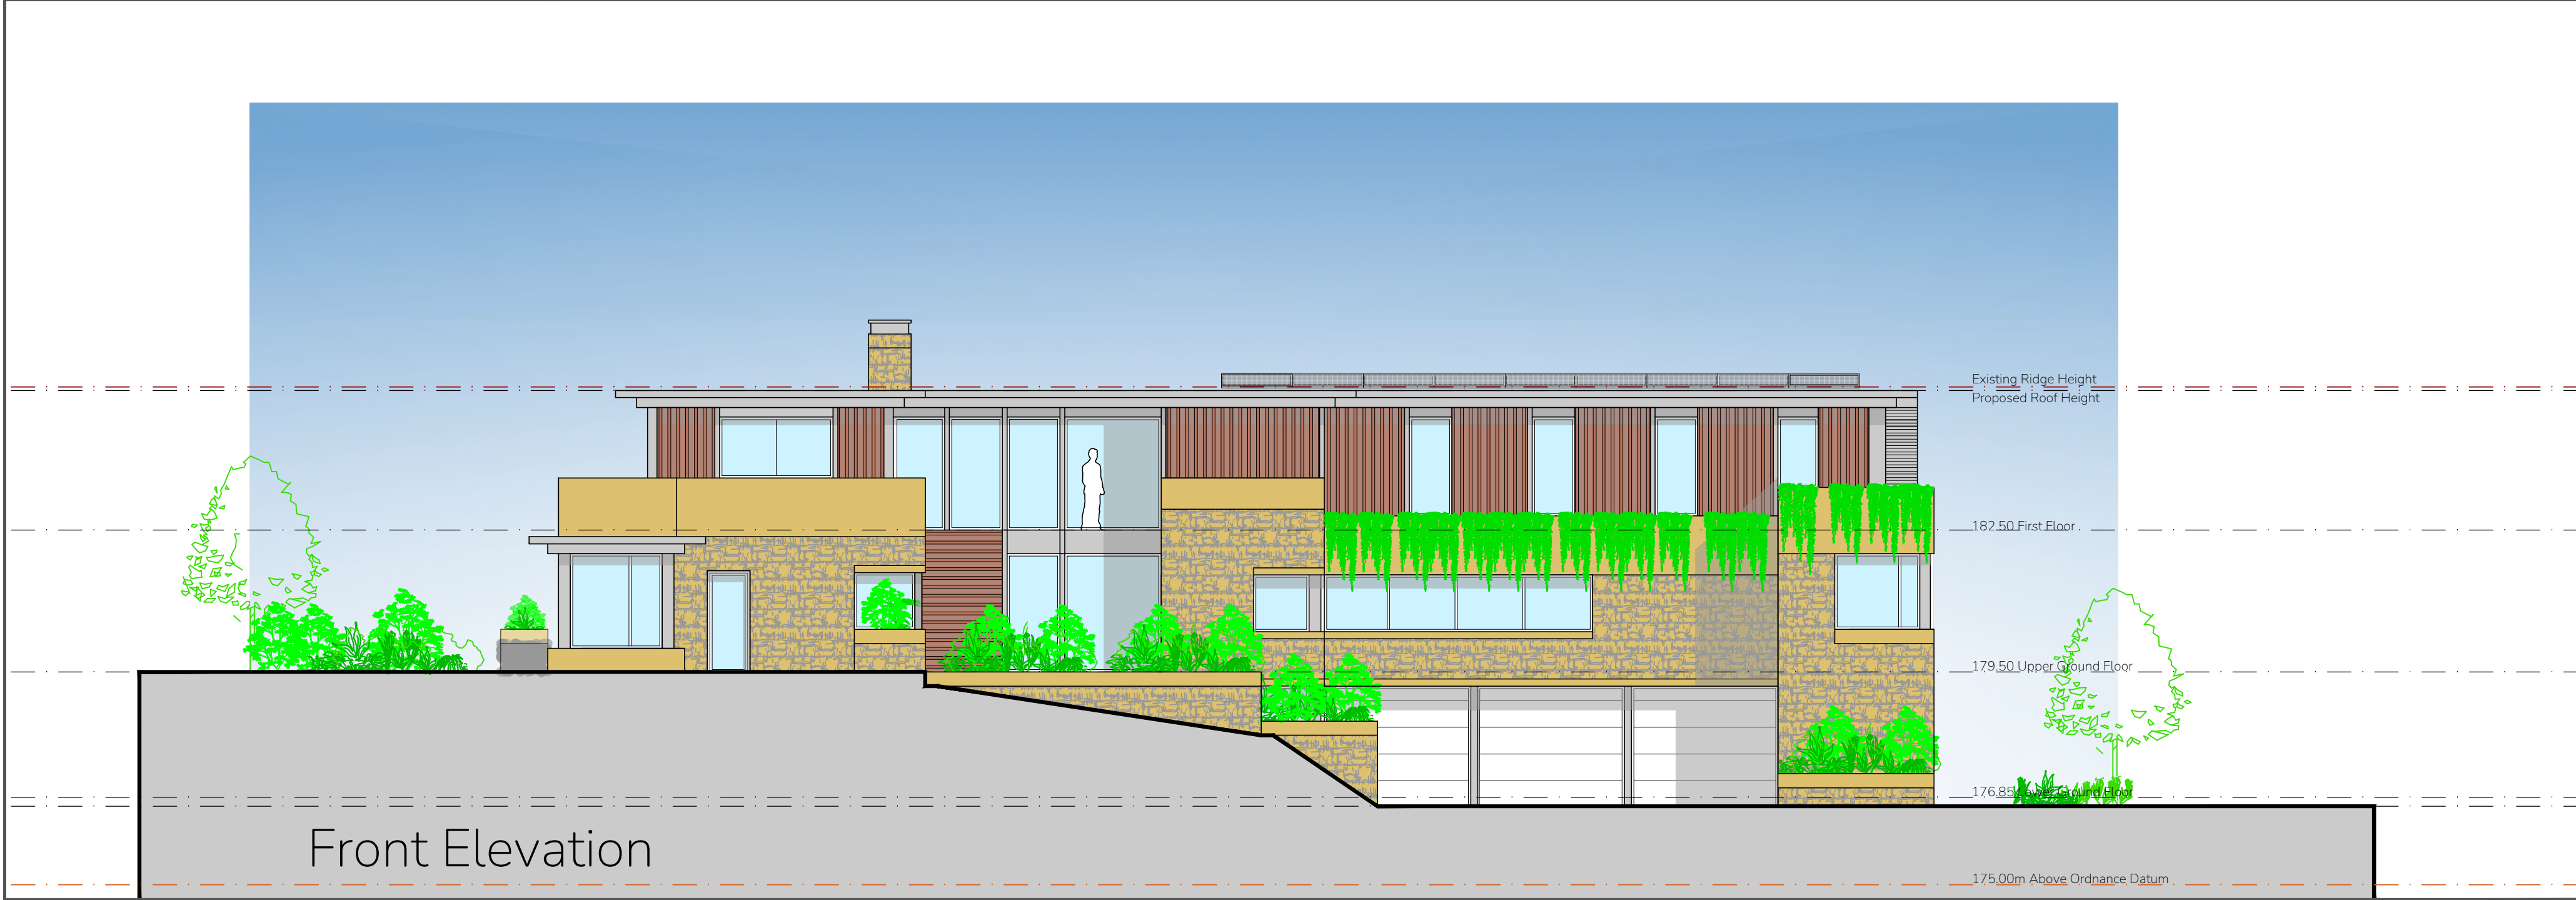

**KIMBLE RODEN**  
Barrington House  
Heyes Lane  
Alderley Edge, SK9 7LA  
01625 402442  
emma@kimbleroden.co.uk

|         |            |
|---------|------------|
| CLIENT: | Ms O McKee |
|---------|------------|

|                       |                                                 |                |               |
|-----------------------|-------------------------------------------------|----------------|---------------|
| SITE:                 | Hollingworth Heights<br>Littleborough, OL15 0AD |                |               |
| TITLE:                | Proposed Elevations                             |                |               |
| SCALE AT A1:<br>1:100 | DATE:<br>JULY '25                               | DRAWN:<br>-    | CHECKED:<br>- |
| PROJECT NO:<br>-/-    | DRAWING NO:<br>P/05                             | REVISION:<br>- |               |