



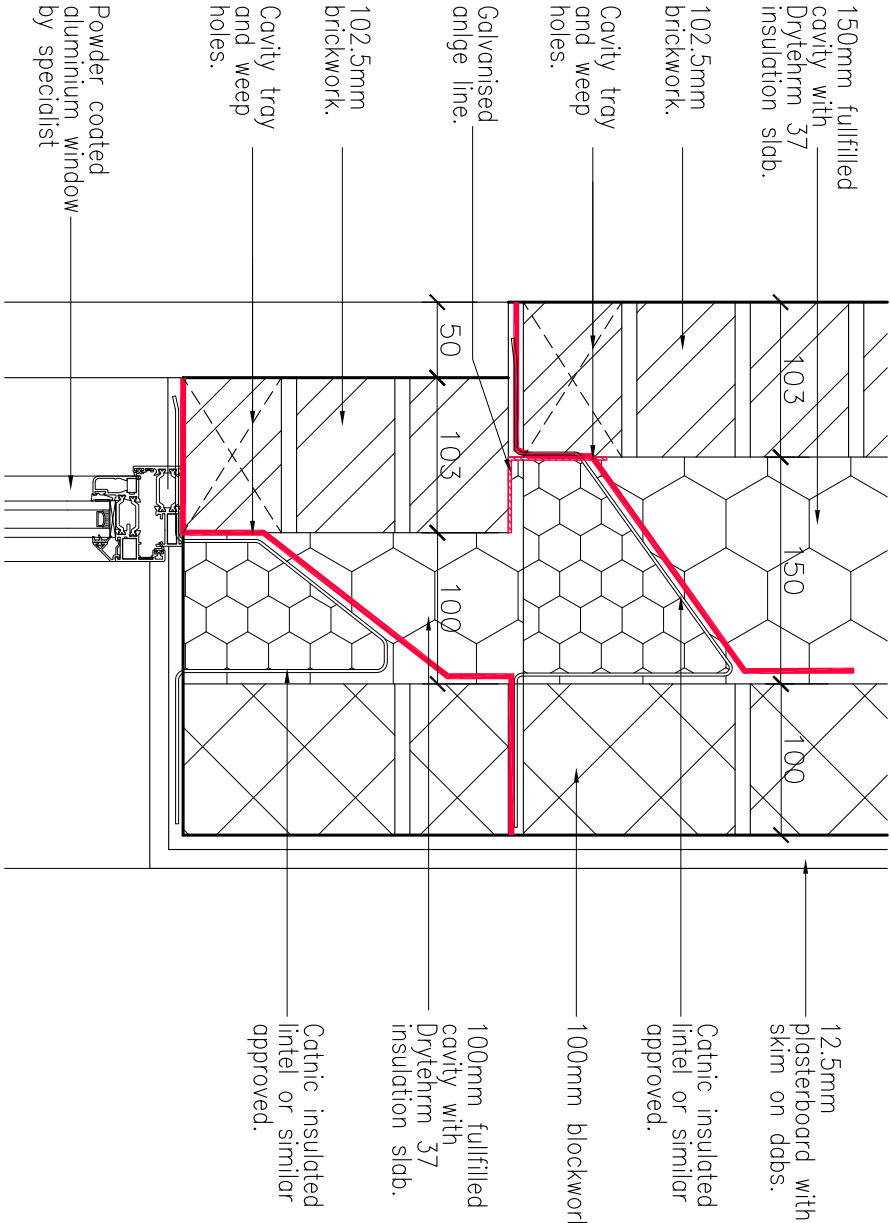


HEAD DETAIL

SCALE—1:10

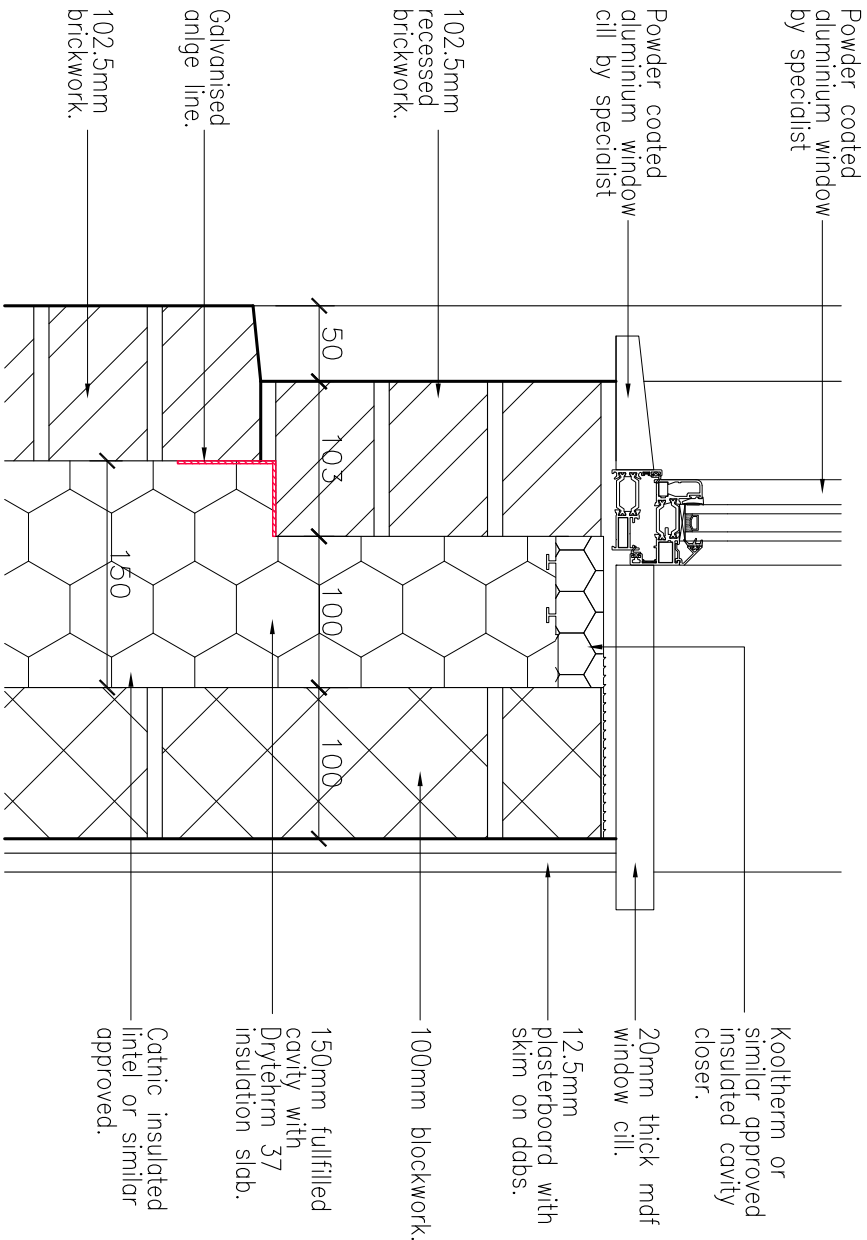

CILL DETAIL

SCALE—1:10

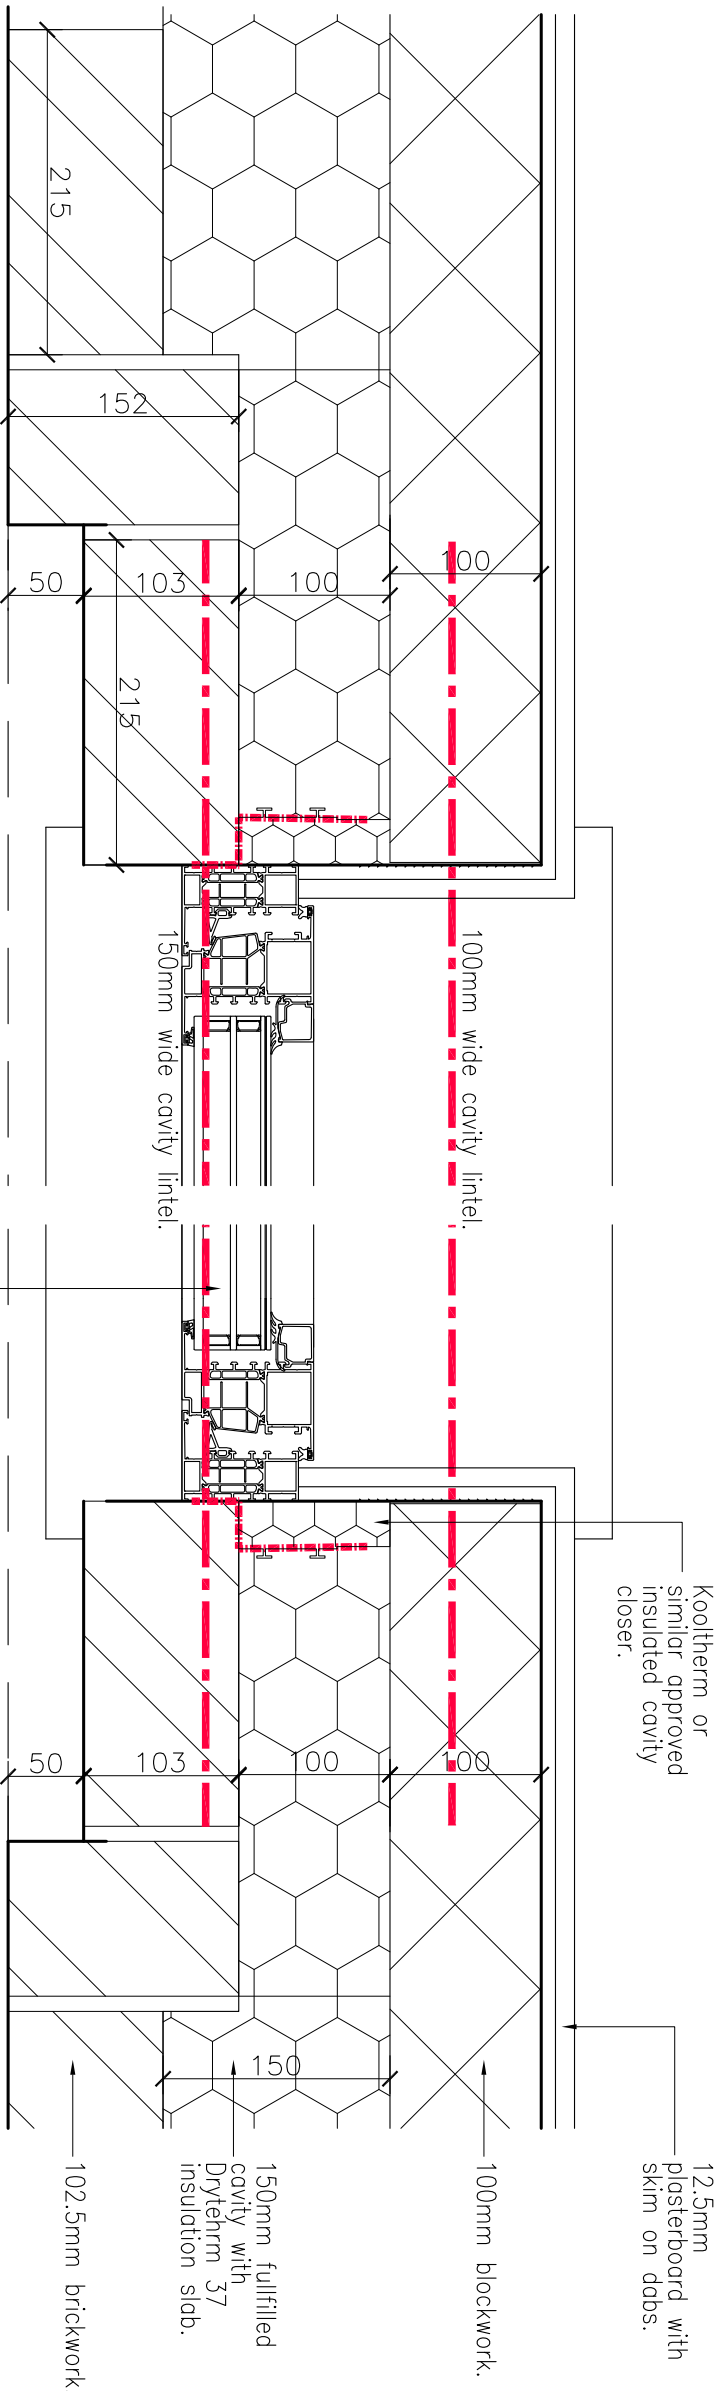

JAMB DETAIL

SCALE—1:10

WINDOW DETAIL

SCALE—1:10

- Status:
- ☐ Feasibility
 - ☐ Planning Approval
 - ☒ Building Regulations
 - ☐ Tender
 - ☐ Construction

Project: 365, Bury and Rochdale Old Road
Heywood
OL10 4AT

Client: Mr. N. Akhtar

Drawing Title:

Proposed Window Detail

Project No.	Dwg No.	Rev No.	Scale.	Date.
-------------	---------	---------	--------	-------

2504	115		A3@ 1:10	June 2025
------	-----	--	----------	-----------

MUNSHI+
PARTNERS
ARCHITECTURE & PROPERTIES

No.3 Caxton road,Fulwood, Preston,PR2 9ZZ.
Tel— 01772 342970 email:info@munshipartners.com
Website— <https://www.munshiandpartners.com/>
Instagram— munshiandpartners

■ Preston □ Manchester □ Liverpool

This drawing & Design is the Copyright of MunshiPartners and may not be reproduced in any way without prior written consent.
Any discrepancies on this drawing or between drawings are to be reported to the office.
Unless specifically specified these drawings are not to be used for construction purposes or taking of any orders.
Do not scale from this drawing.