
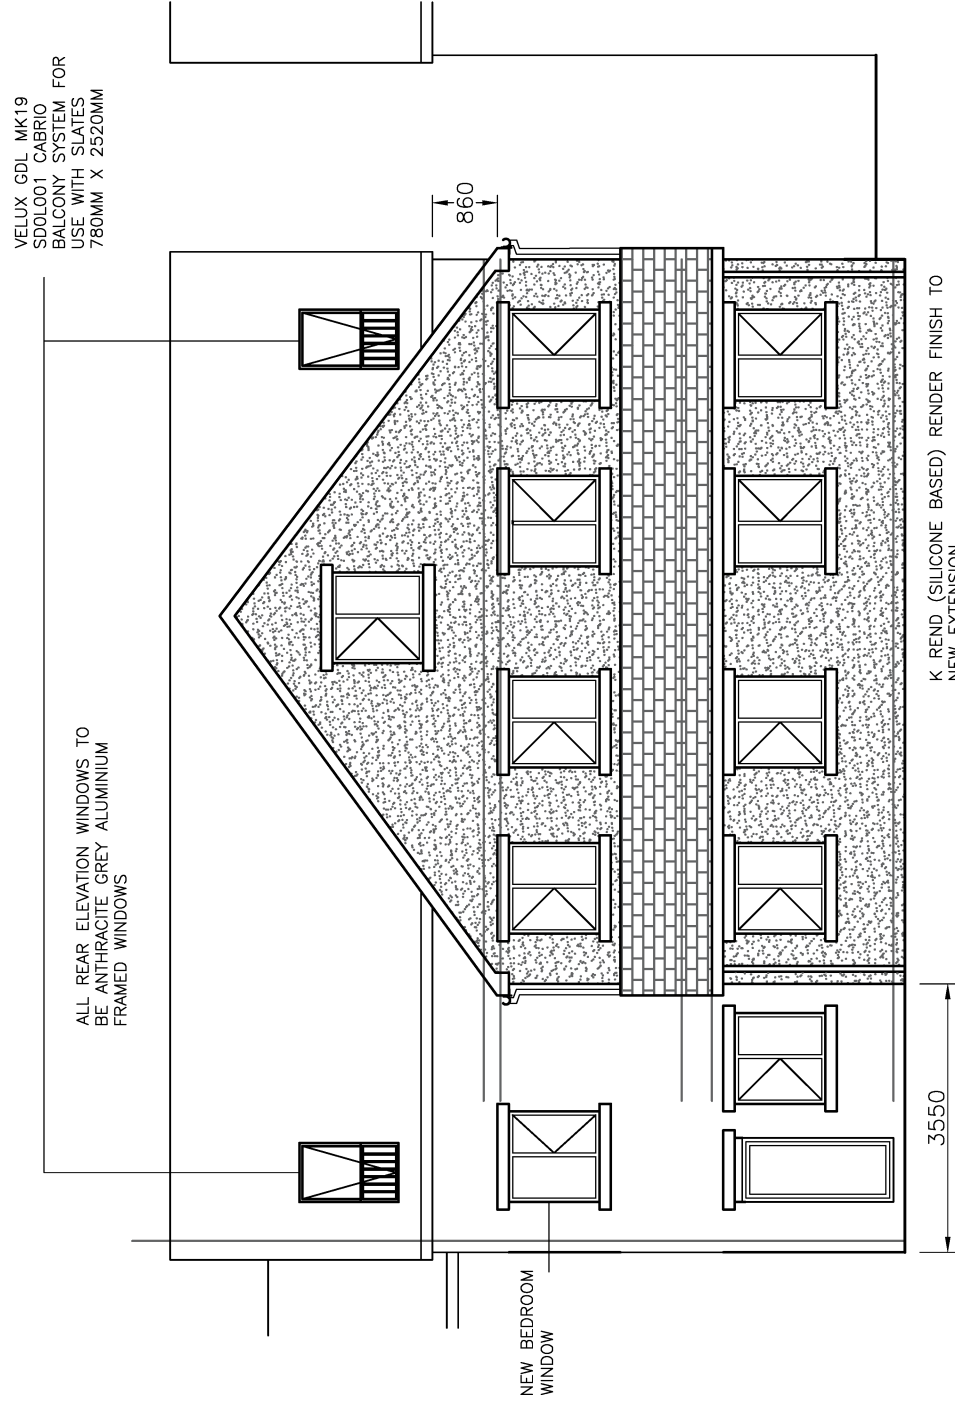


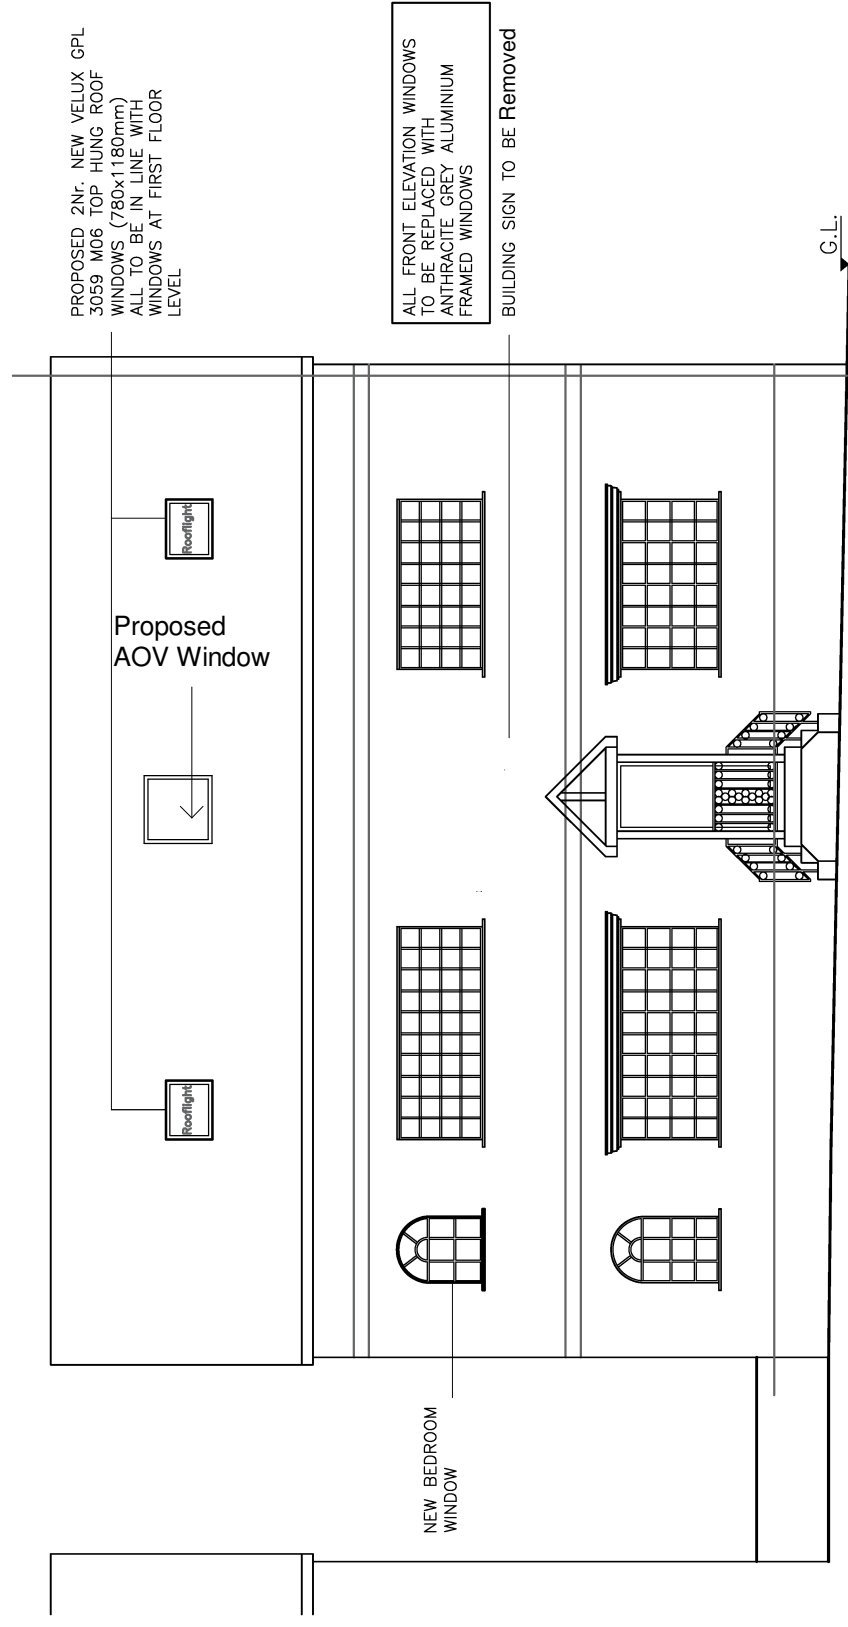

NOTES

COPYRIGHT:
ALL RIGHTS RESERVED
THIS DRAWING MUST NOT BE REPRODUCED
WITHOUT WRITTEN PERMISSION FROM NORDEN
QUANTITY SURVEYING AND CONSTRUCTION
SERVICES LIMITED.

DO NOT SCALE OFF THIS DRAWING.

ALL DIMENSIONS ARE TO BE CHECKED ON SITE BY THE CONTRACTOR / SUB-CONTRACTOR. ANY DISCREPANCIES ARE TO BE REPORTED TO NORDEN QUANTITY SURVEYING AND CONSTRUCTION SERVICES LIMITED.

Rev.	Description	Dr'n	Chk	Date

**Norden Quantity Surveying and
Construction Services LTD**
732 Edenfield Road, Norden, Rochdale, OL12 7PP

732 Edenfield Road. Norden. Rochdale. OL12 7PP

Contract NAGIGATION INN, 116-118
DRAKE STREET, ROCHDALE,
OL16 1PN

Title
Ground Floor Change of use to
2 x Residential Flat/Apartment

Scales	1:100	Sheet Size	A3
Drawn	-	Checked	-
Proj. No.	DWG A101A		
		Date	06.04.2022
		Revision	n/a