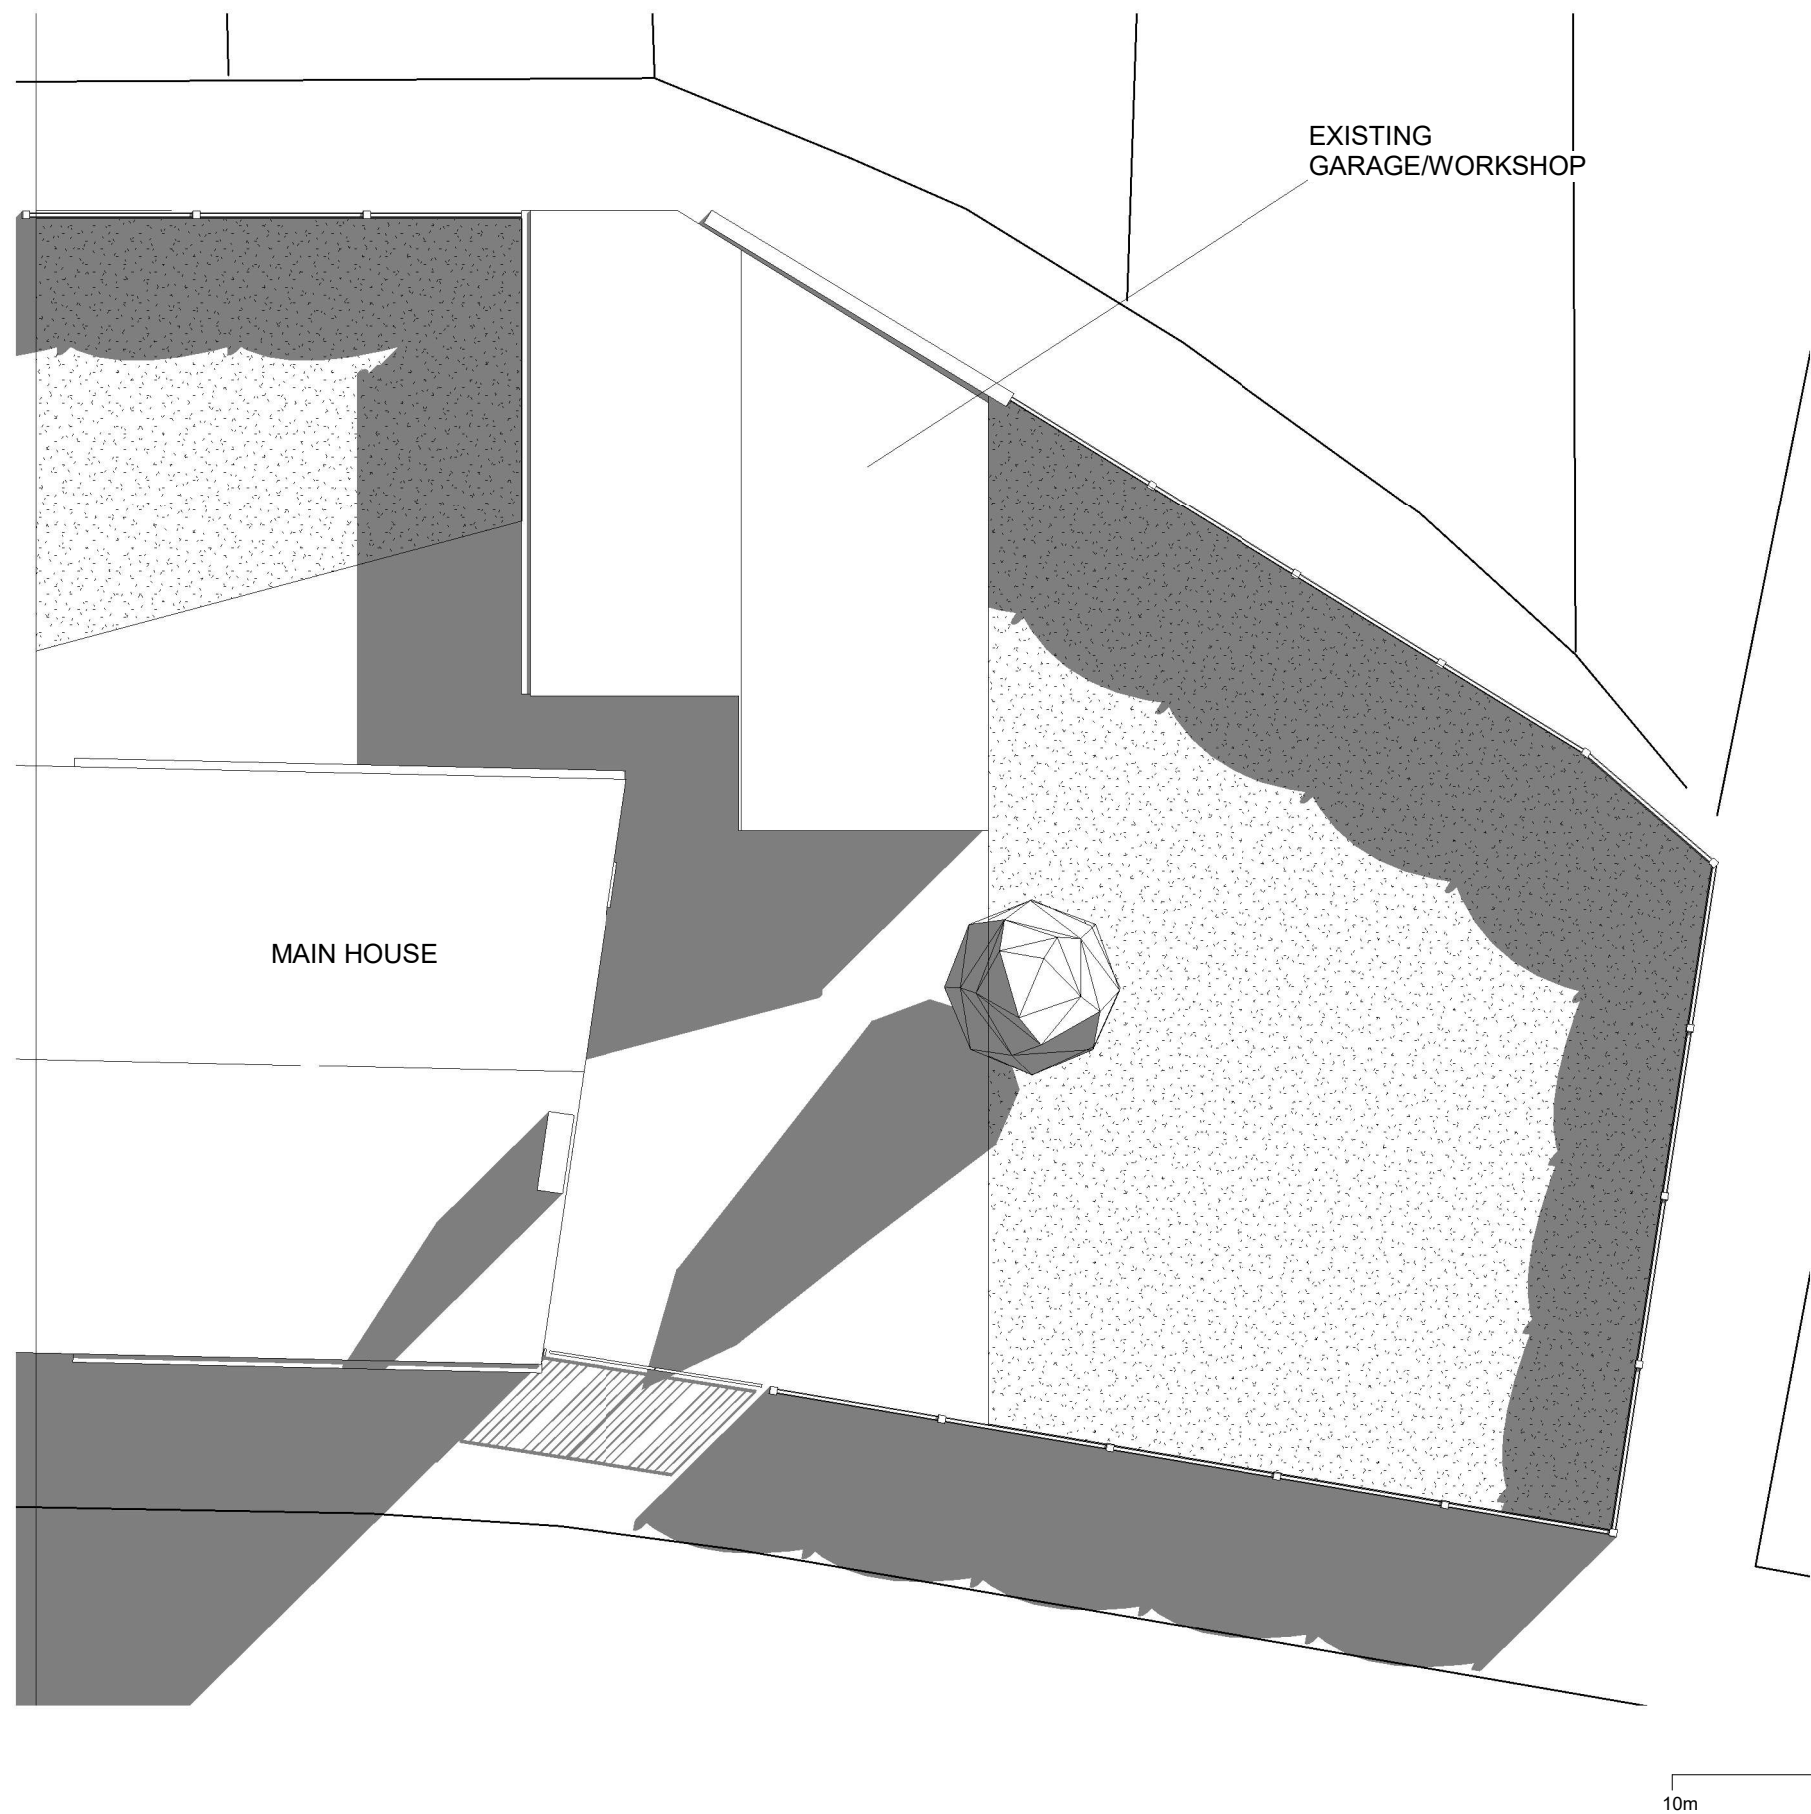


PLANNING BY DESIGN
FROM CONCEPT TO COMPLETION

ALL DIMENSIONS TO BE VERIFIED ON SITE
THIS DRAWING IS NOT FOR CONSTRUCTION

Rev

A 04.07.2025 FENCING

**190 Grimshaw Lane
Middleton
M24 2AJ**

EXISTING ROOF PLAN

Date 25.04.2025

Scale @ A3
1:100

No.
04A

By JL

Drwg ref: 190GrimshawLaneExistingRoofPlan V4