


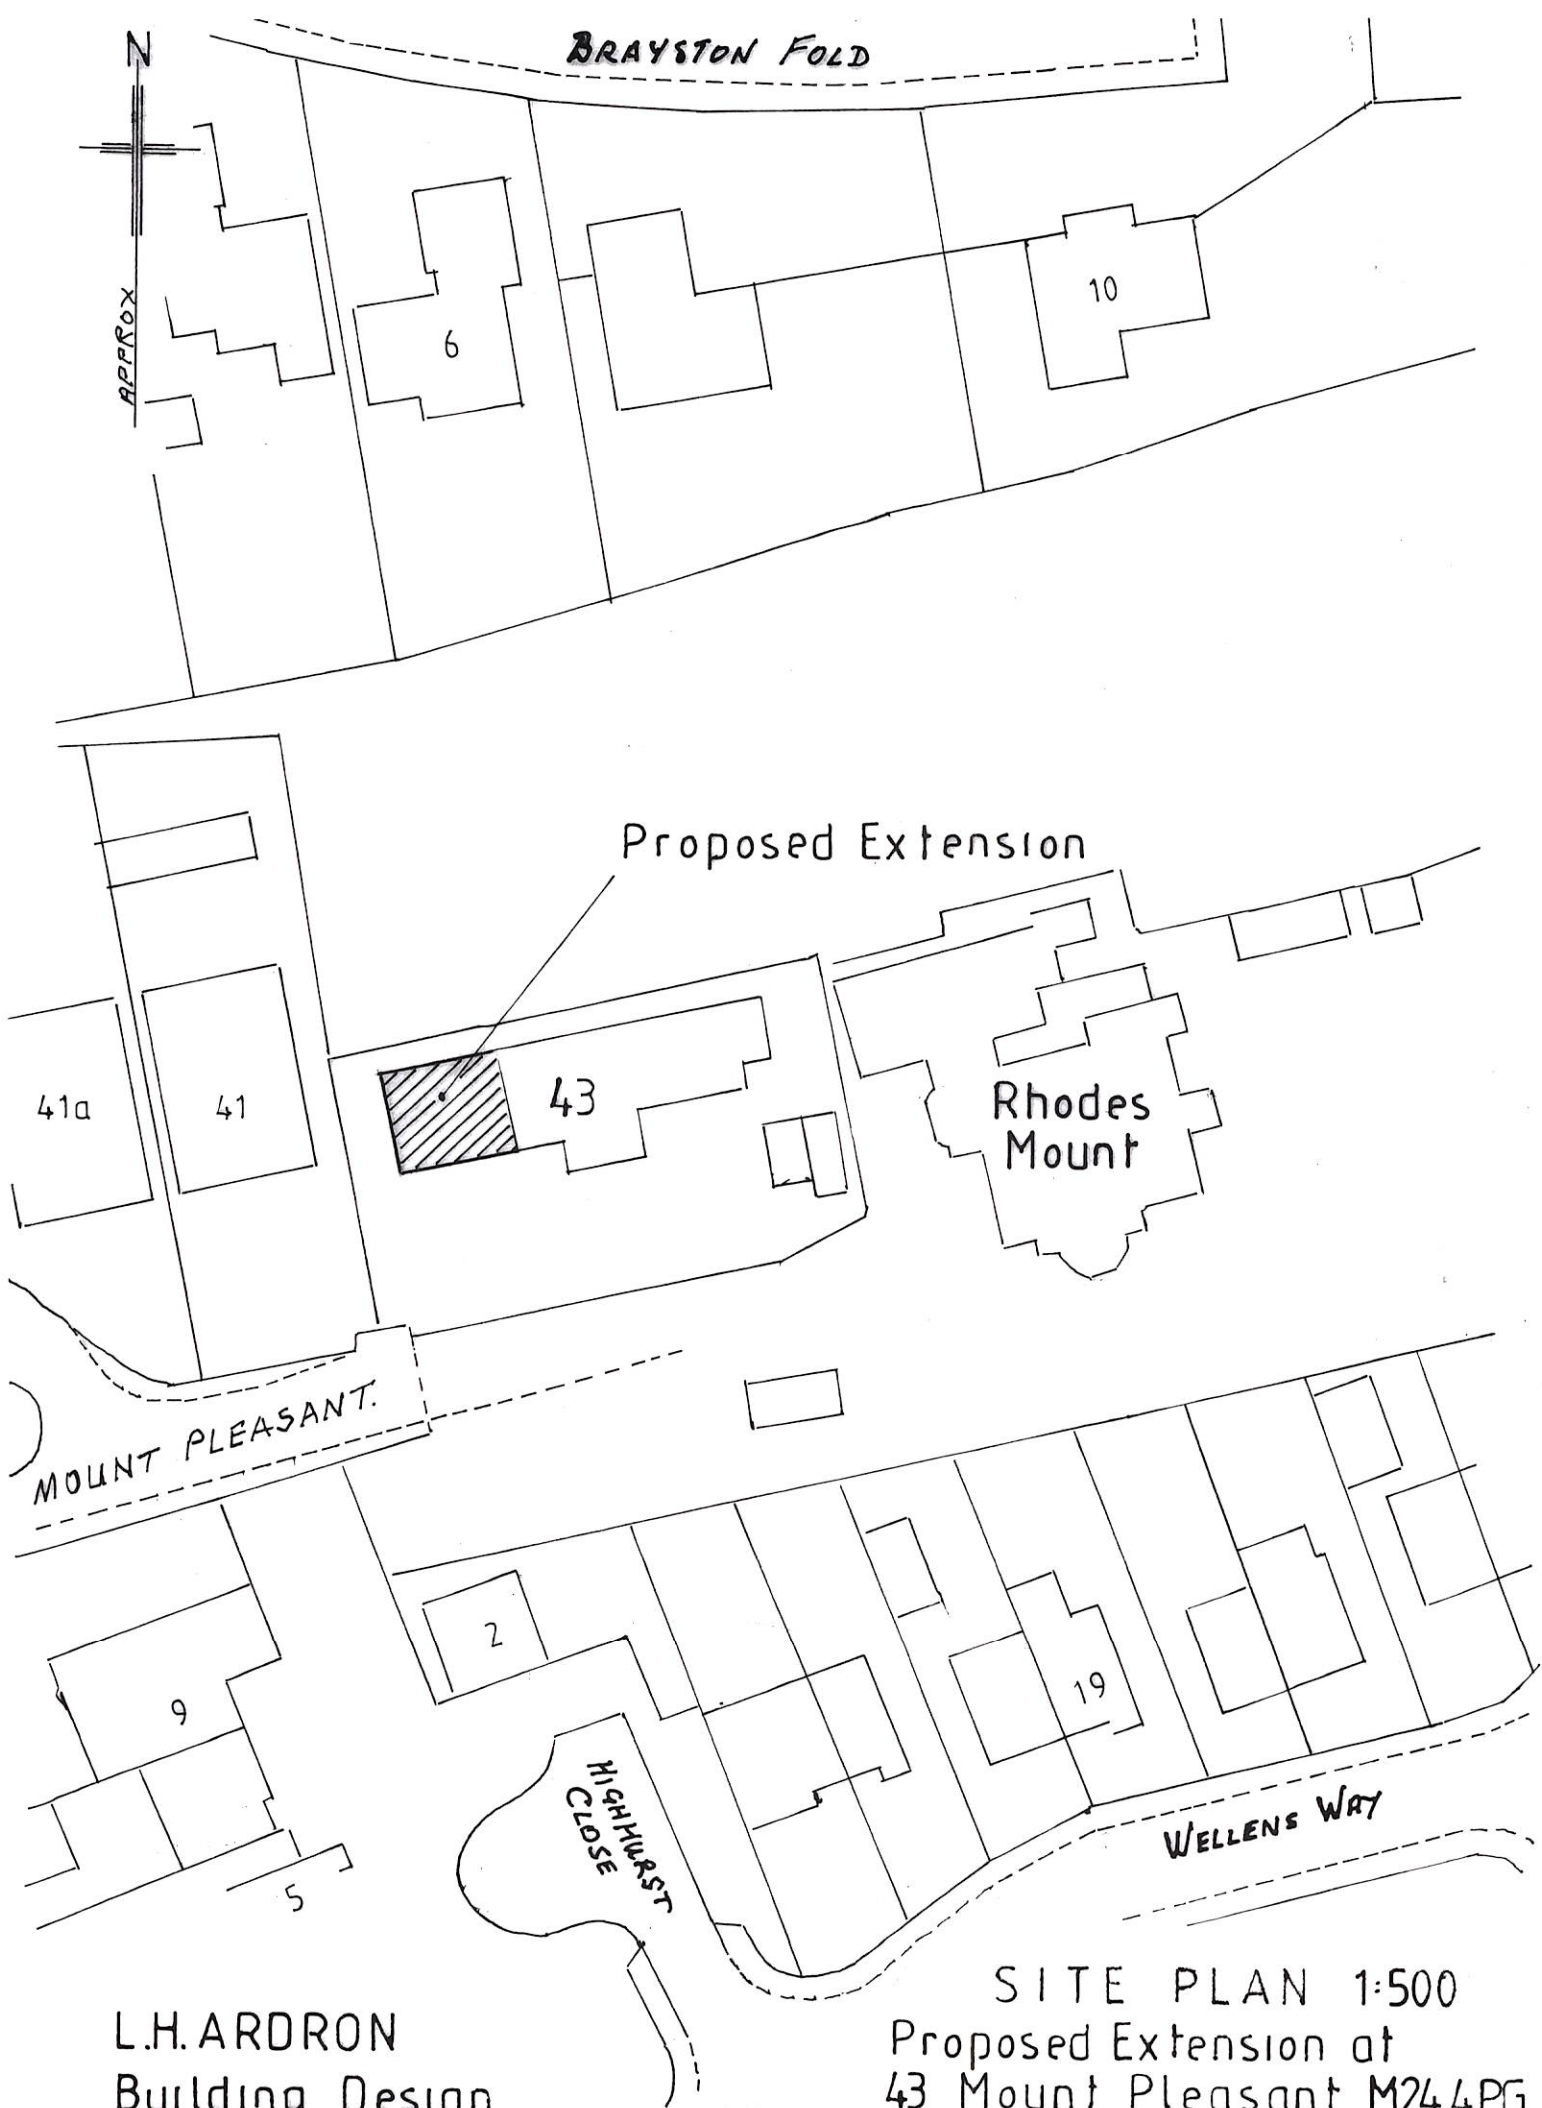

L.H. ARDRON
Building Design
tel. 07950829709

SITE PLAN 1:500
Proposed Extension at
43 Mount Pleasant M244PG
for Mike Acton & Jane Cowan