



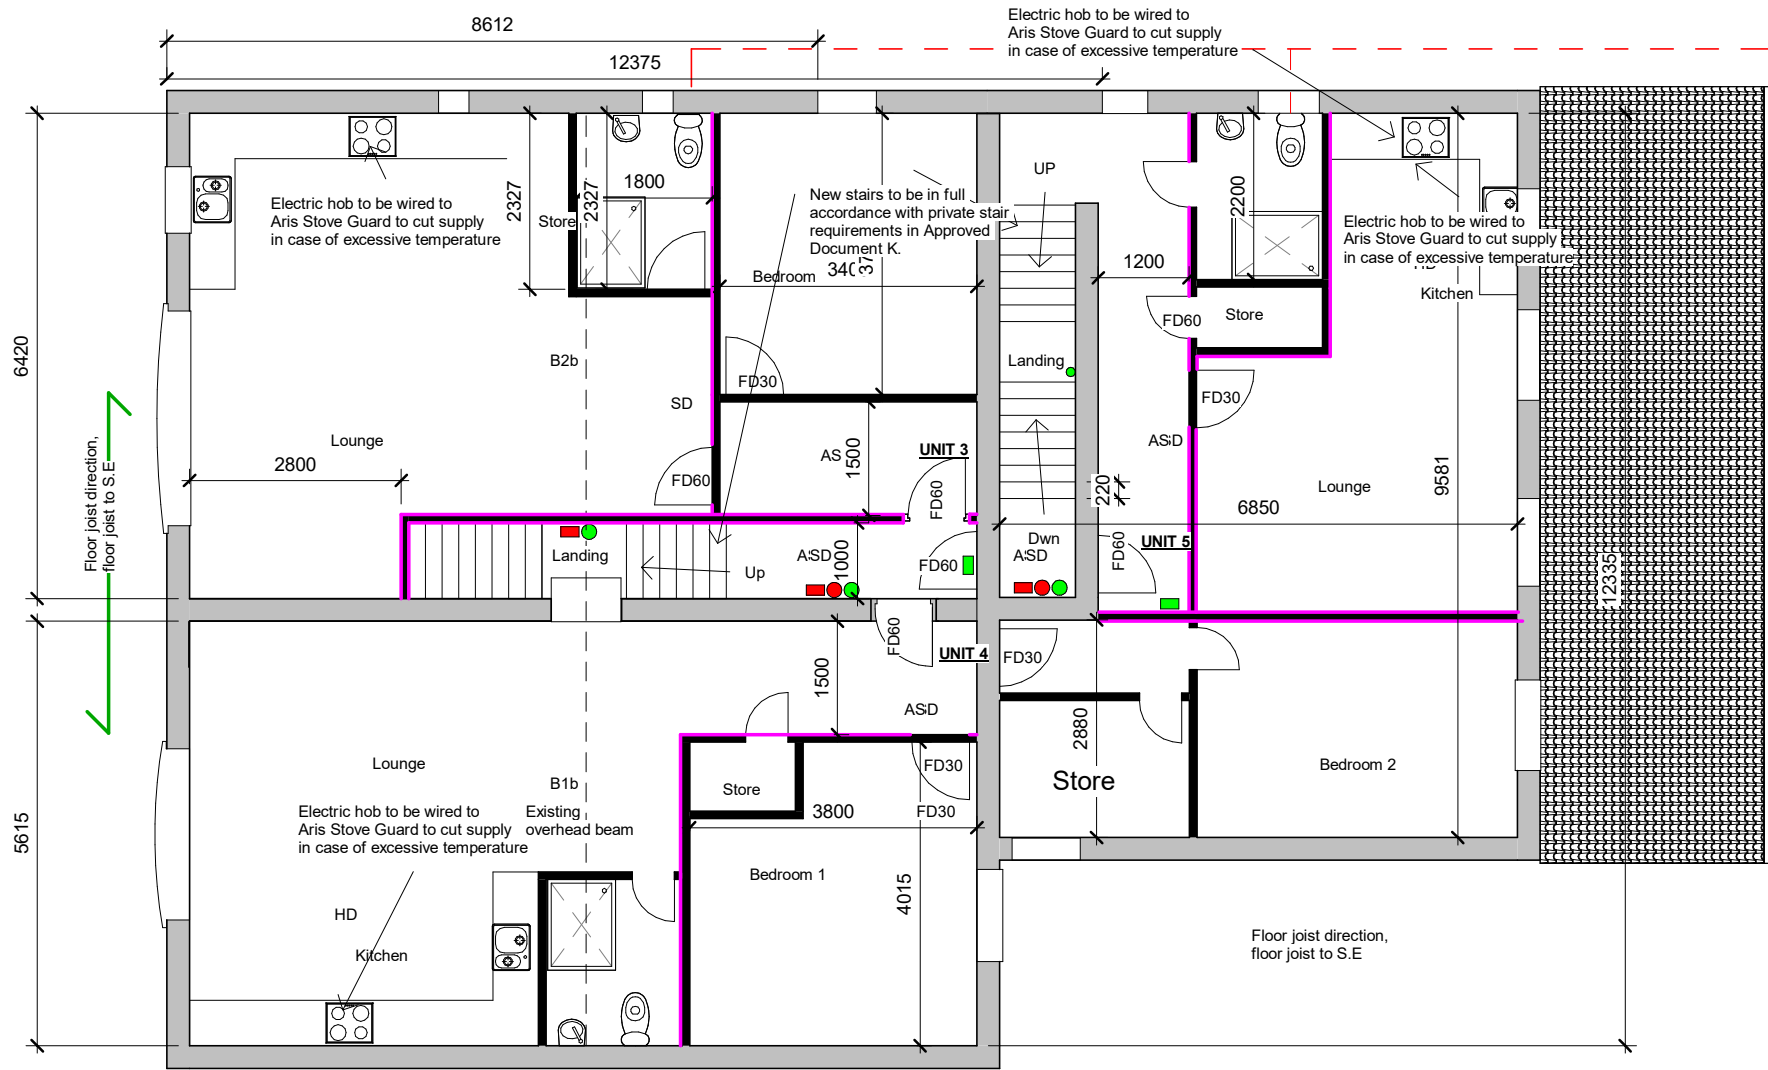

Proposed First Floor
1 : 100

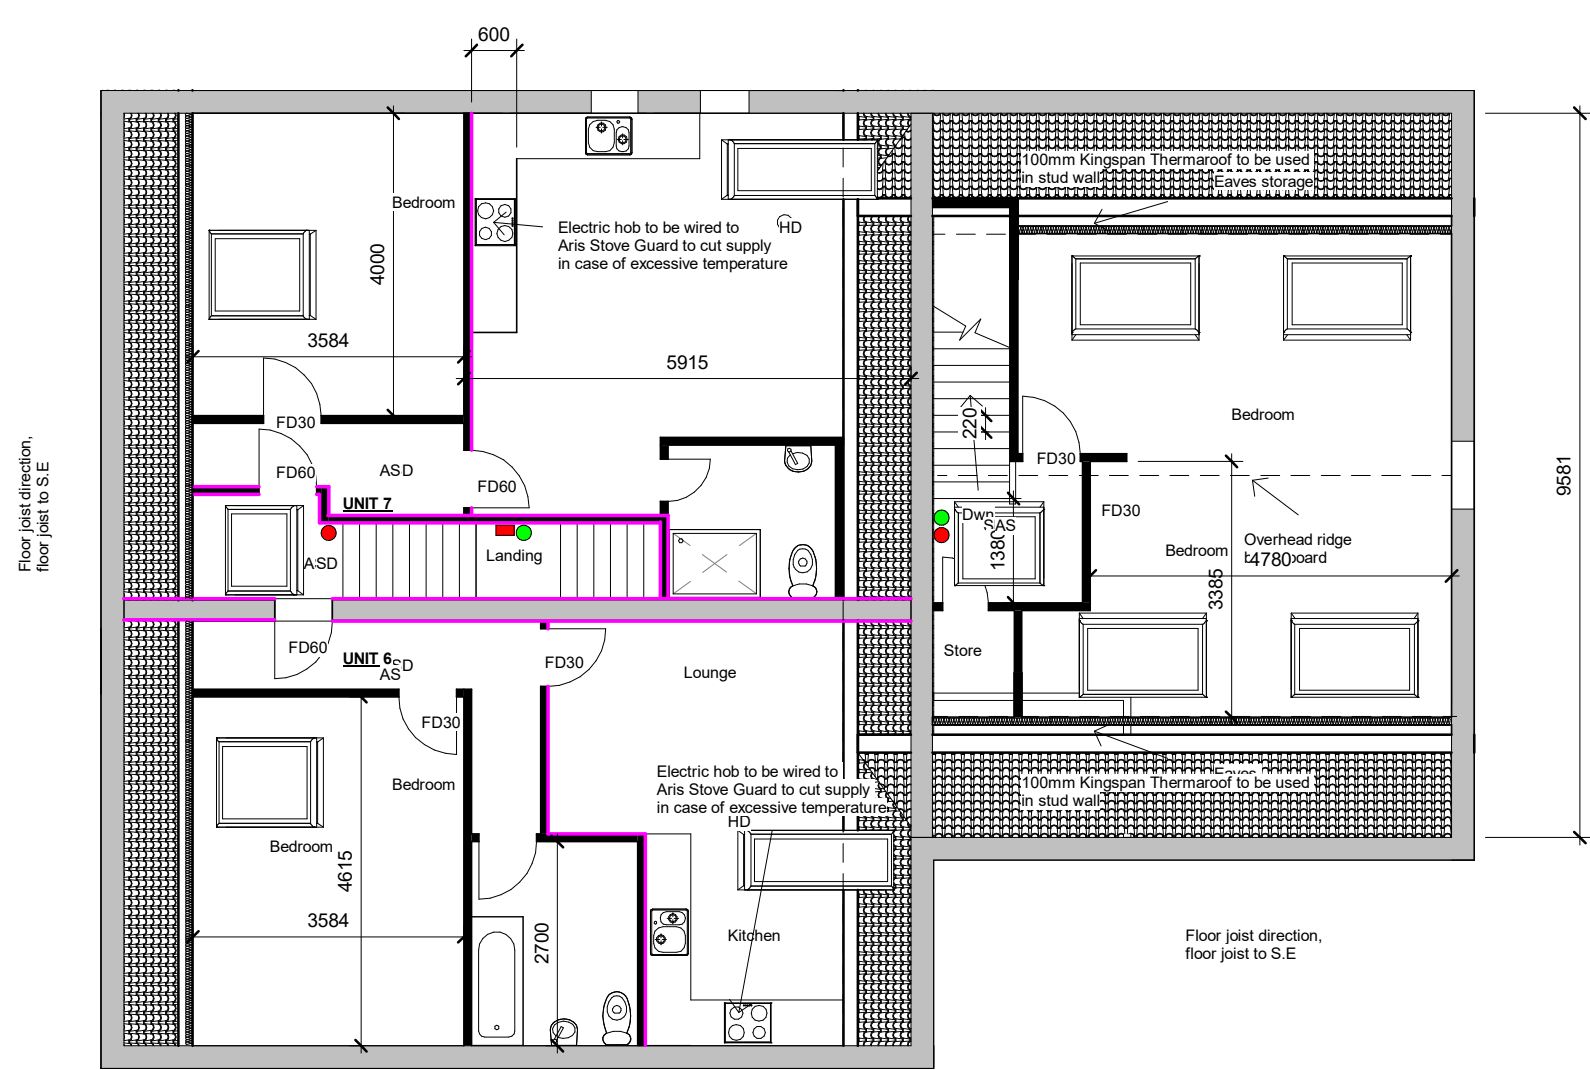

Proposed Second Floor
1 : 100

Scale: @ A1.
Do NOT scale from this drawing.
If in doubt, ask.
Dimensions must be checked by contractor before work is commenced.

This drawing remains the property of Belal Rashid Technical Architecture and should not be reproduced in full or in part without prior consent from Belal Rashid Technical Architecture.

Client:
Imran Manzoor

Project:
Change of use
Project Address:
Navigation Inn
116-118 Drake St
Rochdale
OL16 1PN

Drawing Name: Proposed First Floor
Drawing Number: A112
Drawing Date: 06/06/25
Author: N.Shah. B.Rashid

Belal Rashid Technical Architecture
11 Queen Street
Oldham
Greater Manchester
OL 1 1RD

Email: belal.rashid@brta.co.uk
Tel: 0161 241 9650

