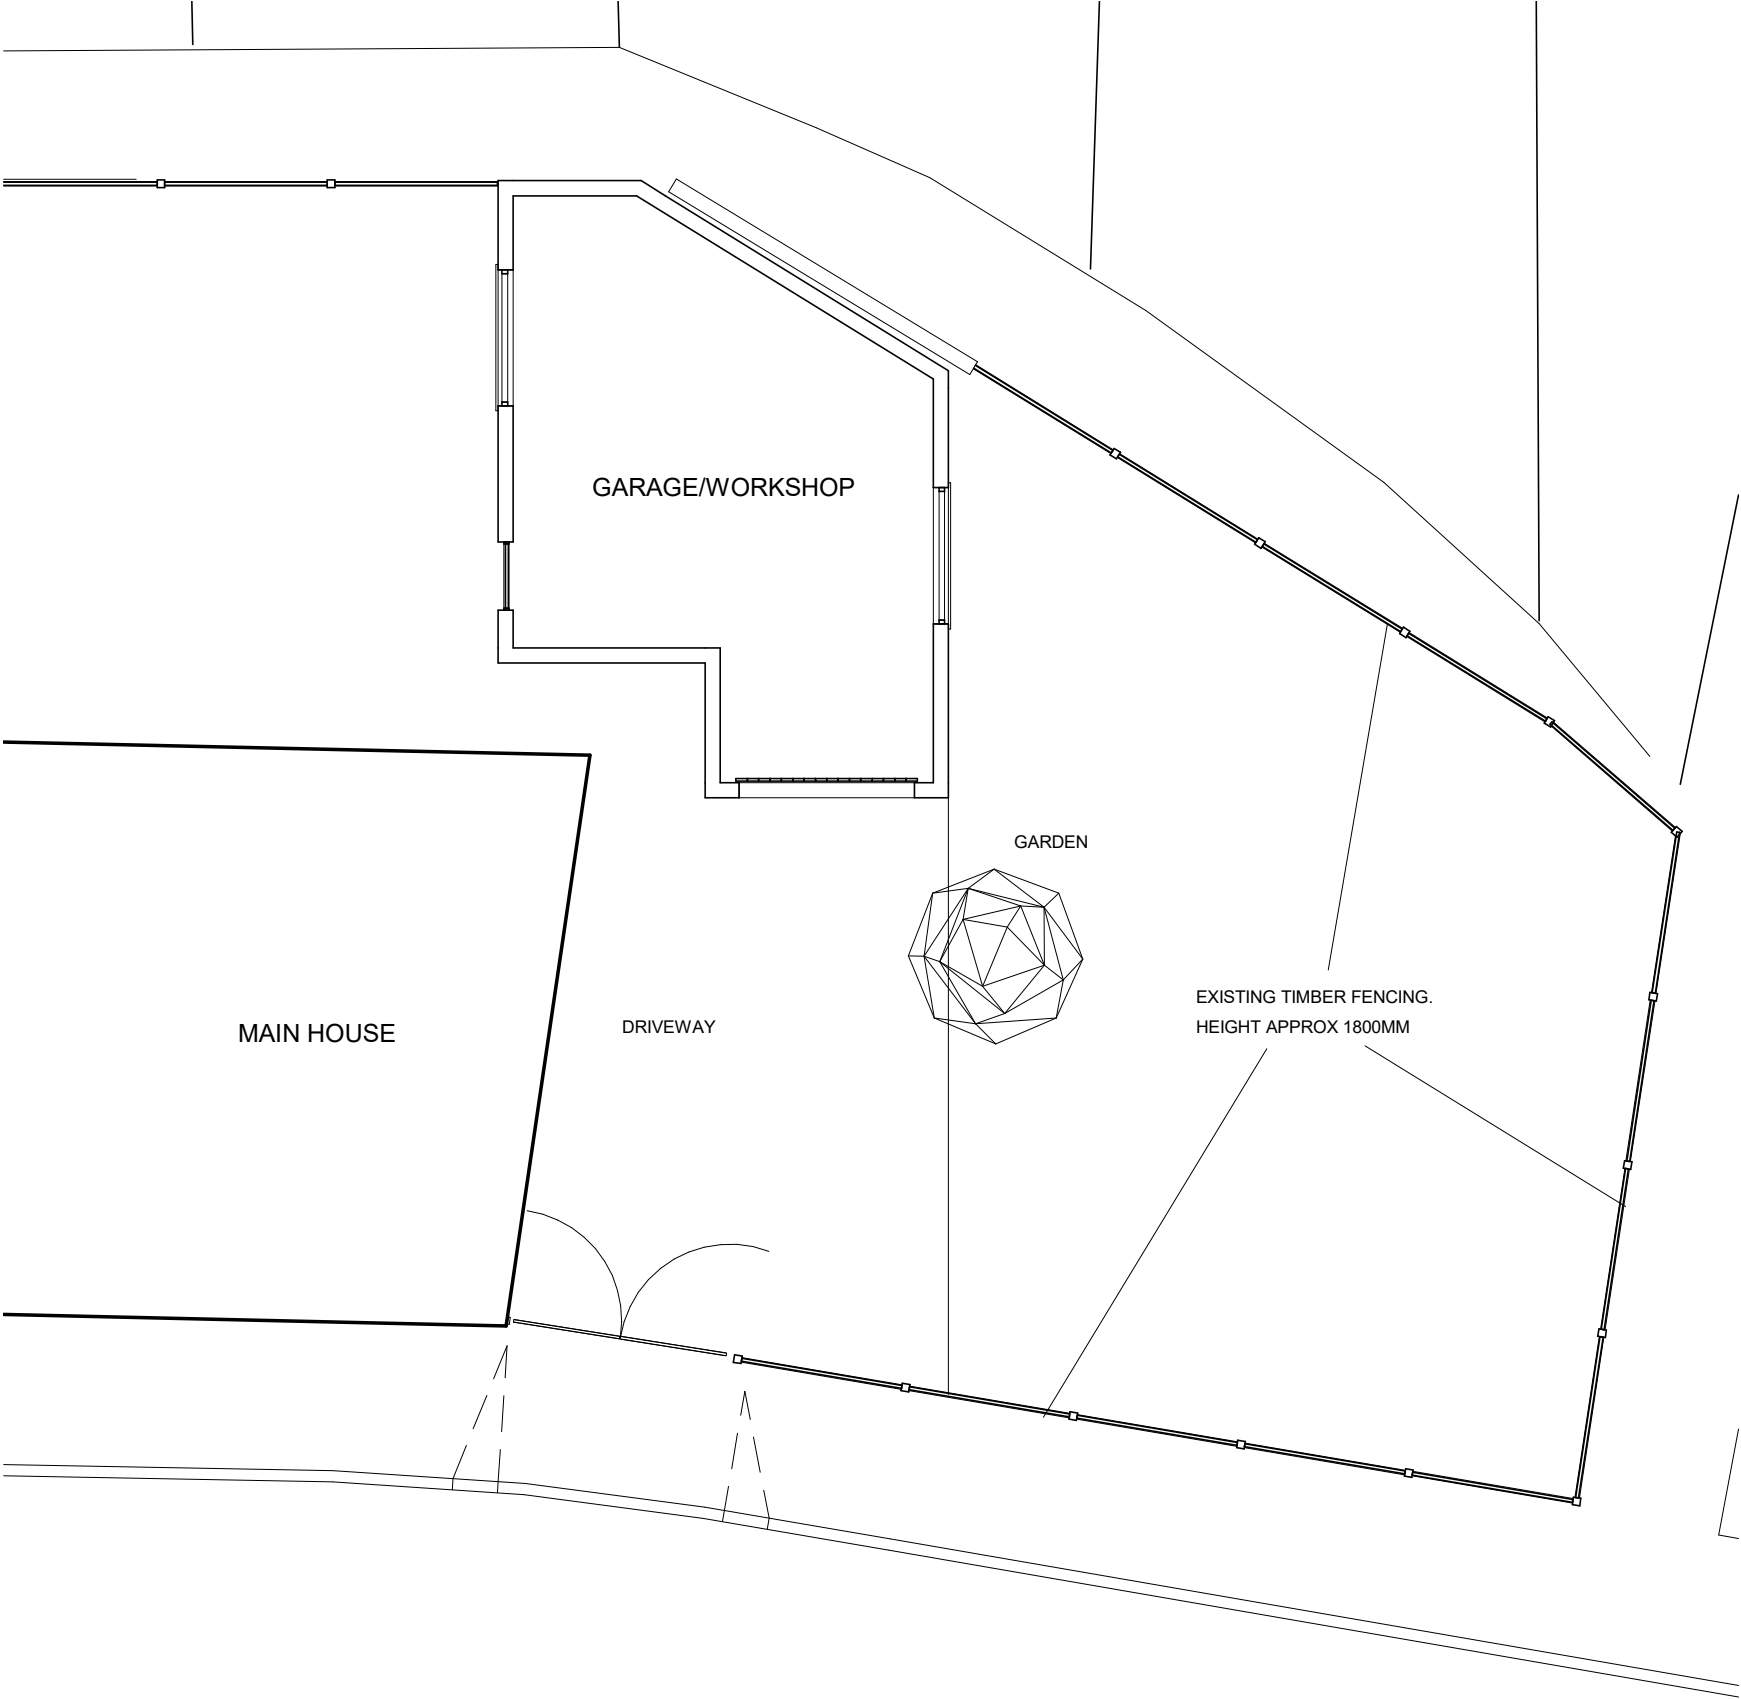


 PLANNING BY DESIGN FROM CONCEPT TO COMPLETION	Rev	190 Grimshaw Lane Middleton M24 2AJ	EXISTING FLOOR PLAN			
	A 04.07.2025 FENCING; NOTES		Date	25.04.2025	Scale @ A3	No. 03A
			By	JL	1:100	
			Drwg ref: 190GrimshawLaneExistingFloorPlan V3			

ALL DIMENSIONS TO BE VERIFIED ON SITE
THIS DRAWING IS NOT FOR CONSTRUCTION