





EXISTING FRONT

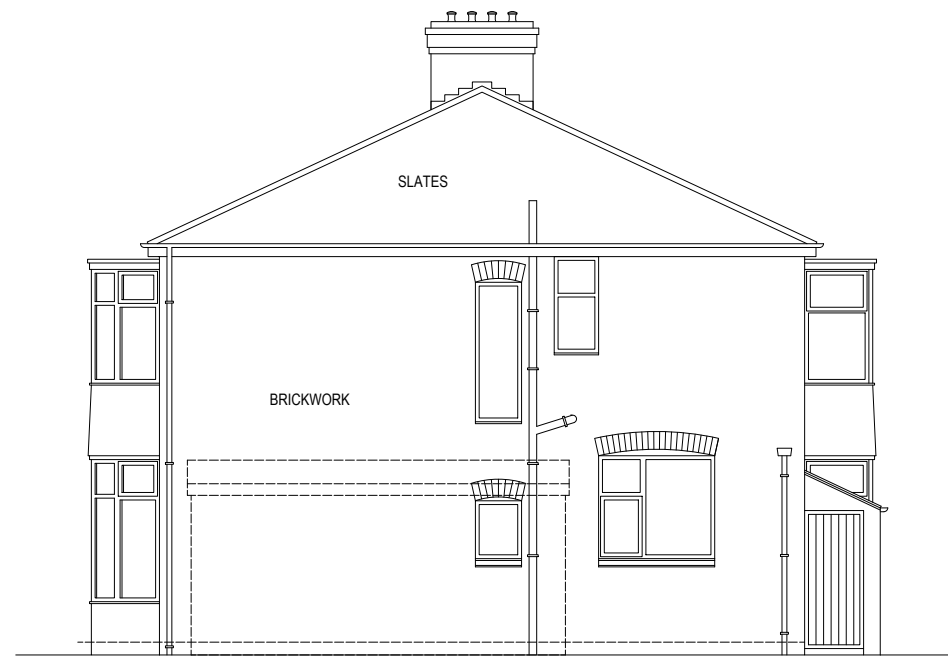

EXISTING SIDE



EXISTING REAR

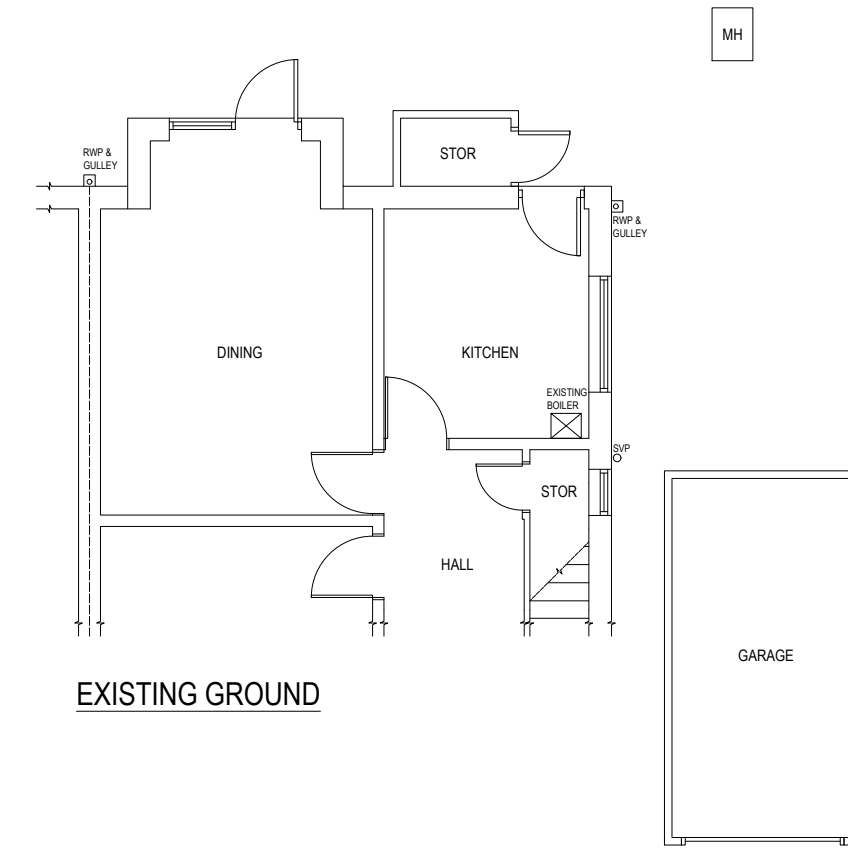

EXISTING GROUND




PROPOSED FRONT



PROPOSED SIDE



PROPOSED REAR

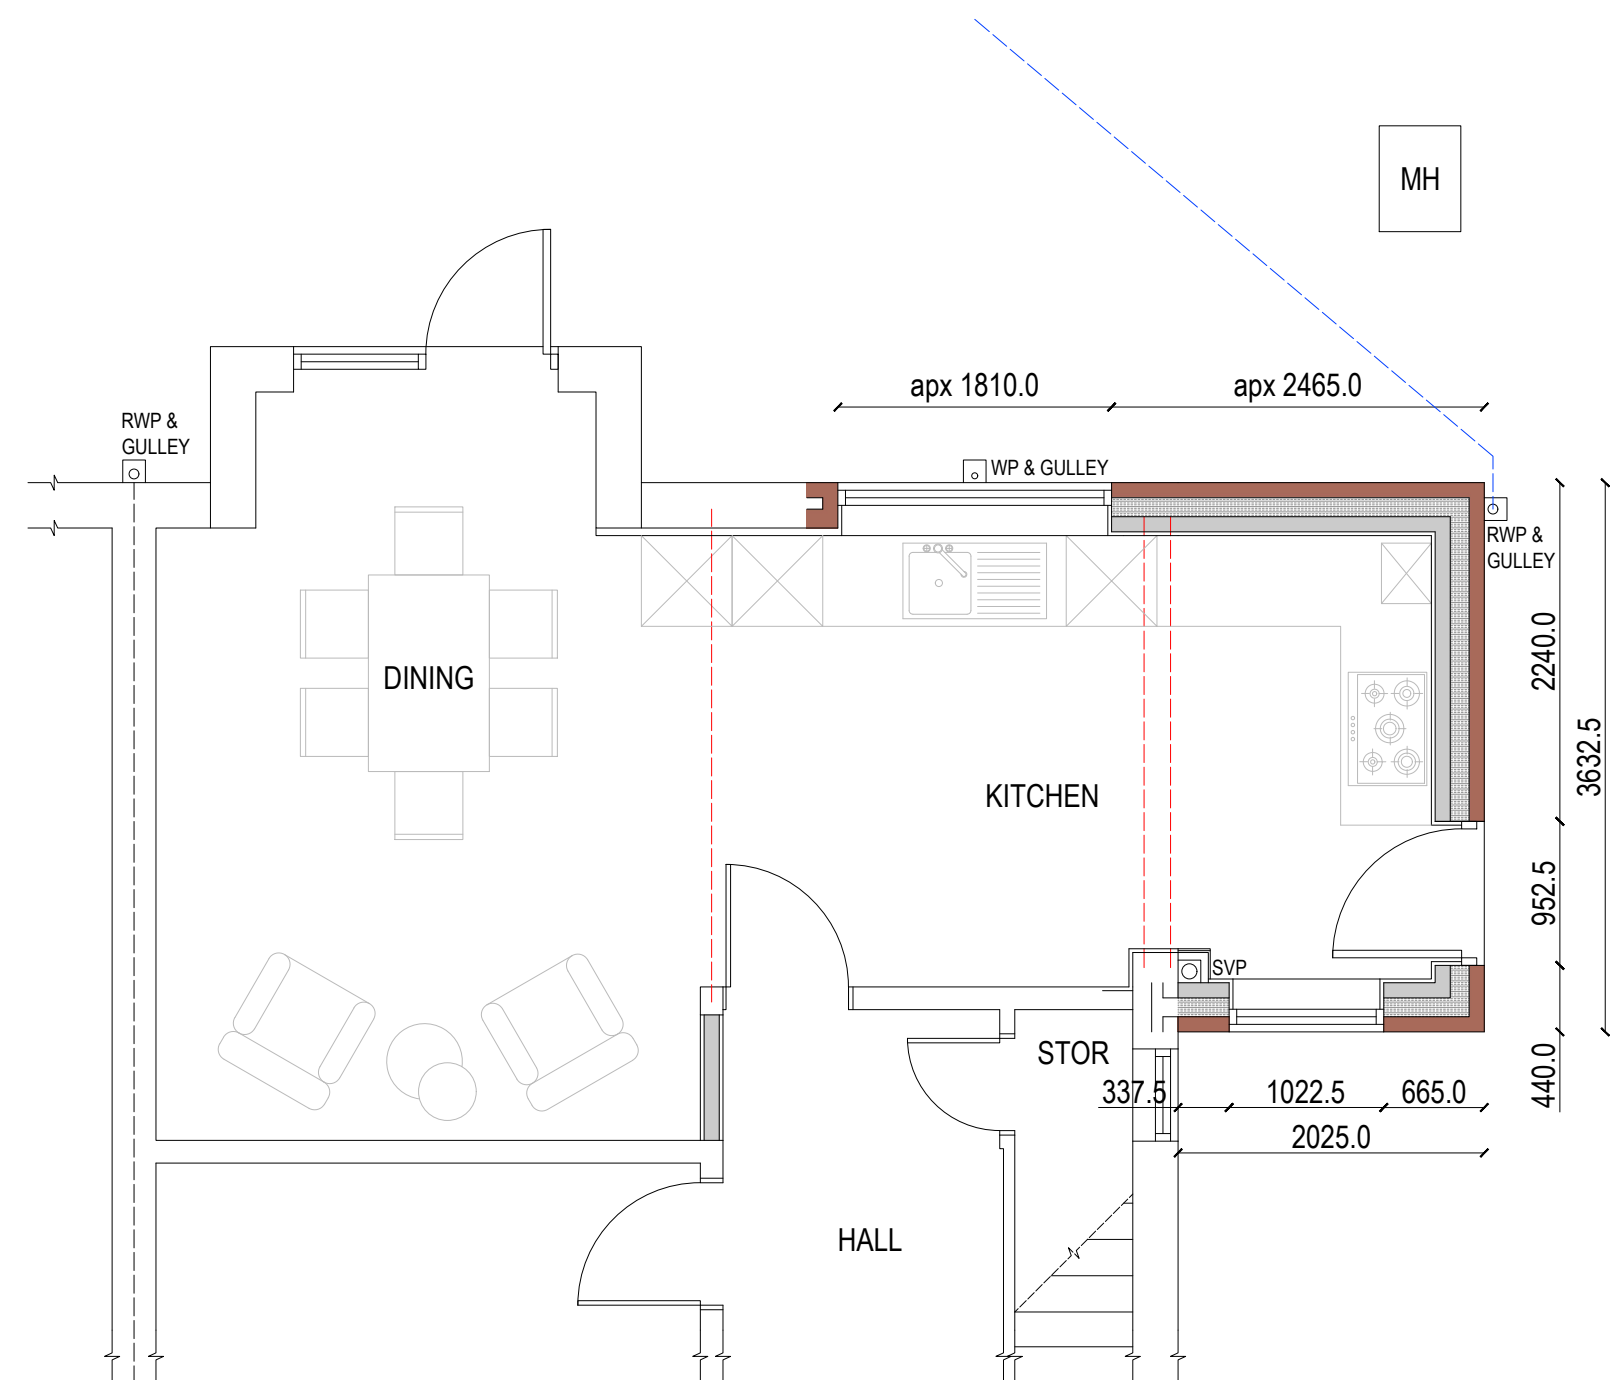

PROPOSED GROUND

GENERAL:
ADEPT DESIGN LTD. ALL RIGHTS RESERVED. NO PART OF THIS DOCUMENT MAY BE REPRODUCED WITHOUT PRIOR WRITTEN PERMISSION. COMPREHENSIVE SUPPORT IS PROVIDED THROUGHOUT THE APPLICATION PROCESS TO OPTIMIZE YOUR SUBMISSION. HOWEVER, FINAL APPROVAL RESTS WITH THE LOCAL AUTHORITY AND CANNOT BE GUARANTEED.
DO NOT SCALE OFF THE DRAWING FOR CONSTRUCTION PURPOSES. THE DIMENSIONS PROVIDED ARE ONLY TO BE USED FOR PLANNING PERMISSION/REGULATION PURPOSES AND ARE AN APPROXIMATION. REPORT ANY DISCREPANCIES TO OUR OFFICE BEFORE PROCEEDING WITH THE WORK.
ALL DIMENSIONS ARE IN MILLIMETRES UNLESS STATED OTHERWISE.



W: adeptdesignltd.co.uk M: 07496819062 E: enquiries@adeptdesignltd.co.uk	
PROJECT	SINGLE-STORY SIDE EXTENSION & DEMOLITION OF EXISTING GARAGE & REAR STOR
TITLE	24 MOORGATE AVENUE, ROCHEDALE, OL11 5LY EXISTING & PROPOSED FLOOR PLANS & ELEVATIONS INC SECTION
CLIENT	MR. & MRS. ROSTRAN
SCALE	1:100 & 1:50 [A1]
NUMBER	A01
REVISION	004
DATE	22/09/2025