


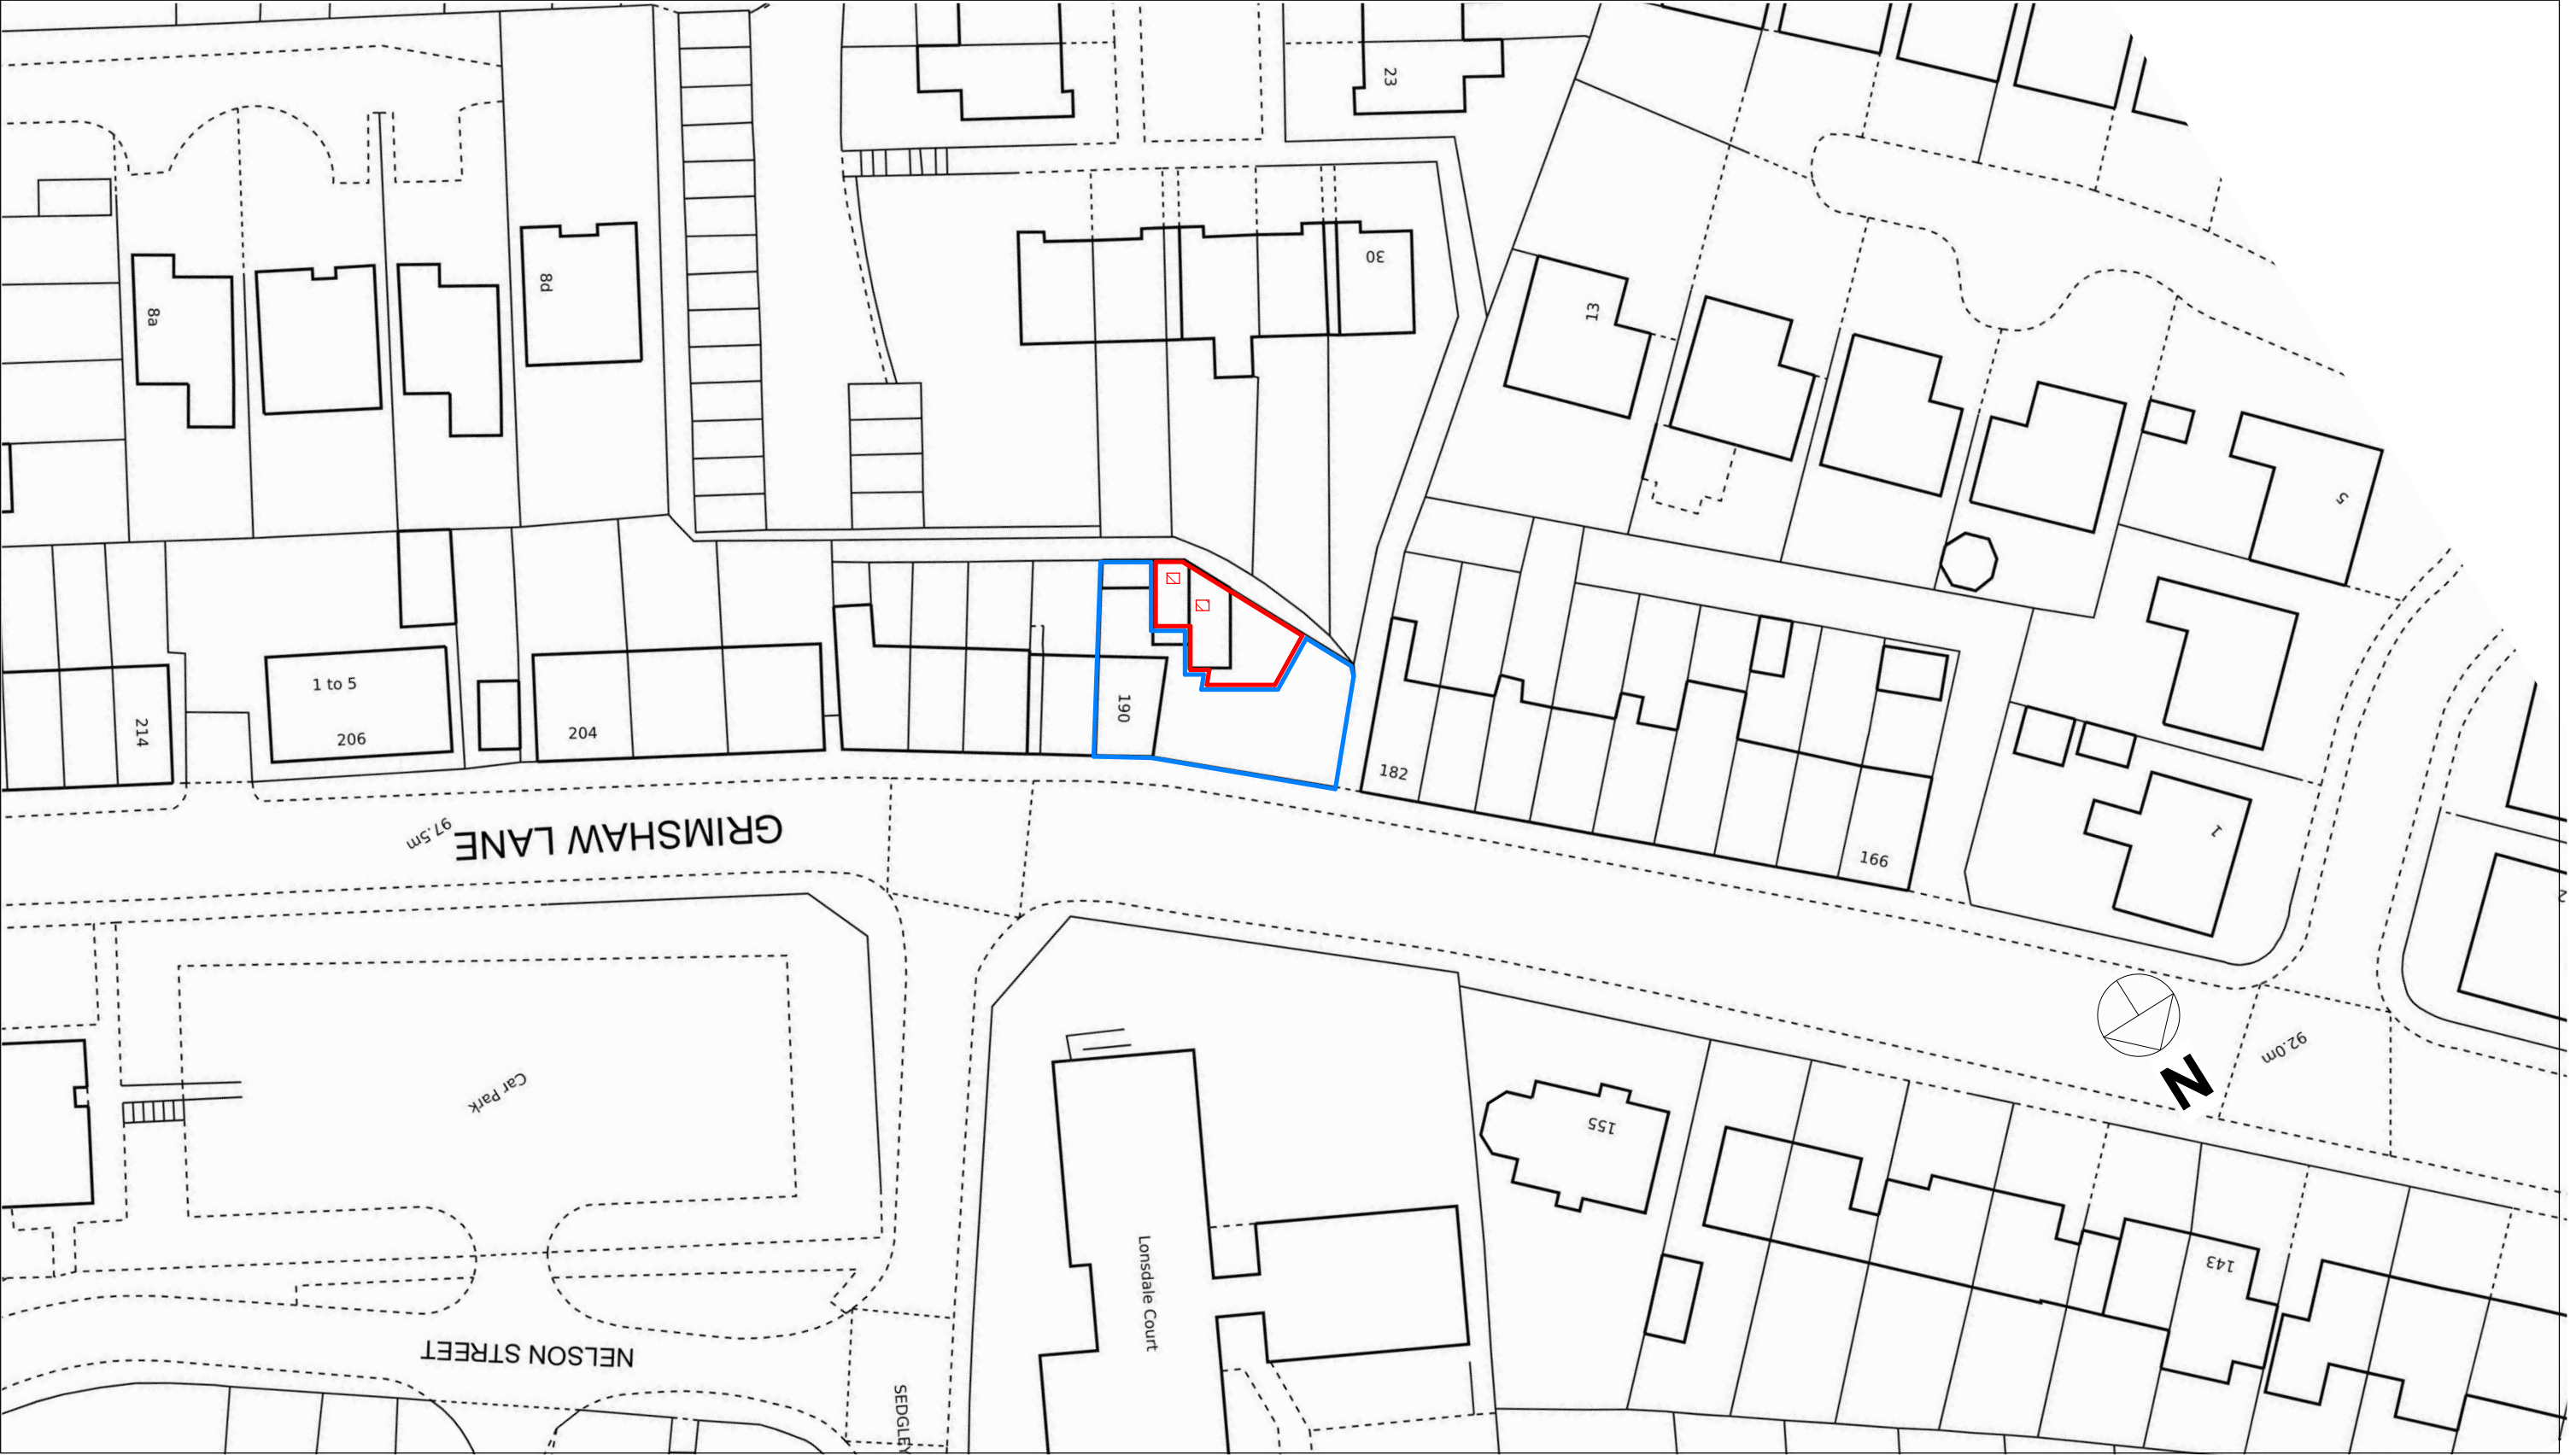

PLANNING BY DESIGN
FROM CONCEPT TO COMPLETION

ALL DIMENSIONS TO BE VERIFIED ON SITE
THIS DRAWING IS NOT FOR CONSTRUCTION

Rev
A 04.07.2025 BOUNDARIES

190 Grimshaw Lane
Middleton
M24 2AJ

PROPOSED BLOCK PLAN			
Date	25.04.2025	Scale @ A3 1:500	No. 02A
By	JL		
Drwg ref:		190GrimshawLaneProposedBlockPlan V3	

No. 02A